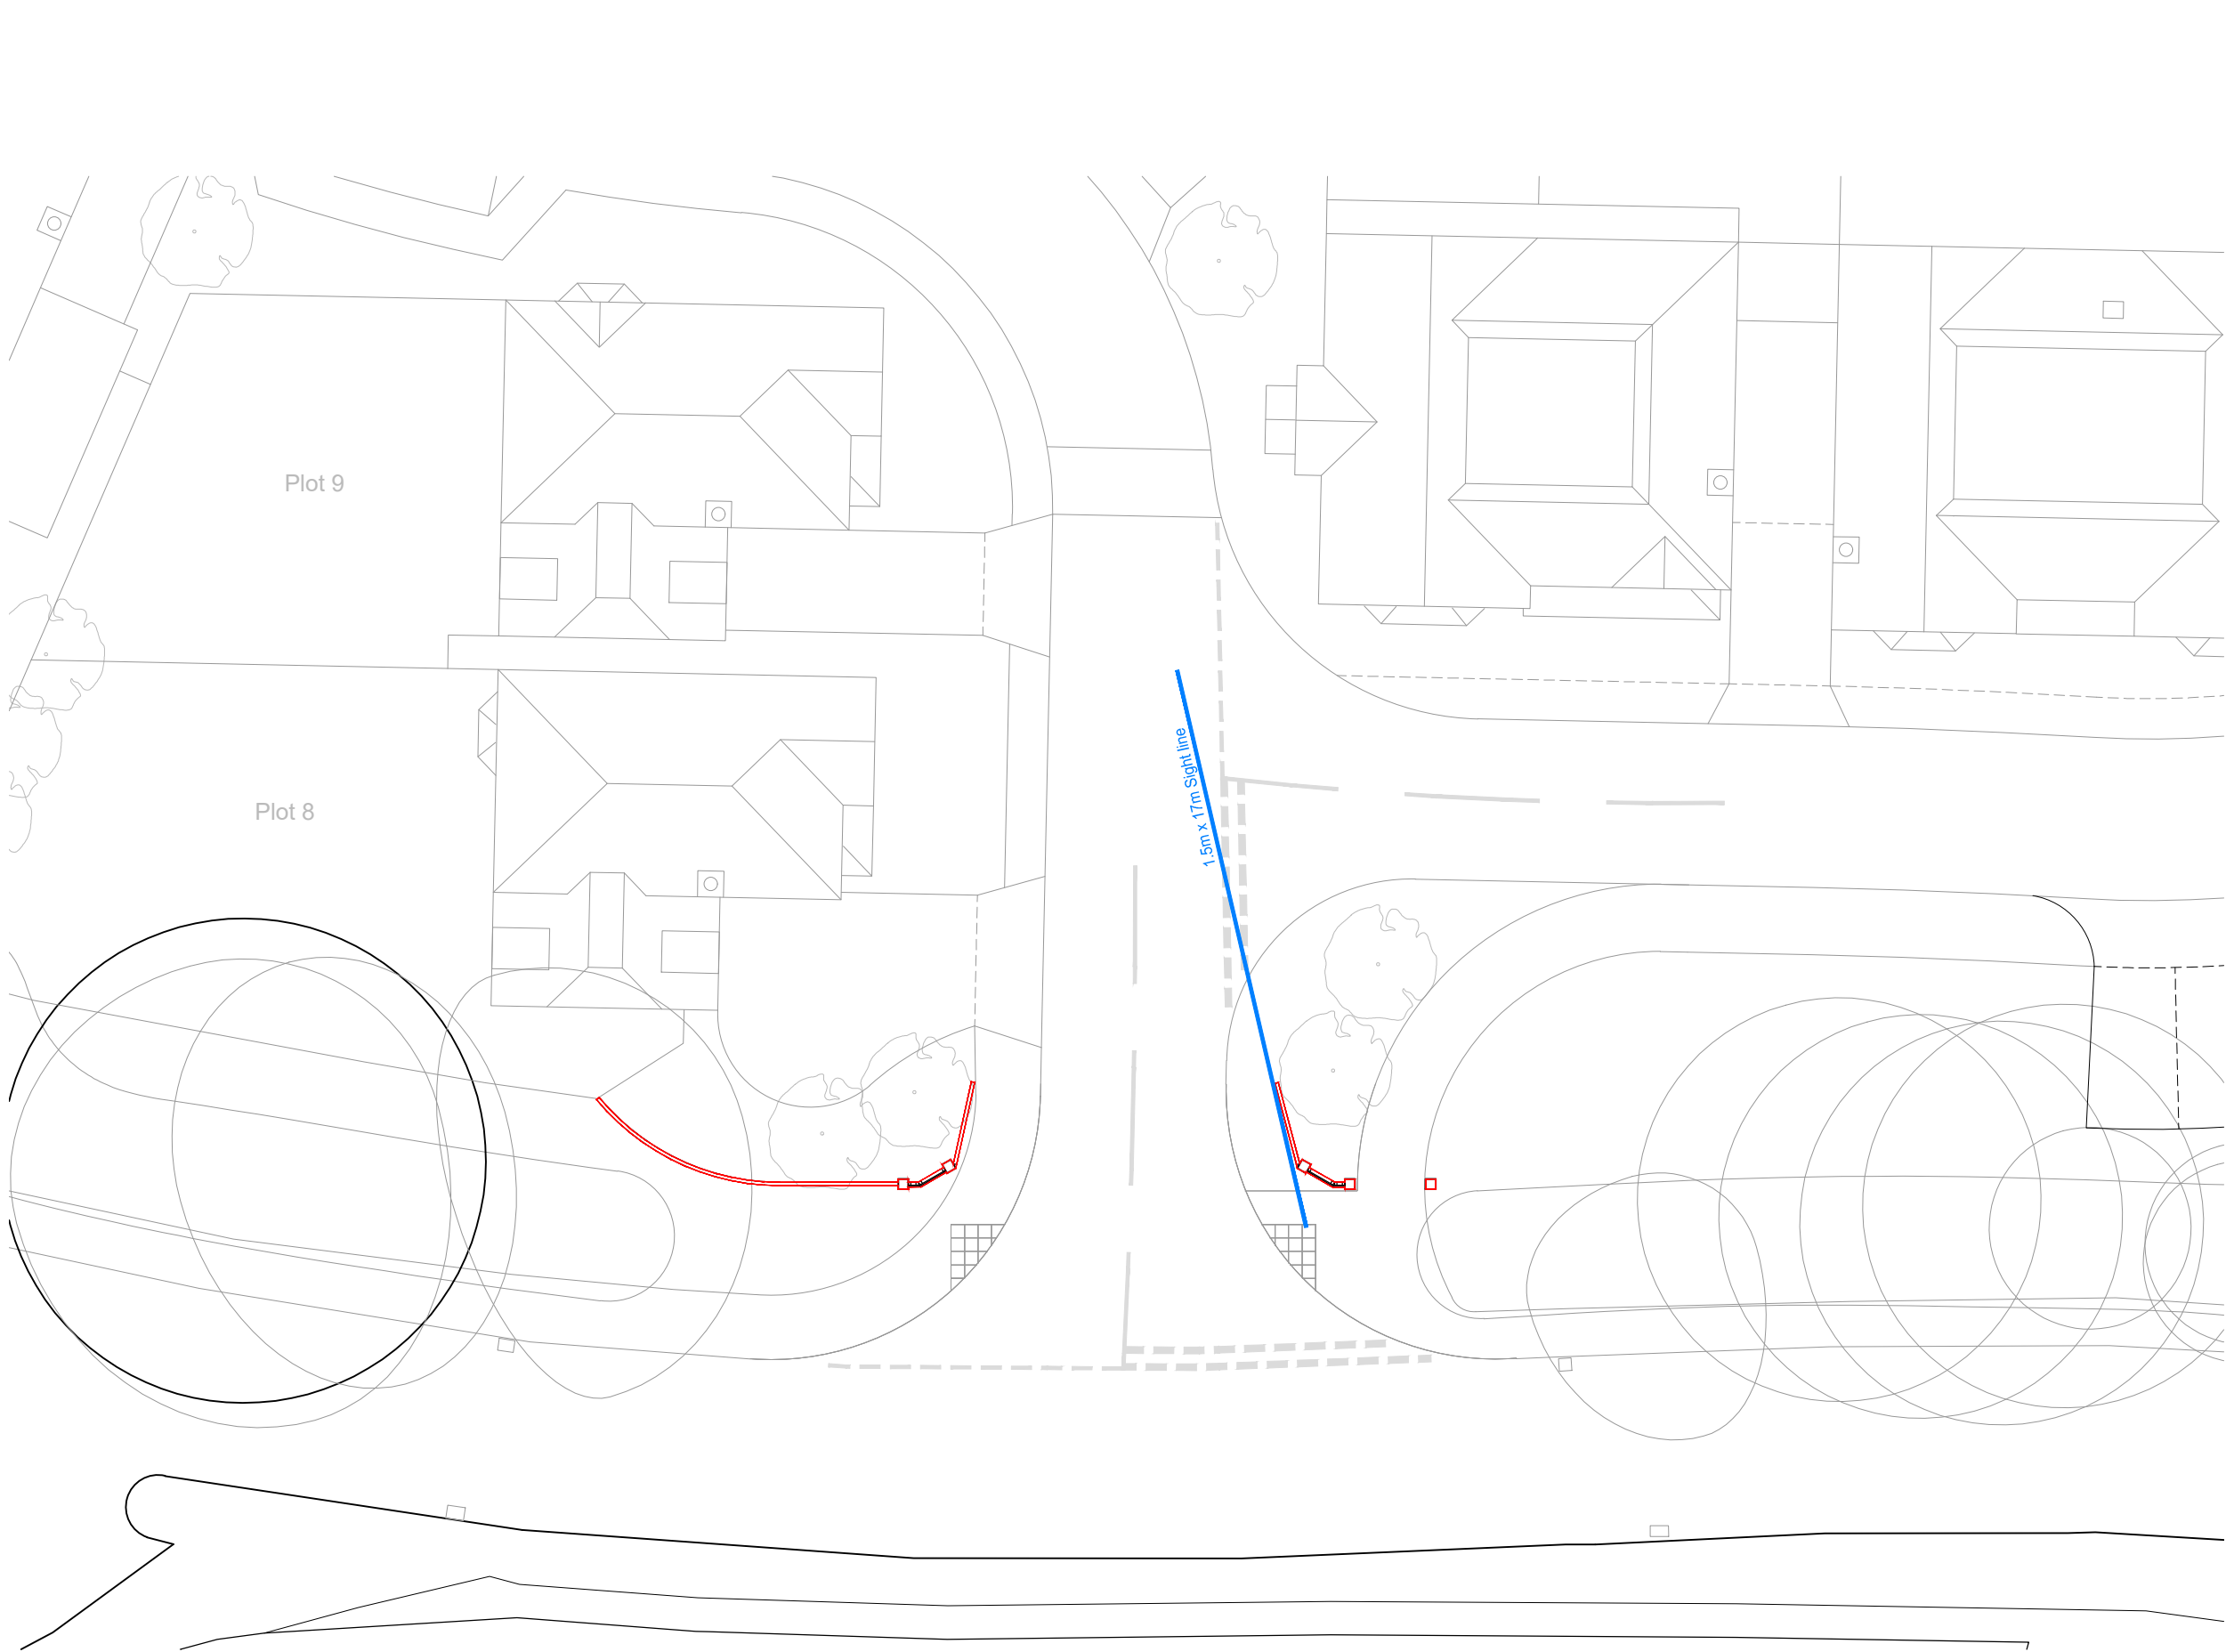


A 17.12.24 Entrance feature style amended		
Rev	Date	Description

SHANLY
— HOMES —

Project
Haywards Heath Road
Balcombe

Planning

Drawing

Block Plan

Date	Scale @ A3	Drawn
17.12.24	1:200	CE
Drawing number		Revision
1379/Pln/002		A