


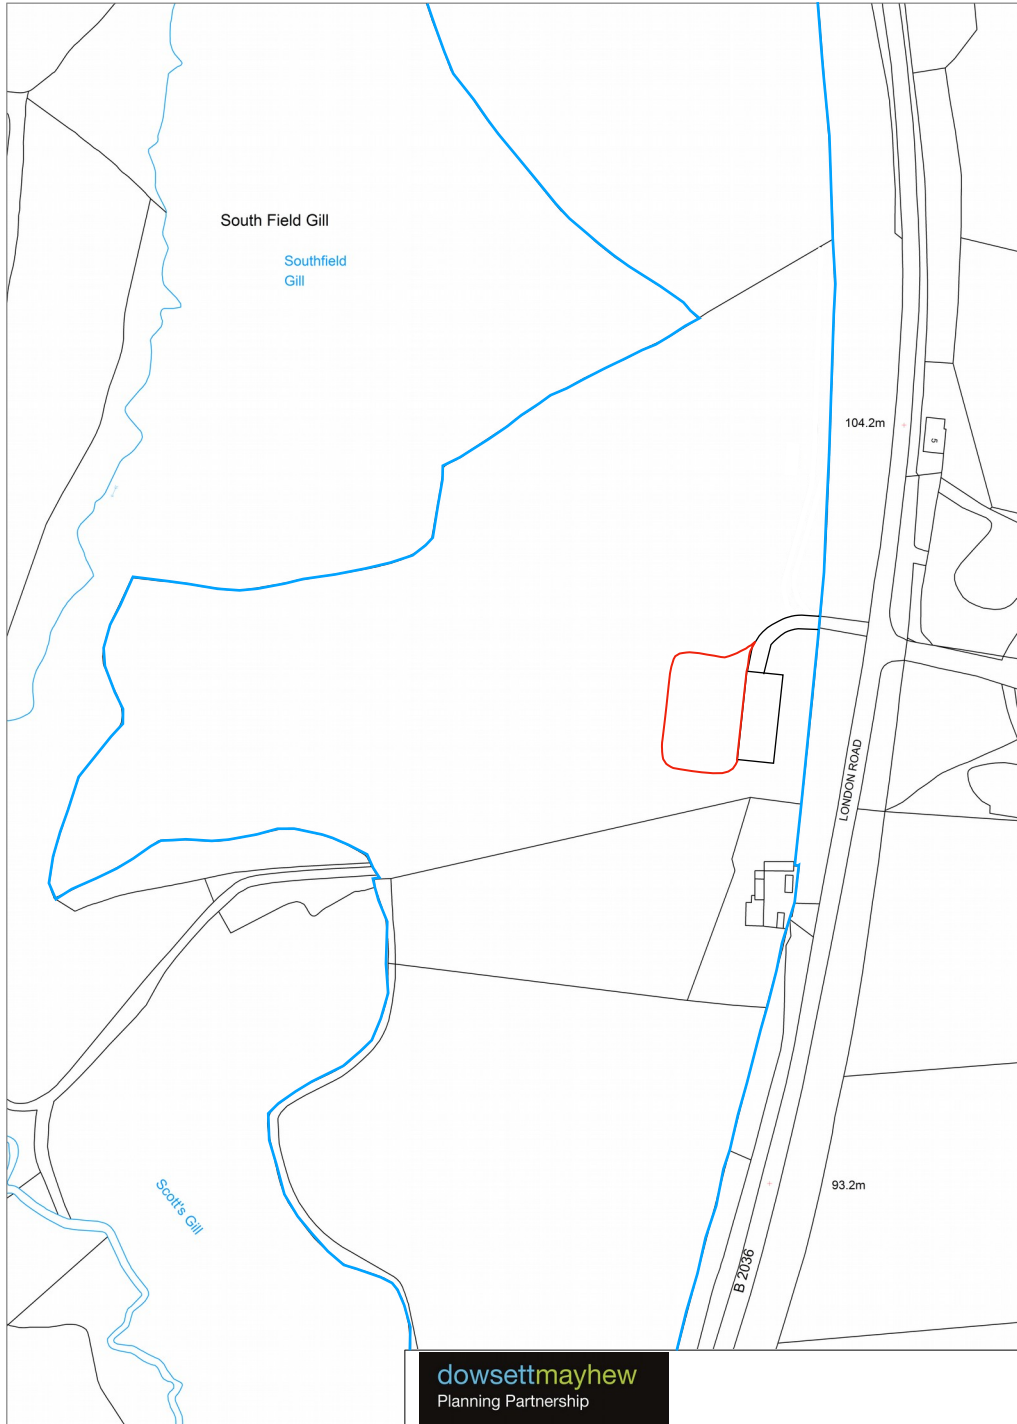

dowsettmayhew
Planning Partnership

Client: **Mr Andrew Coveney**

Project: **Land west of London Road, opposite Yew Tree Farm, Balcombe**

Title: **Site Location Plan**

Scale: 1:2500 @A4

Drawn By:

Date: 28 Jun 2024

Drawing No: 260-29-010