


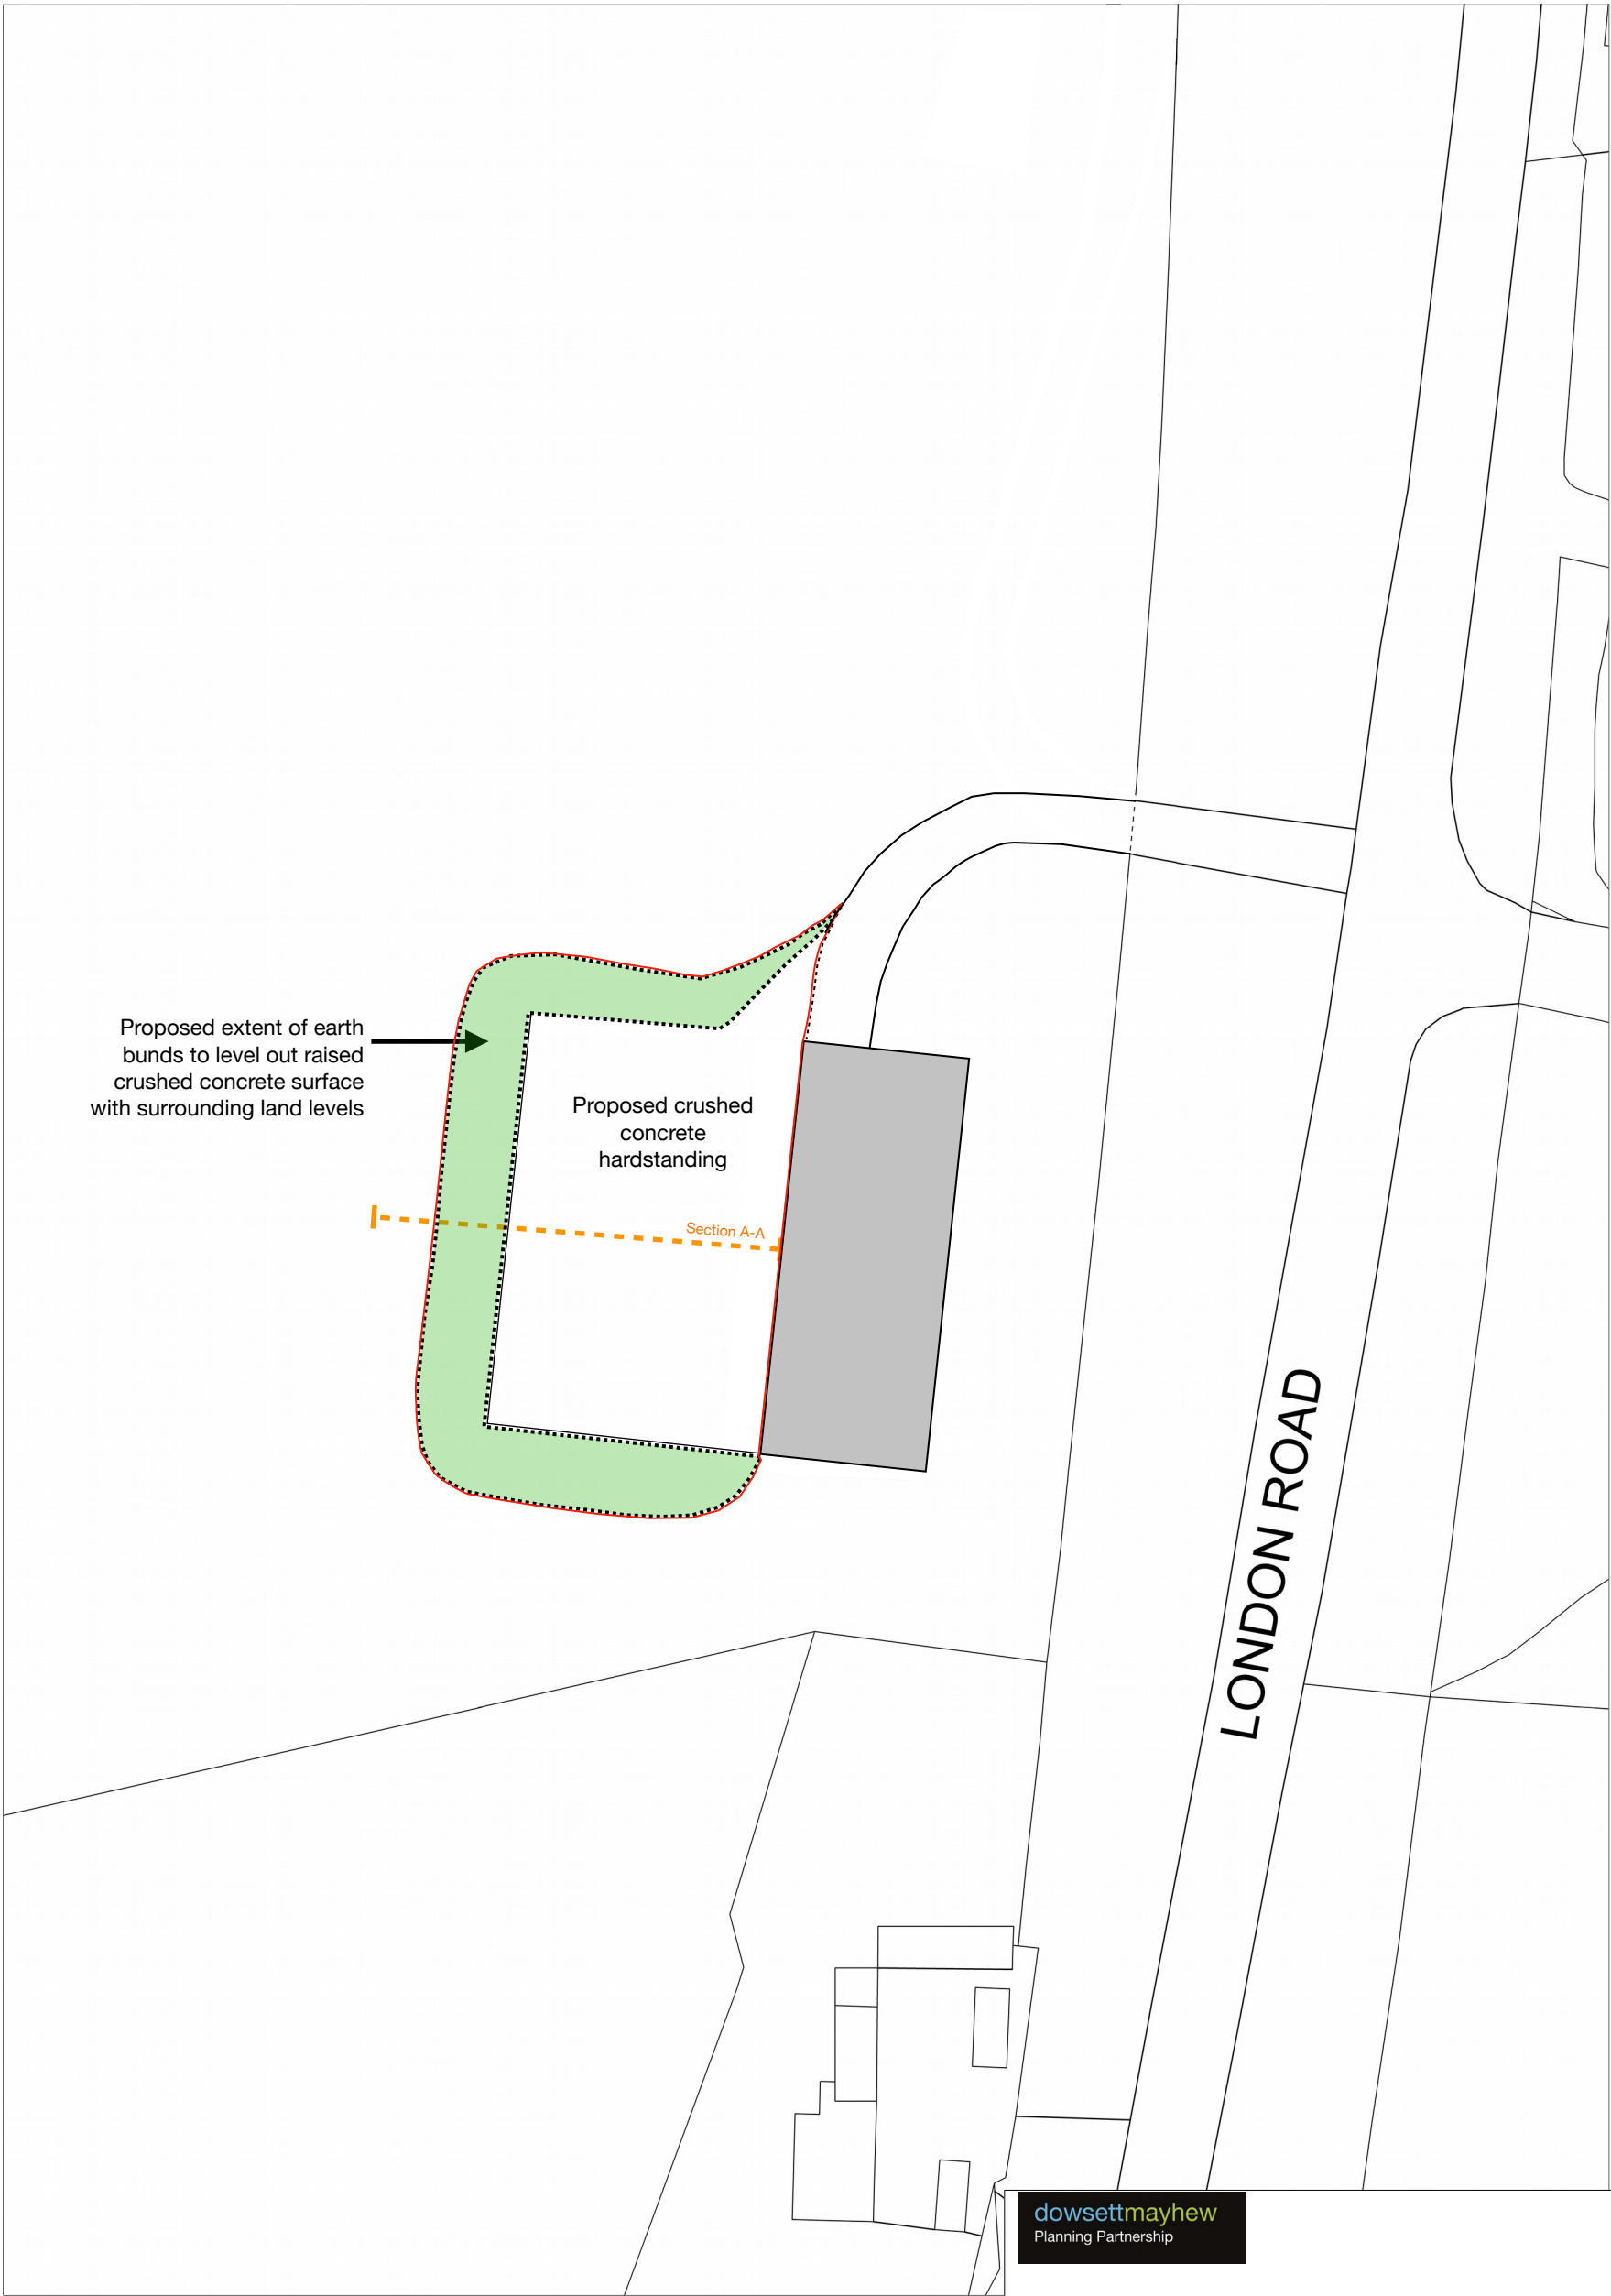

dowsettmayhew
Planning Partnership

Client: Mr Andrew Coveney	
Project: Land west of London Road, opposite Yew Tree Farm, Balcombe	
Title: Proposed Block Plan	
Scale: 1:500 @A3	Date: 24 Jun 2024
Drawn By:	Drawing No: 260-29-030