



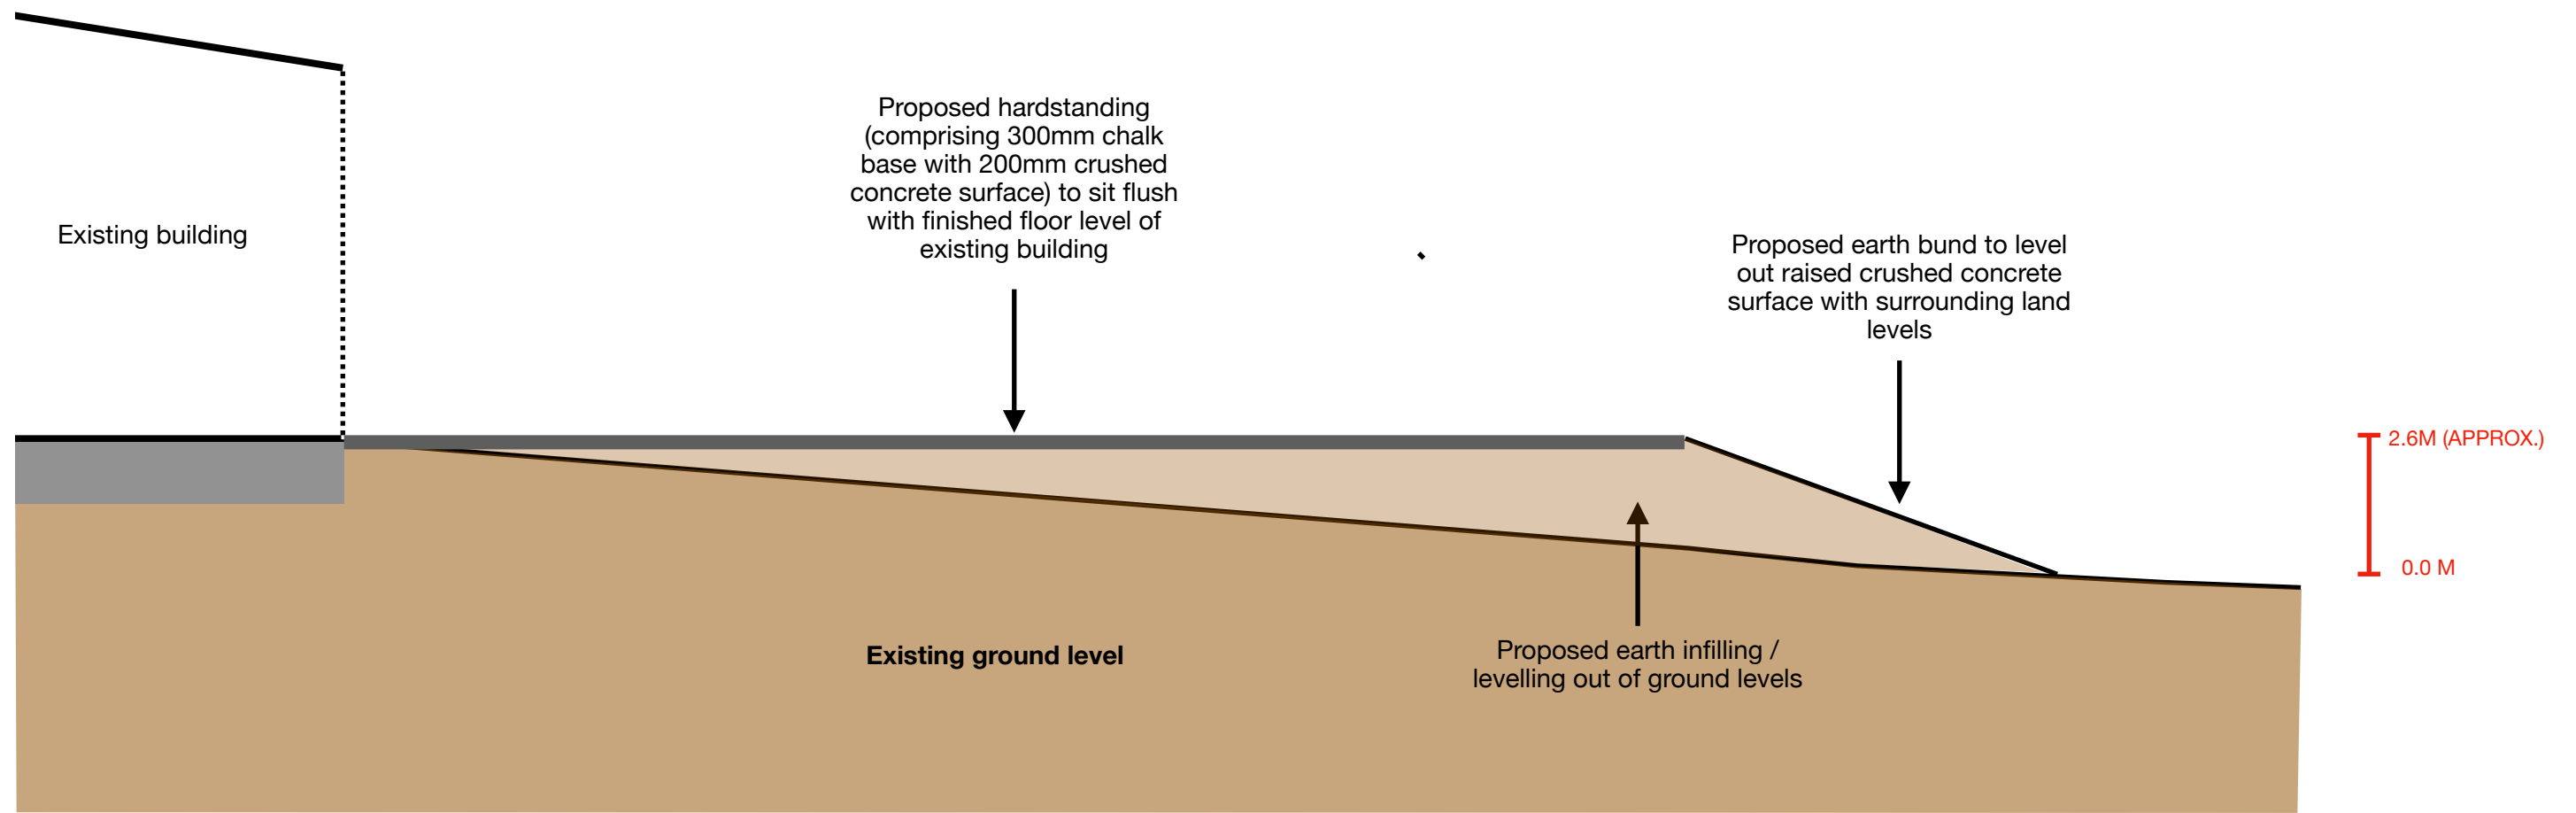

INDICATIVE SECTION (NOT SURVEYED)

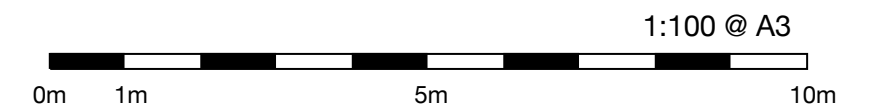

dowsettmayhew
Planning Partnership

CLIENT	MR ANDREW COVENEY
SITE	LAND WEST OF LONDON ROAD, OPPOSITE YEW TREE FARM, BALCOMBE
DRAWING	INDICATIVE PROPOSED SECTION A-A
DRAWING NO.	260-29-040
SCALE	1:200 @ A3
DATE	06/2024