


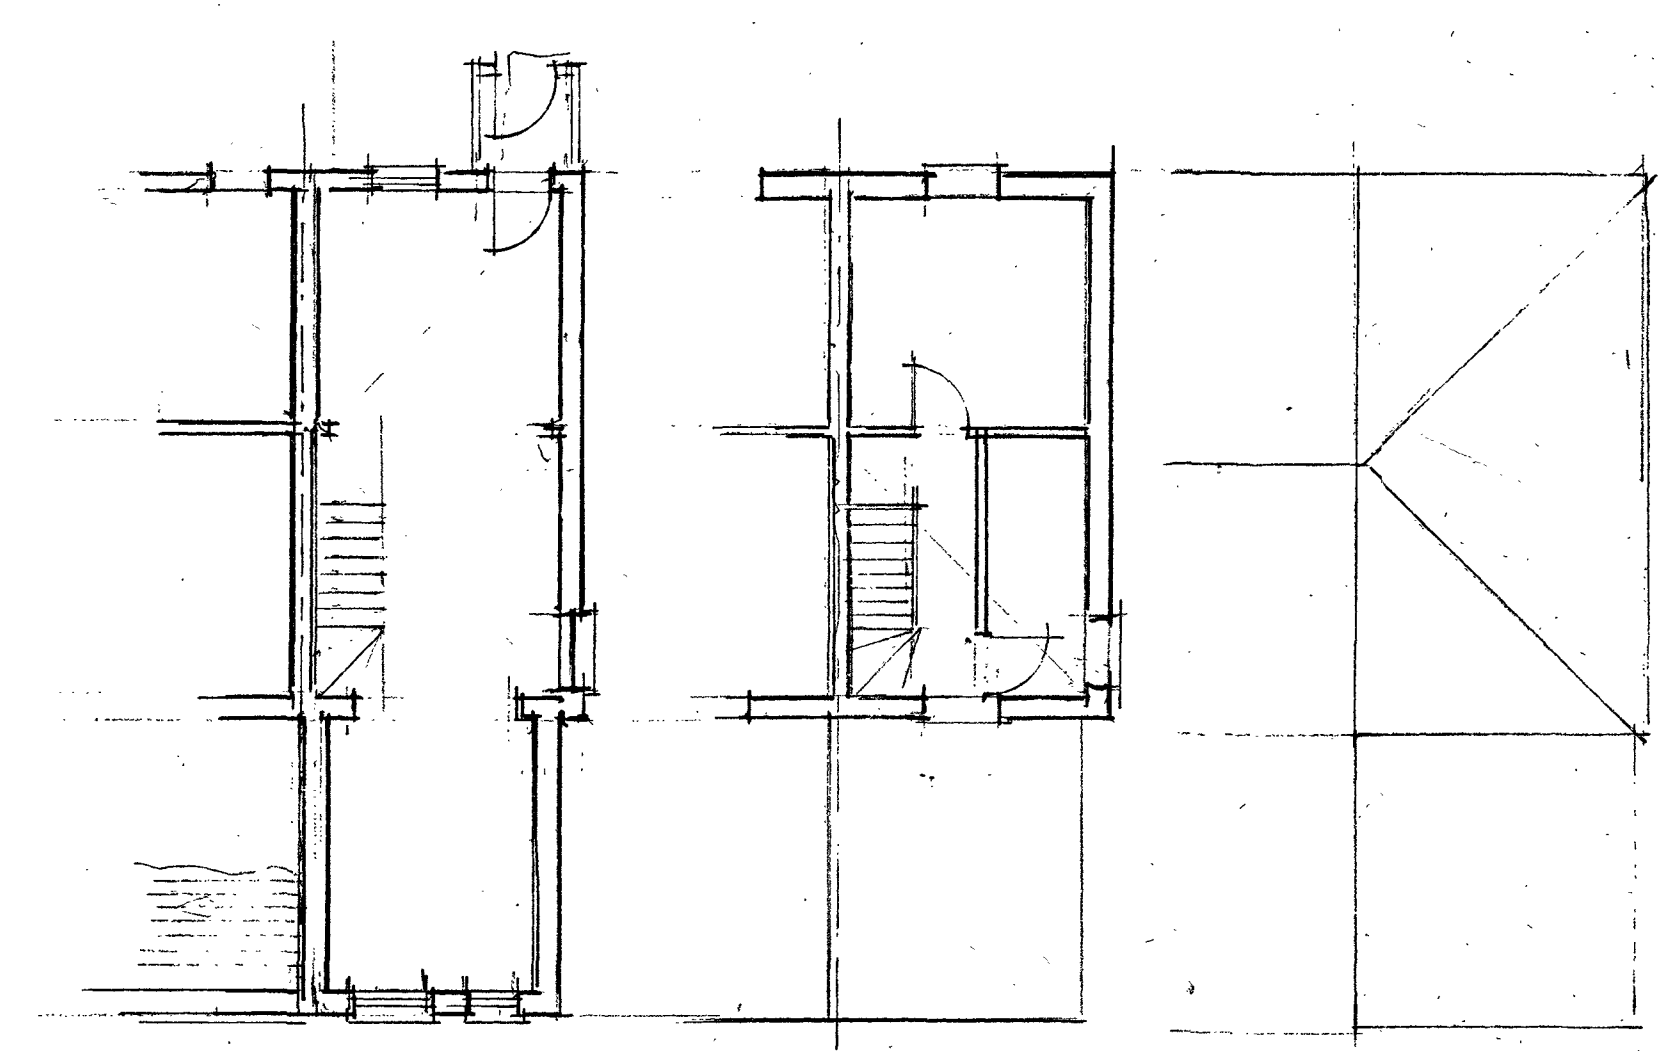
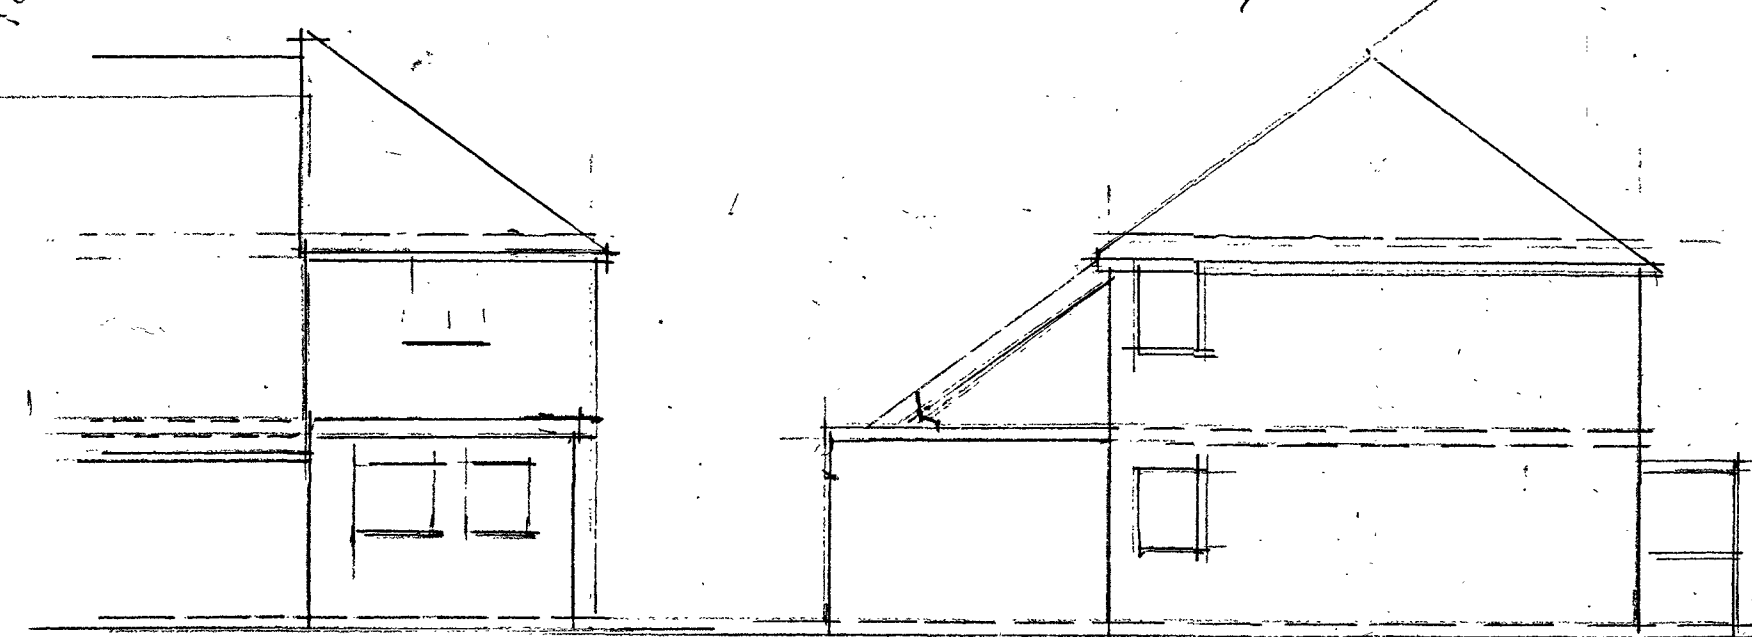
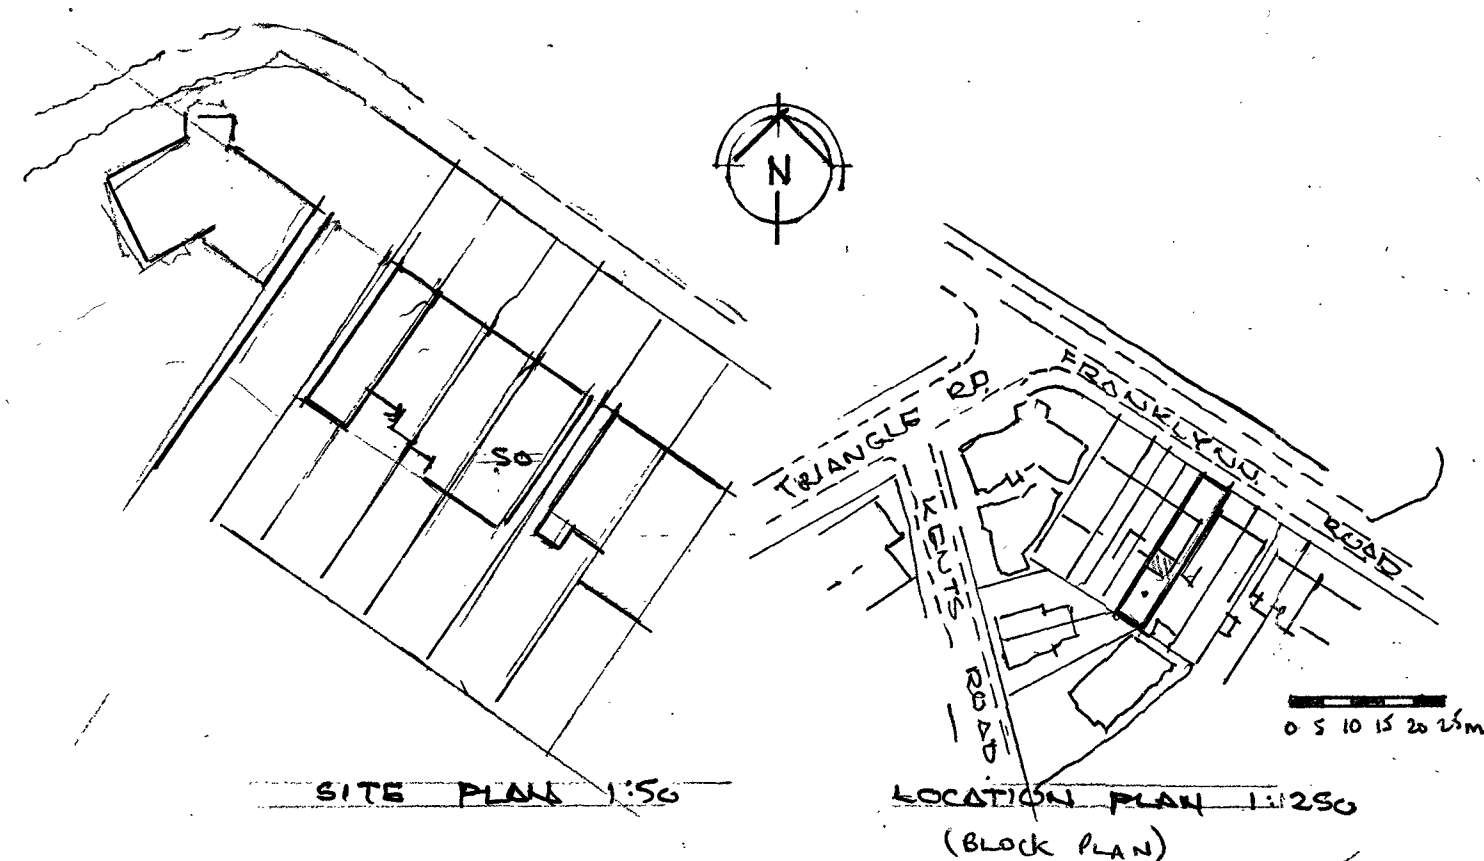


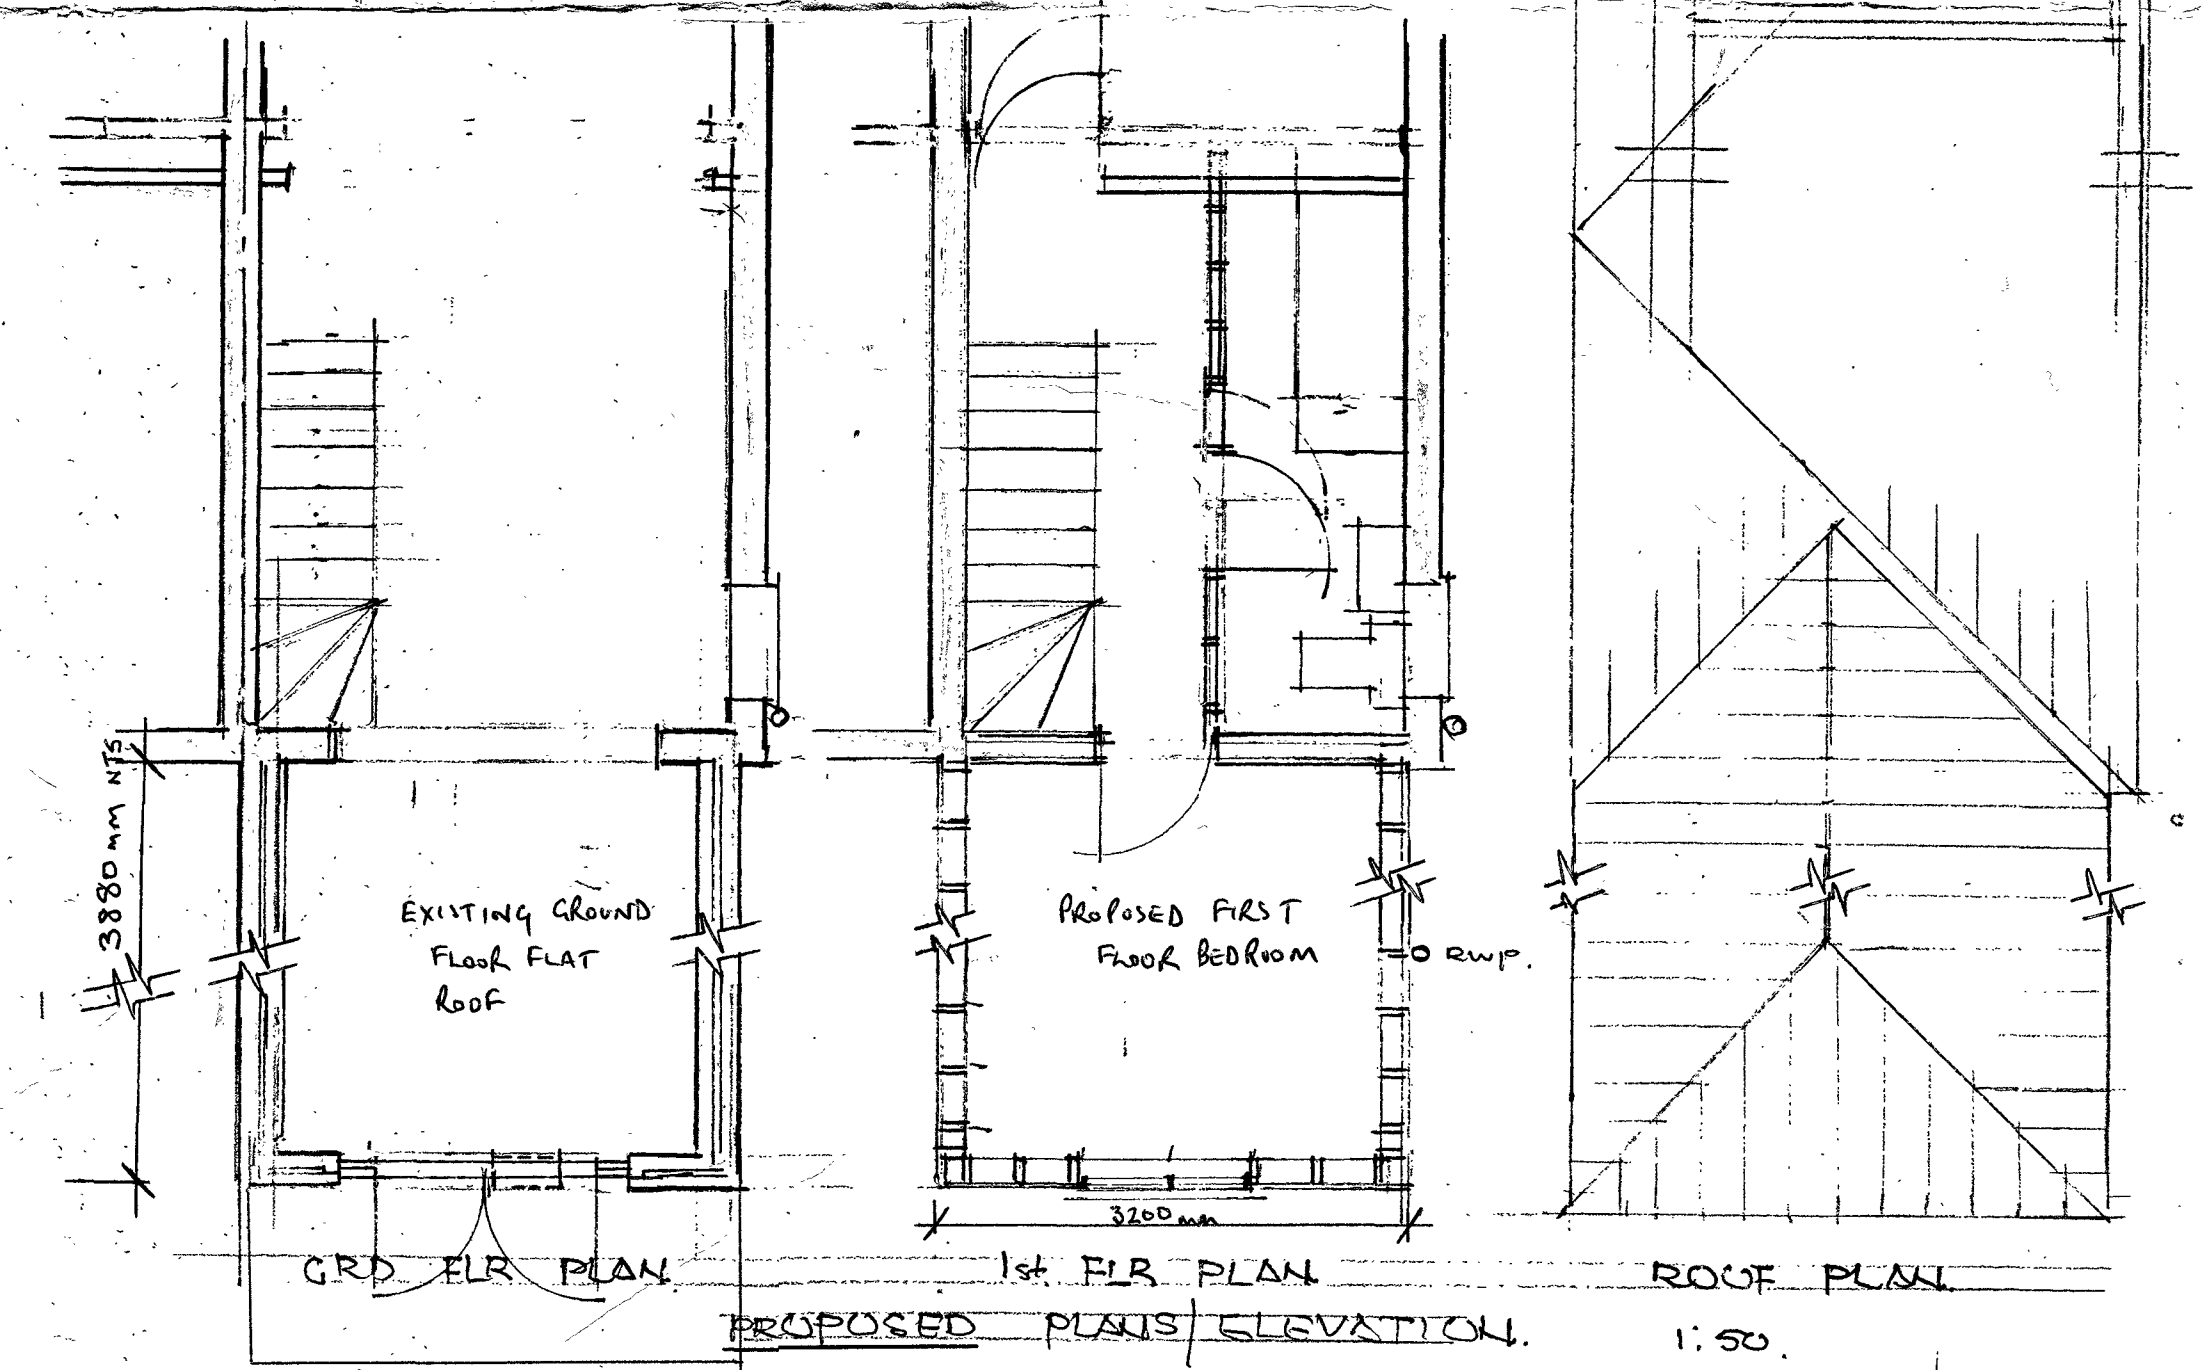

PLANS/ELEVATIONS AS EXISTING 1:100

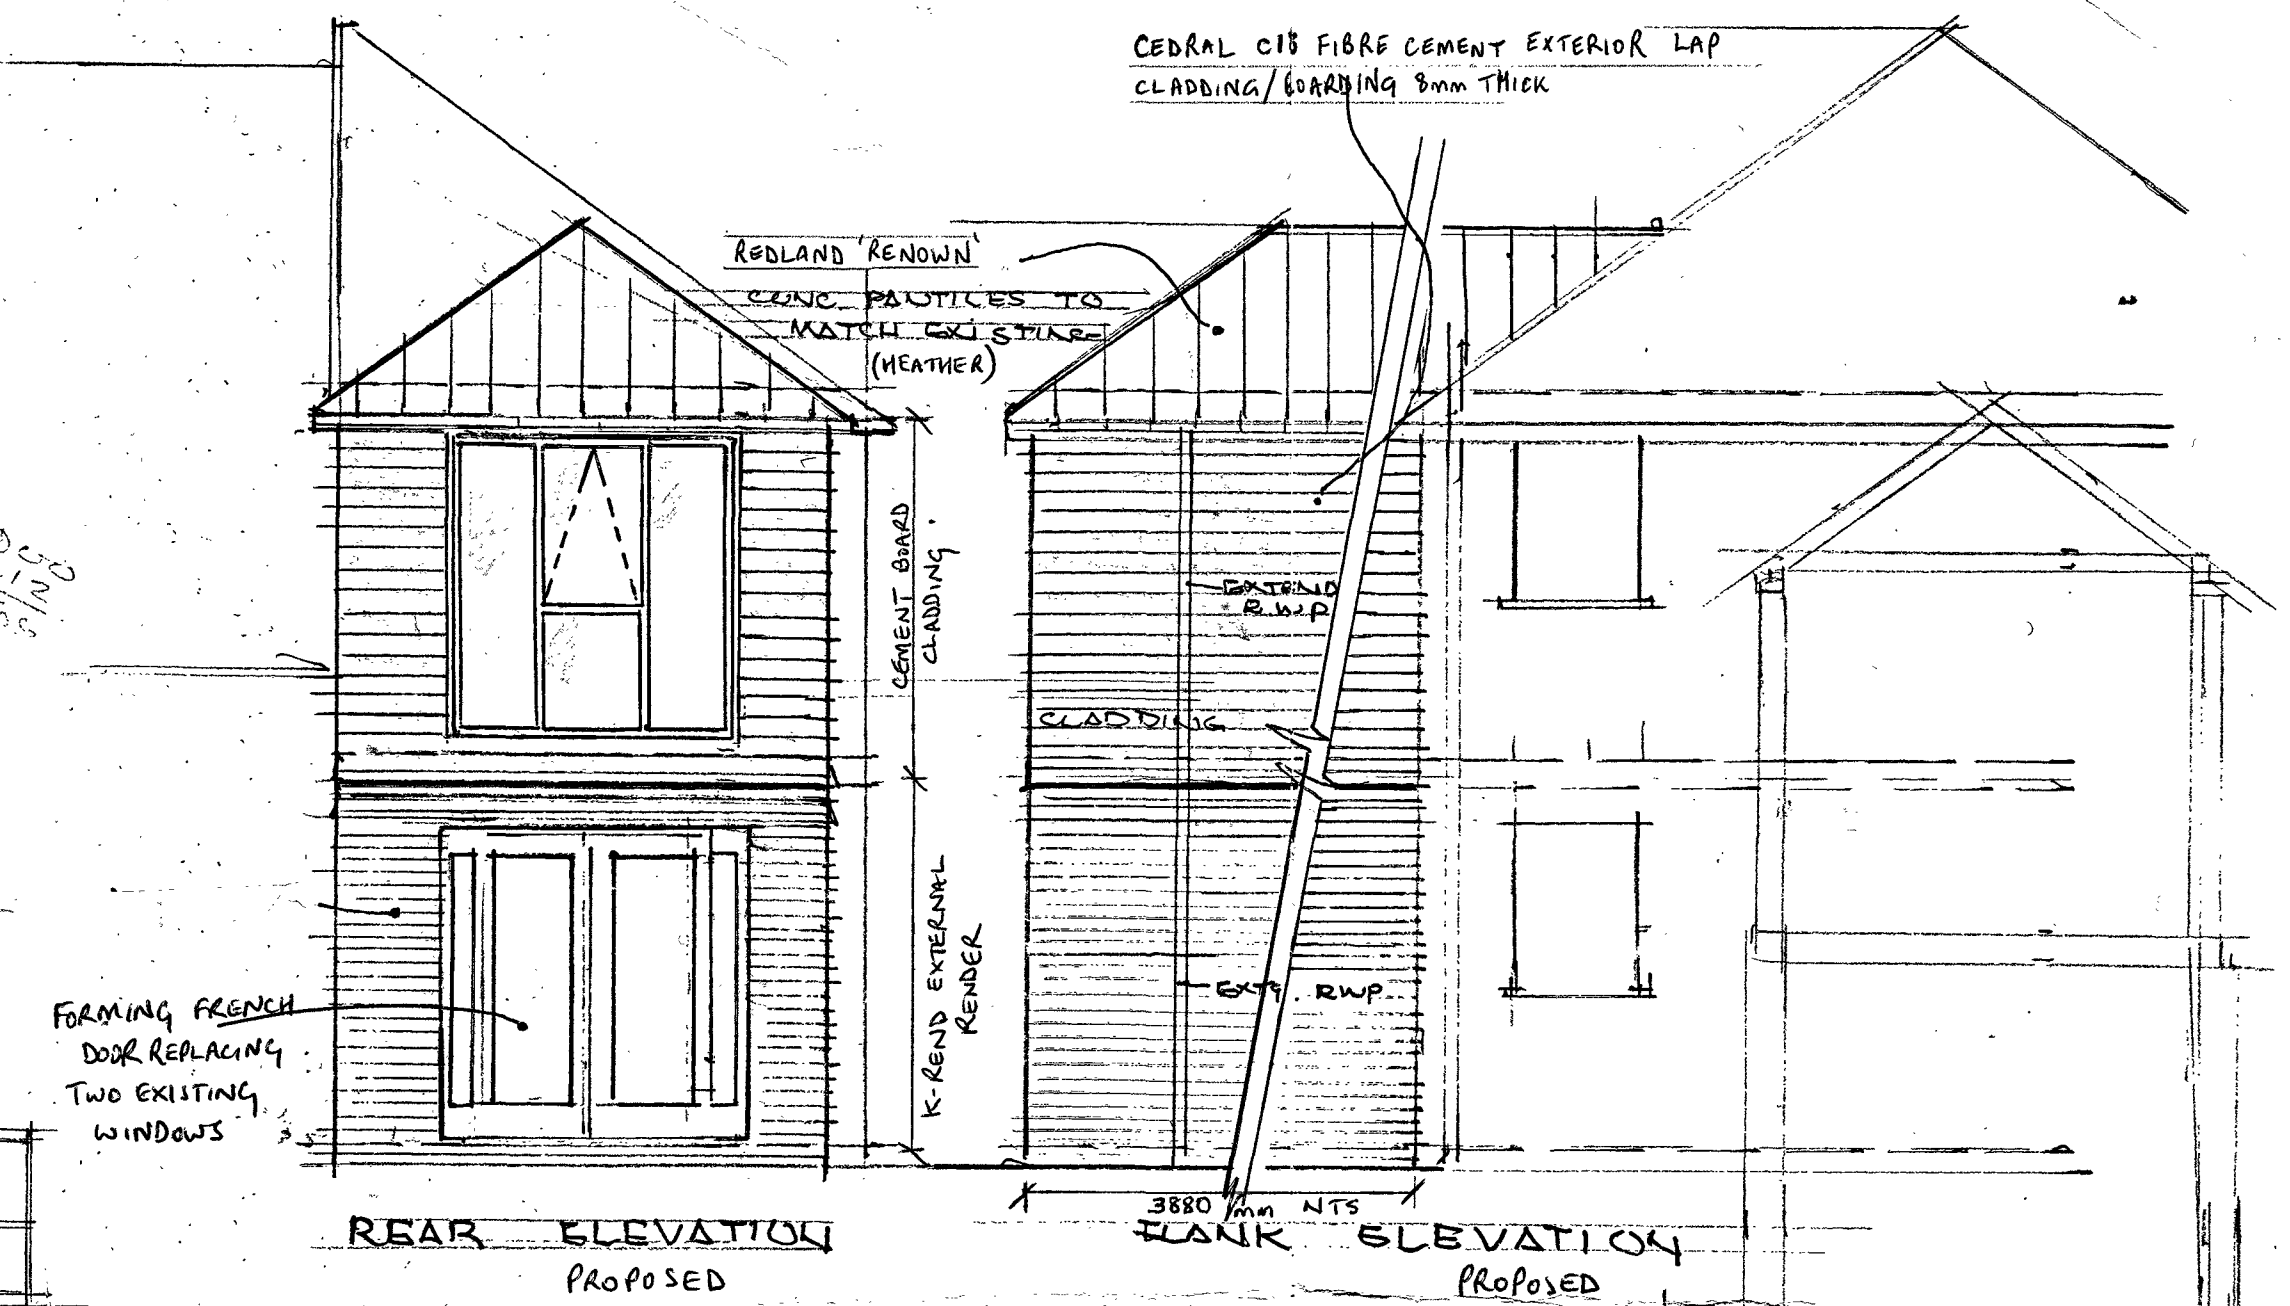

PROPOSED 1st FLR REAR EXTENSION AT 50 FRANKLYNN ROAD, HAYWARDS HEATH RA16 4 DH

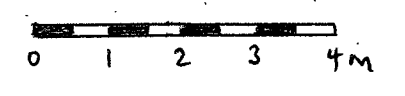