

135500

34200

34300



(c) Crown Copyright and Database Rights 2024 OS 100060020


534200

534300


The proposed extension



The site

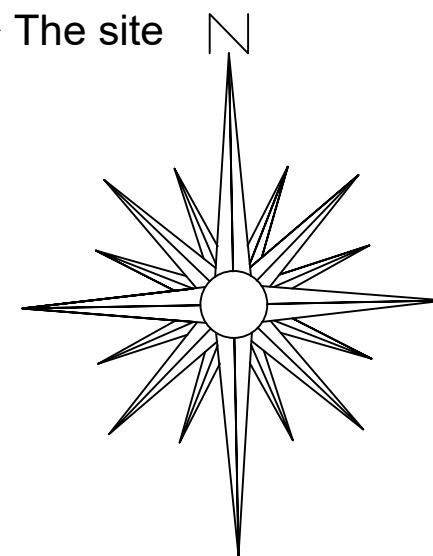

A3

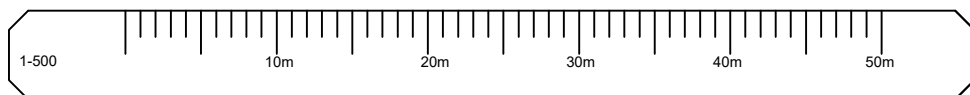



Downlands Architectural
Design & Surveying

Downlands
Framfield
Uckfield
East Sussex TN22 5PN
Tel: 01825 890222
E-mail: cad@downlandsds.co.uk



Job: 10 Willow Ridge Turners Hill, CRAWLEY West Sussex, RH10 4PN		
Title: Planning Block and loc plan		
Date: DEC 2024	Drwg No: 2634/302	Rev: -
Scale: As shown	Drawn: MB/AMJ	
Client: Mr & Mrs N Brimecombe		
Drawings are the copyright of the above practice. Contractor to check all dimensions and details before commencement, construction or fabrication and report any deviation to the Surveyor. Figured dimensions are not to be relied upon without site accuracy checking. All work to comply with current Building Regulations, BS's/CoP's & NHBC Reg.'s where applicable. Specification and Drawing contradictions must be referred to the surveyor before being acted upon.		