




Downlands Architectural
Design & Surveying

Downlands
Framfield
Uckfield
East Sussex TN22 5PN
Tel: 01825 890222
E-mail: cad@downlandsds.co.uk

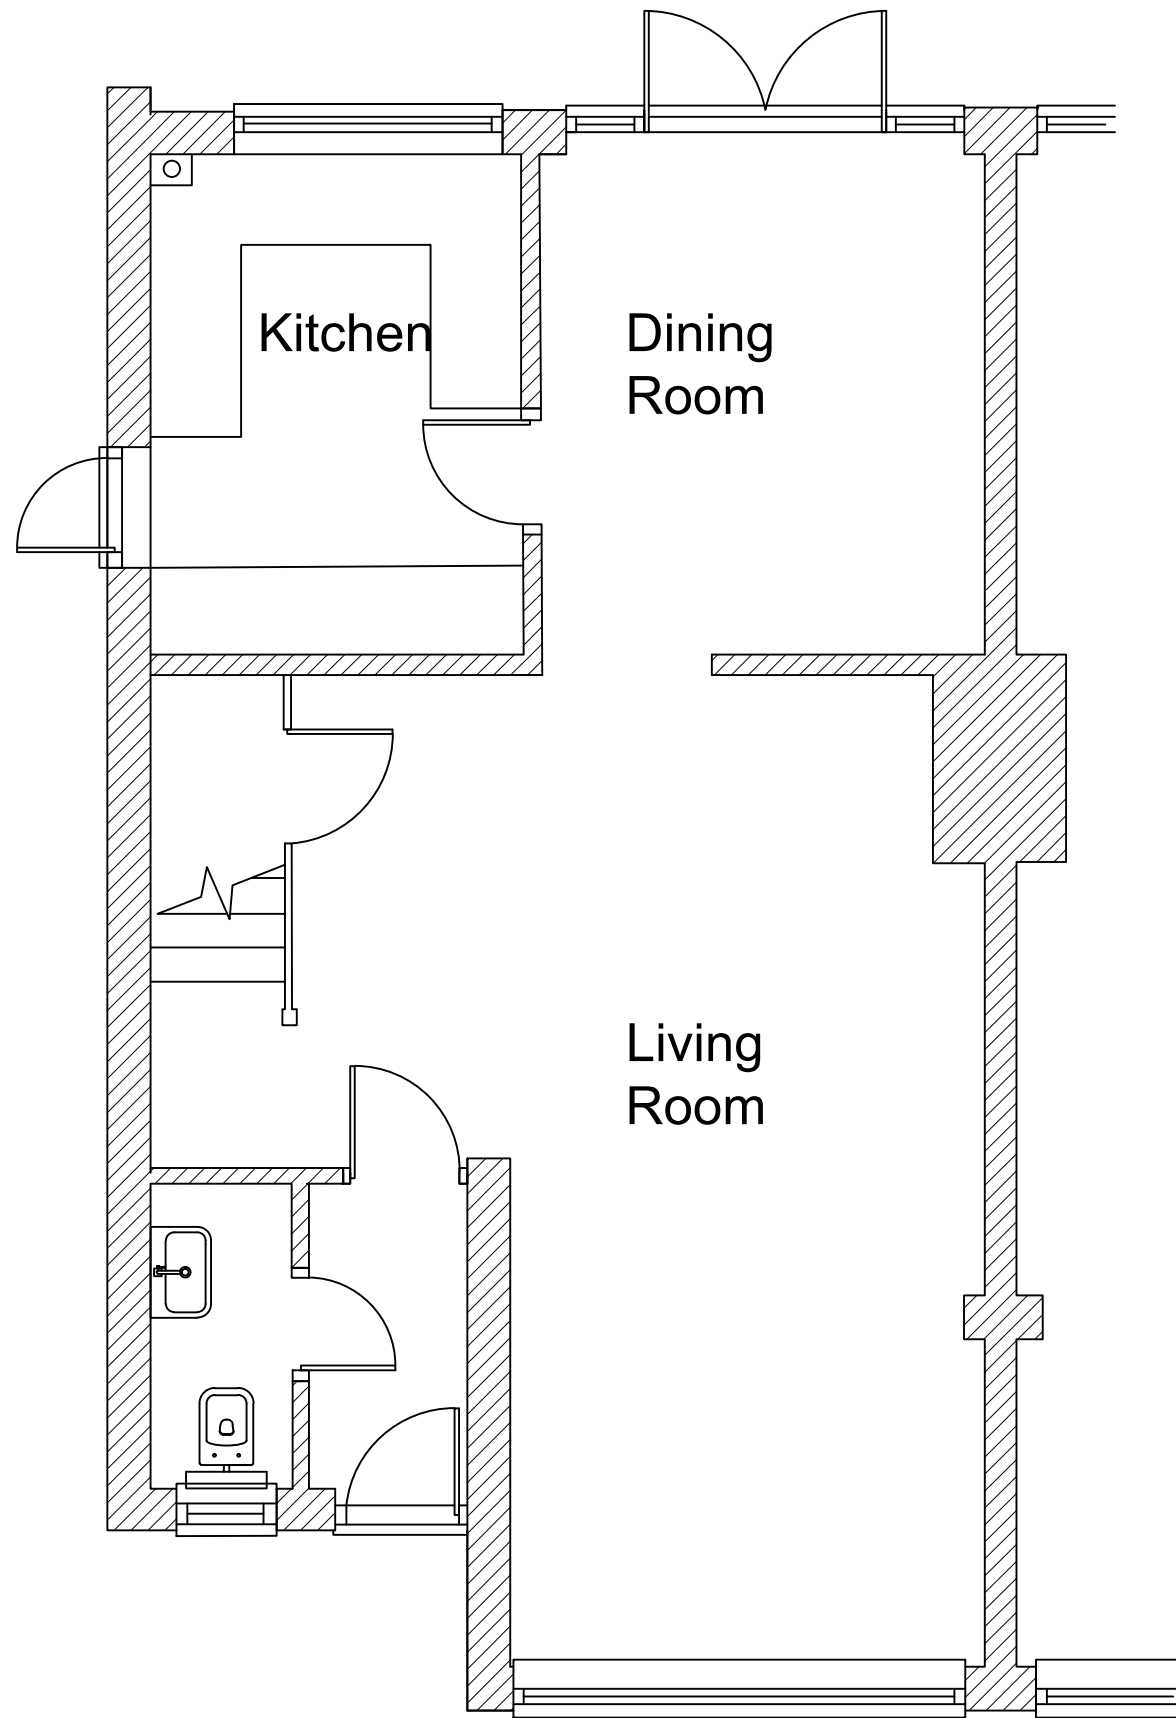

Job: 10 Willow Ridge Turners Hill, CRAWLEY West Sussex, RH10 4PN		
Title: Plans As Existing Ground Flr Plan		
Date: DEC 2024	Drwg No: 2634/100	Rev:
Scale: 1:50 @ A3	Drawn: MB/AMJ	
Client: Mr & Mrs N Brimecombe		
Drawings are the copyright of the above practice. Contractor to check all dimensions and details before commencement, construction or fabrication and report any deviation to the Surveyor. Figured dimensions are not to be relied upon without site accuracy checking. All work to comply with current Building Regulations, BS's/CoP's & NHBC Reg.'s where applicable. Specification and Drawing contradictions must be referred to the surveyor before being acted upon.		