




VIEW SOUTH OF COLLEGE LANE



VIEW NORTH OF COLLEGE LANE

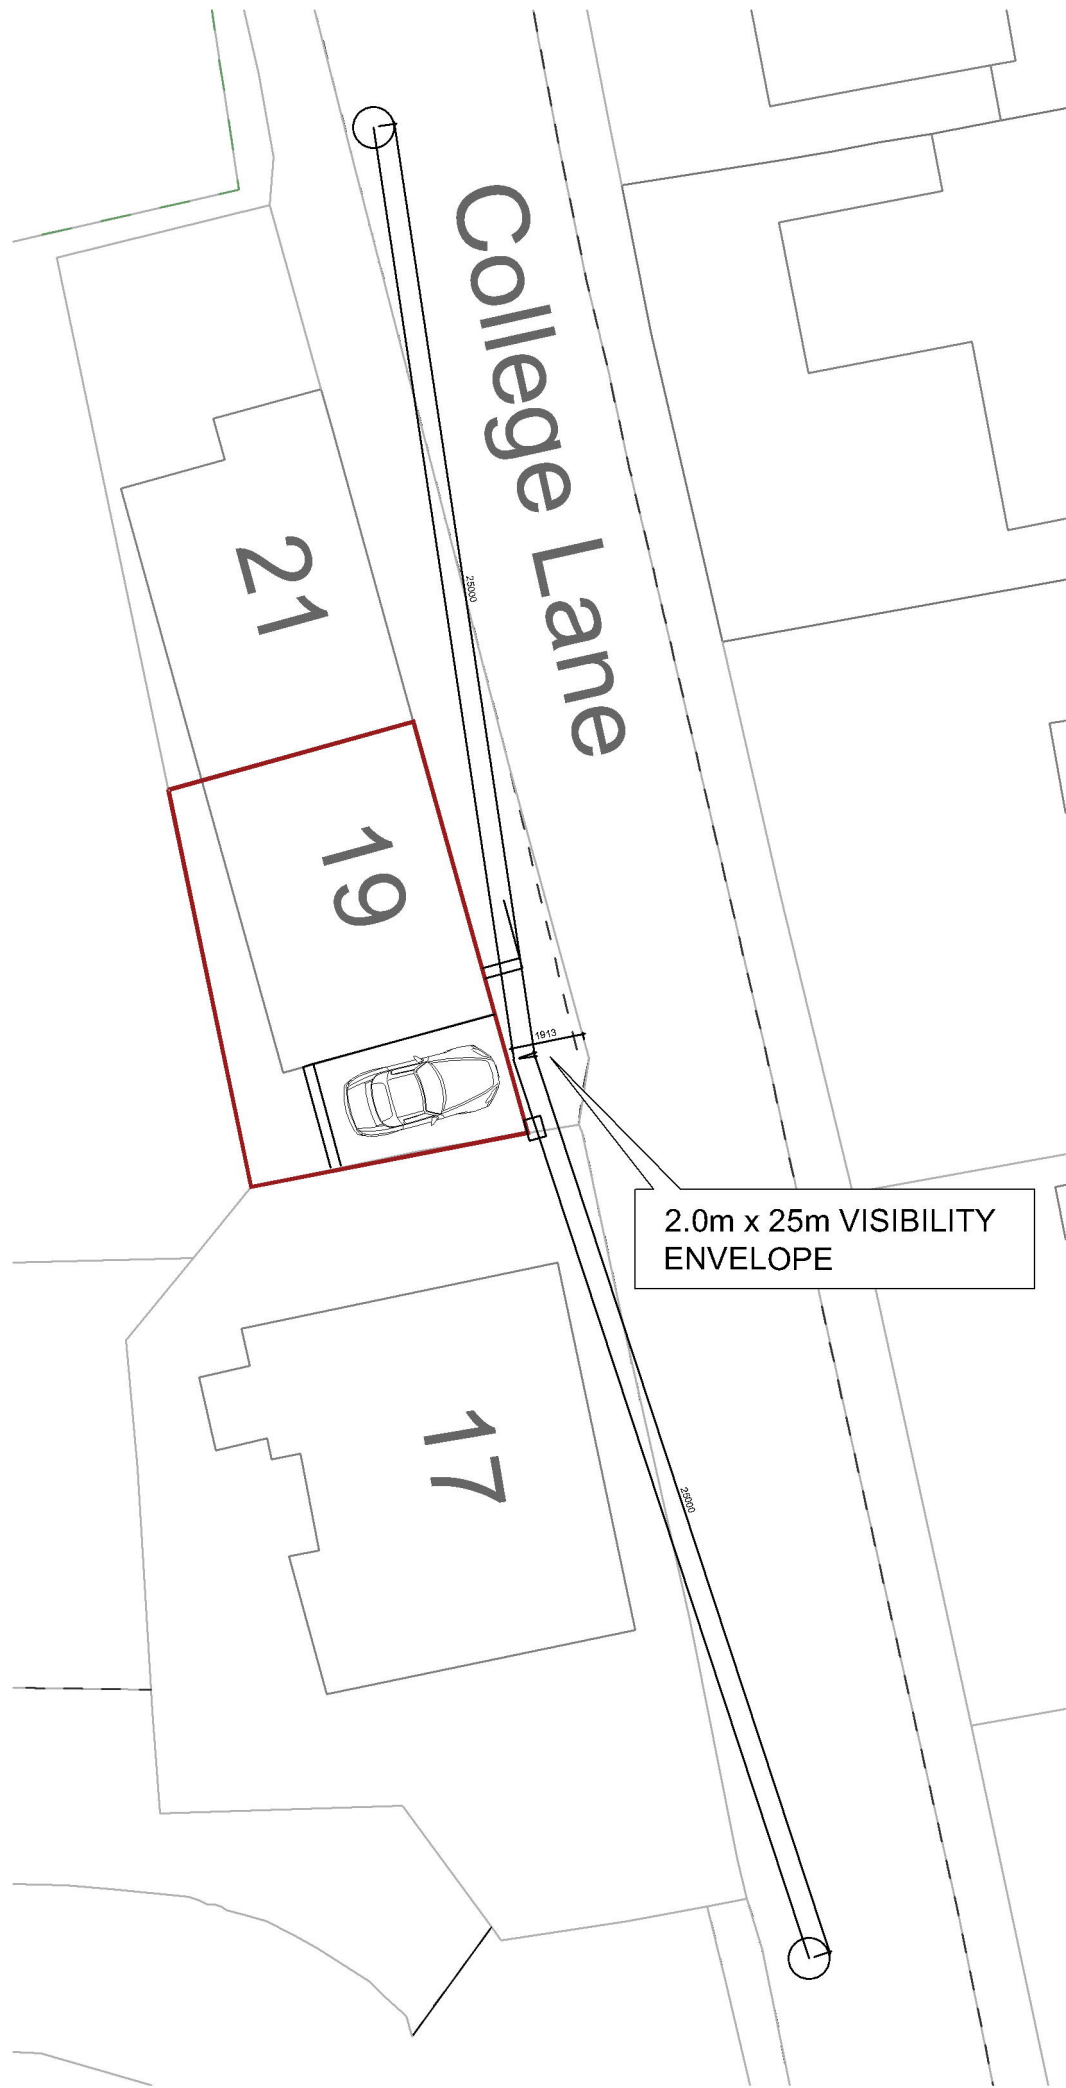

B+C ARCHITECTURE
t: 07751 878897
e: pc@bandarchitecture.co.uk
w: www.bandarchitecture.co.uk



SCALE :
0 1m 2m 4m 8m

GENERAL NOTES :

- 1- THIS DRAWING IS THE COPYRIGHT OF B+C ARCHITECTURE. IT IS NOT TO BE REPRODUCED IN ANY WAY OR FORM WITHOUT PRIOR WRITTEN CONSENT.
- 2- Do not scale from this drawing unless for works starting and any discrepancies to be reported to Easleys & Carter relevant consultants and specialist drawings.
- 3- All dimensions to be verified on site prior to any works starting and any discrepancies to be reported to Easleys & Carter relevant consultants and specialist drawings.
- 4- This drawing is not to be used for any other purpose without the written consent of B+C ARCHITECTURE.
- 5- All works to comply with the relevant British Standards, Codes of Practice, Regulations.

PROJECT :
19 college lane, east grinstead
west sussex, rh19 3ph

DRAWING :
visibility splays

DRAWING STATUS :
planning

JOB NO:
joh 313

DRAWING NO:
720

SCALE:
1/200@ A3

DATE:
february 20254

DRAWN BY:
pc

REVISIONS:
none