



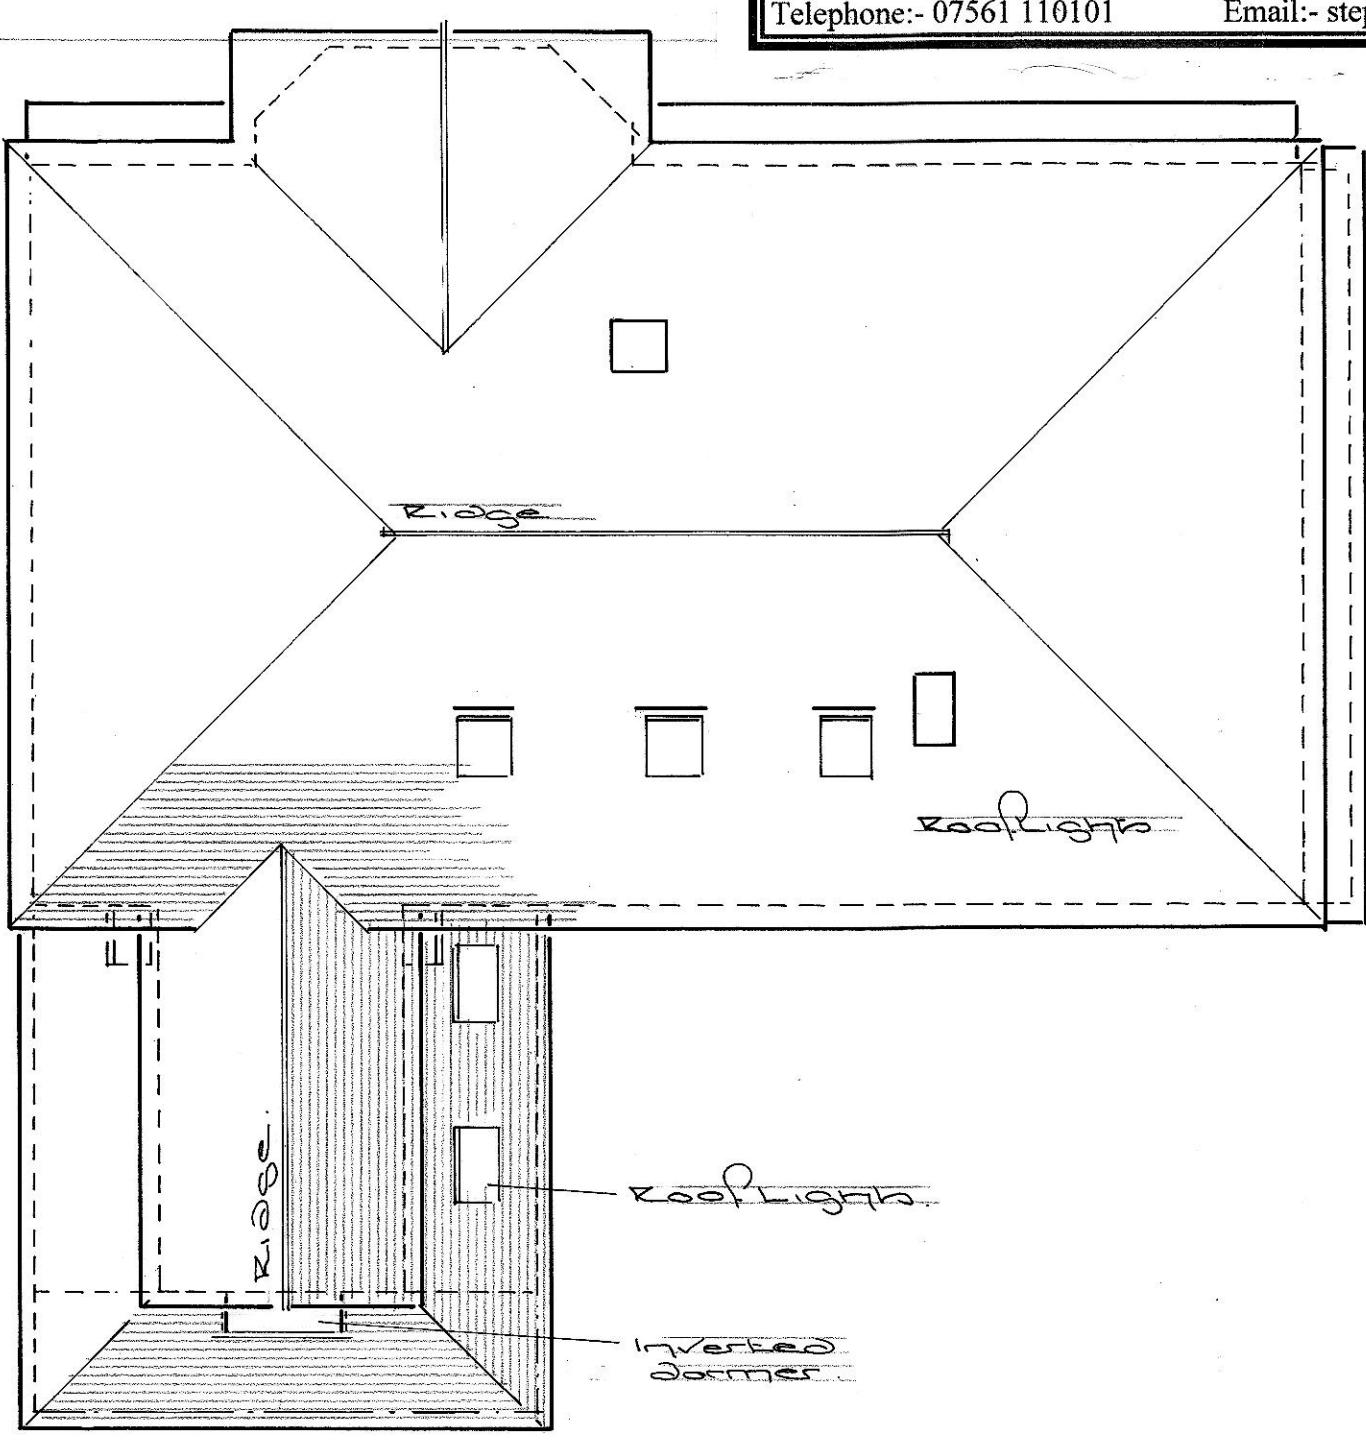

Proposed
Roof Plan
Scale - 1:100

Proposed
Ground Floor Plan

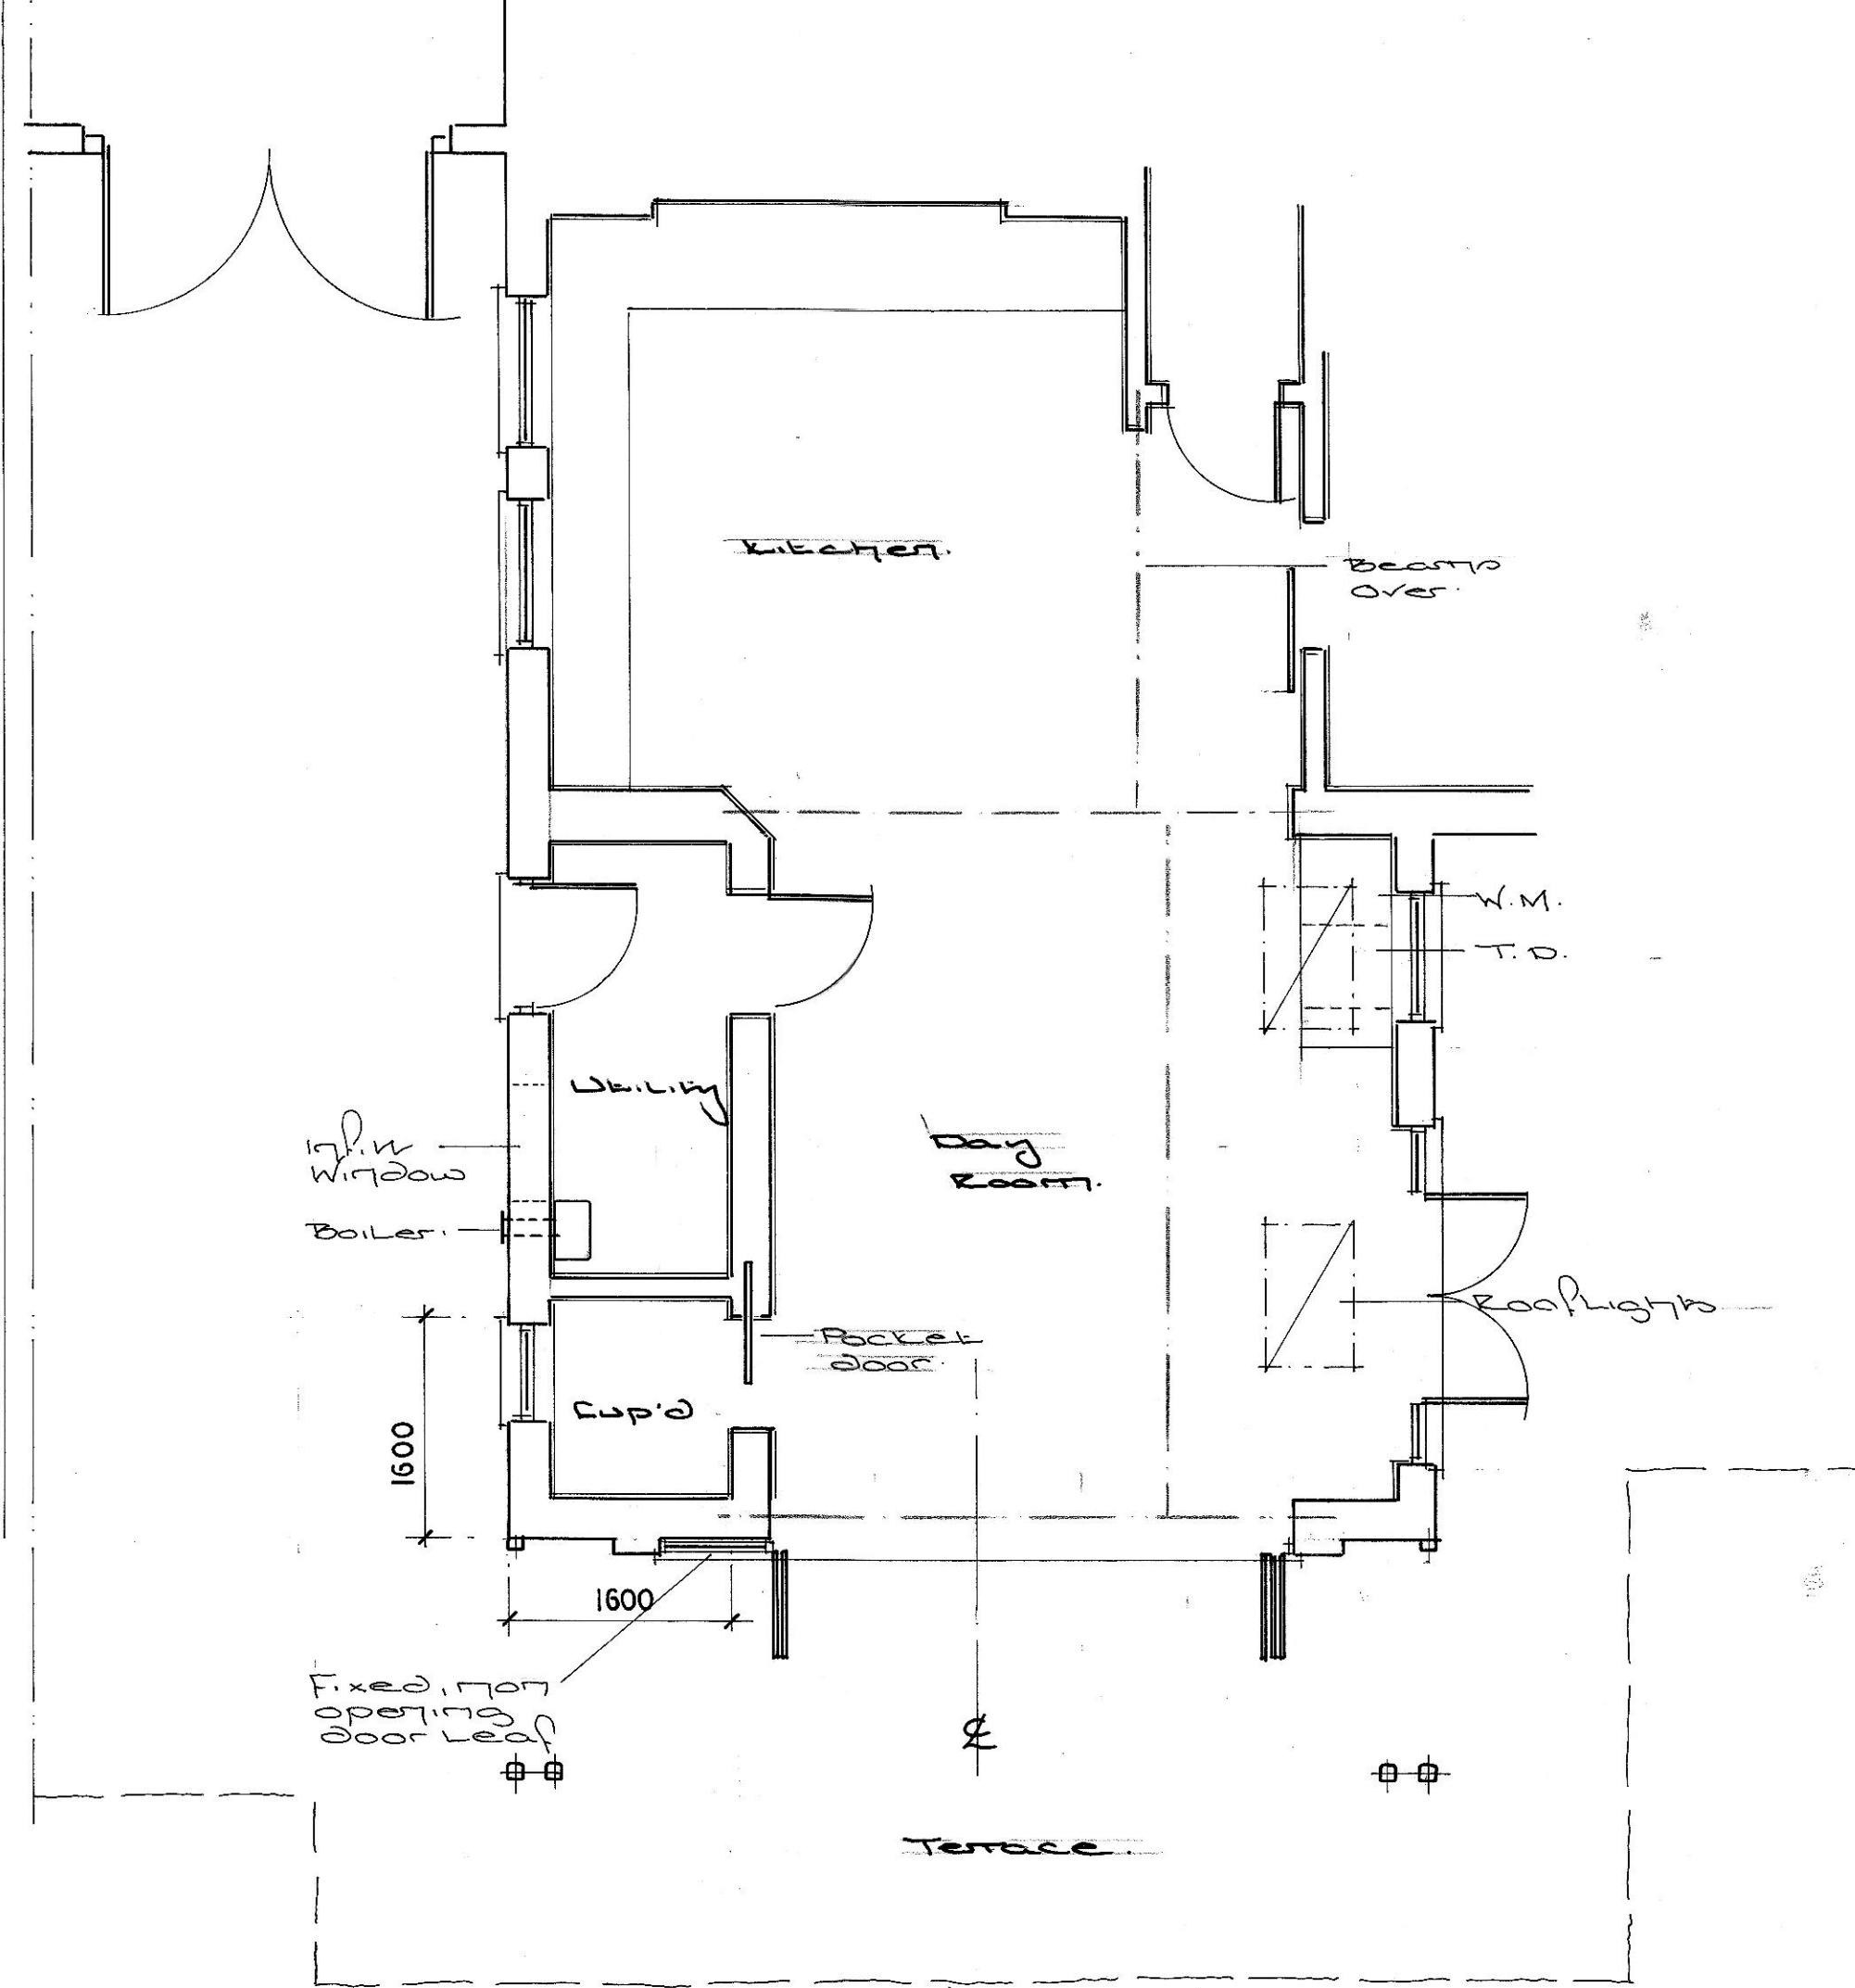

Proposed West Elevation



Proposed North Elevation




Proposed South Elevation




Proposed East Elevation

- Proposed Materials - Extension.**
- | | |
|--------------|---|
| Roof - | Dark, plain tiles and fittings. |
| Rooflights - | Velux type, high performance. |
| Eaves - | White, painted timber detailed enclosure. |
| Guttering - | White, Upvc gutters and downpipes. |
| Walls - | General - Detailed, red stock brickwork. |
| Joinery - | Windows - White, high performance, painted timber. |
| Joinery - | Doors - Painted timber and high performance, powder coated aluminium, Upvc/composite. |
| Joinery - | Canopy, White finish detailed structure, posts, rails and beams etc. |

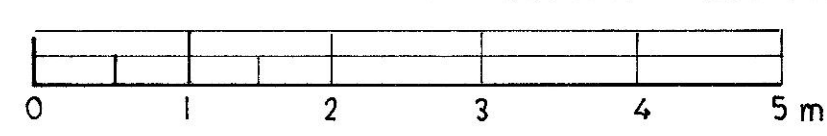

Scale - 1:50

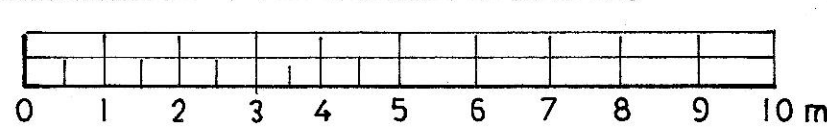

Scale - 1:100