



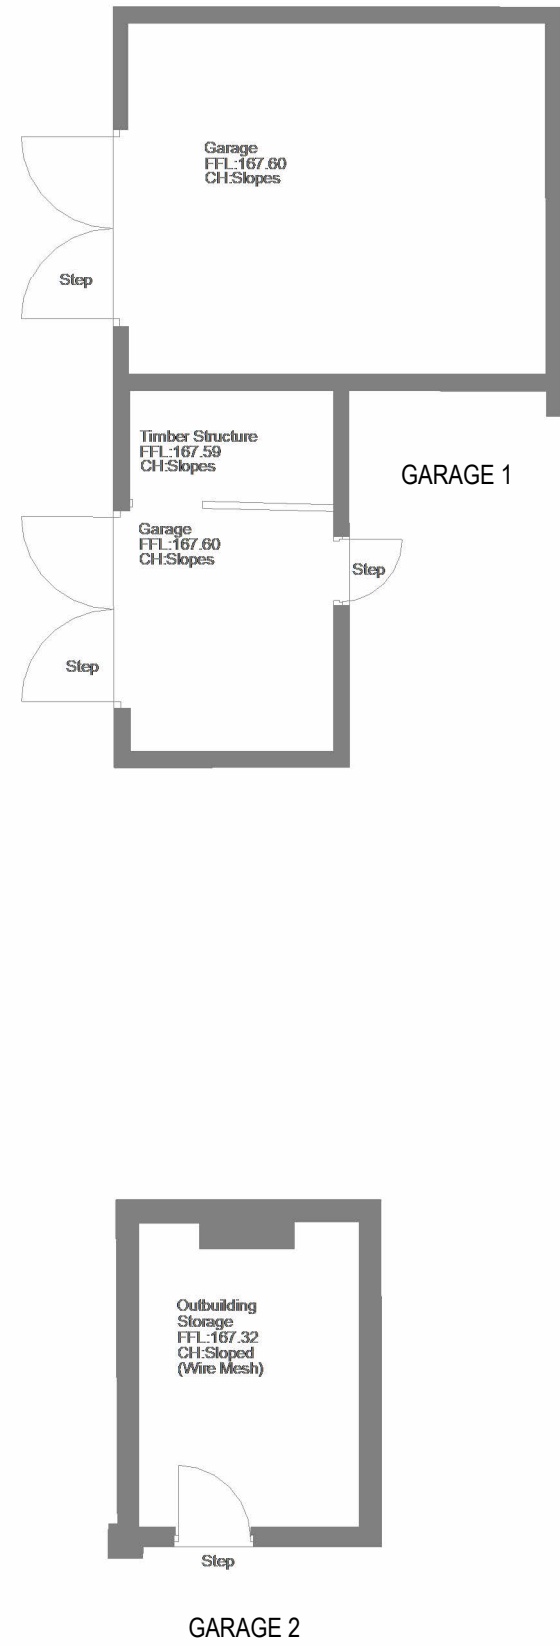

- NOTES:**
- EXISTING PLANS, ELEVATIONS AND SECTIONS EXTRACTED FROM **SE SURVEYING** DRAWINGS, DATED MAY 2023.
- JOB NO. 001 04 23
- DRAWING NOS.
- 001 TOPOGRAPHICAL SURVEY P1/12
002 TOPOGRAPHICAL SURVEY P2/12
003 TOPOGRAPHICAL SURVEY P3/12
004 TOPOGRAPHICAL SURVEY P4/12
005 TOPOGRAPHICAL SURVEY P5/12
006 TOPOGRAPHICAL SURVEY P6/12
007 TOPOGRAPHICAL SURVEY P7/12
008 TOPOGRAPHICAL SURVEY P8/12
009 TOPOGRAPHICAL SURVEY P9/12
010 TOPOGRAPHICAL SURVEY P10/12
011 TOPOGRAPHICAL SURVEY P11/12
012 TOPOGRAPHICAL SURVEY P12/12
- 013 BASEMENT PLANS P1/2
014 BASEMENT PLANS P2/2
015 GF PLANS P1/4
016 GF PLANS P2/4
017 GF PLANS P3/4
018 GF PLANS P4/4
019 MAIN BUILDING FIRST FLOOR PLAN
020 WILLOW LODGE FIRST FLOOR PLAN
021 MAPLE LODGE FIRST FLOOR PLAN
022 MAIN BUILDING SECOND FLOOR PLAN
- 023 ELEVATIONS P1/4
024 ELEVATIONS P2/4
025 ELEVATIONS P3/4
026 ELEVATIONS P4/4
- 027 SECTIONS P1/2
028 SECTIONS P2/2

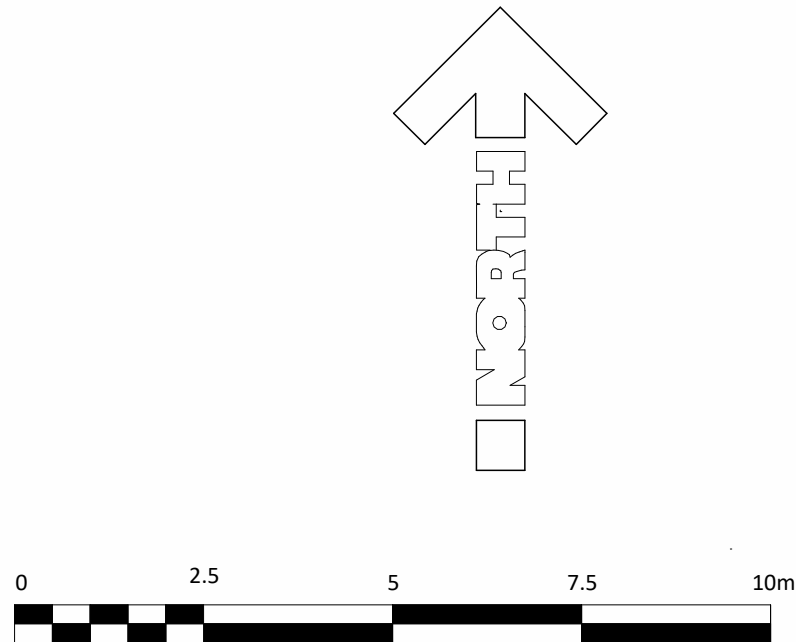

A	ISSUED FOR PLANNING		MD	VK	14/05/2025
Rev.	Description		Author	Checked	Date
CARLESS + ADAMS			Design the best, to live the best		
01628 665131 enquiries@carless-adams.co.uk carless-adams.co.uk					
Client					
SPLENDID HEALTHCARE					
Project					
HORNCastle EAST GRINSTEAD					
Title					CAP no.
EXISTING GROUND FLOOR PLAN 2/3					A
scale	1 : 100	author	MD	chk'd	VK
date	13/05/2025		sheet size		
A1					
project.	org.	zone.	level.	type.	role.
class.	num.	status.	rev.		
1034	CA	01			A
E10.2					
A					
For construction purposes dimensions shall not be scaled & figured dimensions must be verified on site before work commences. This drawing is Copyright ©					