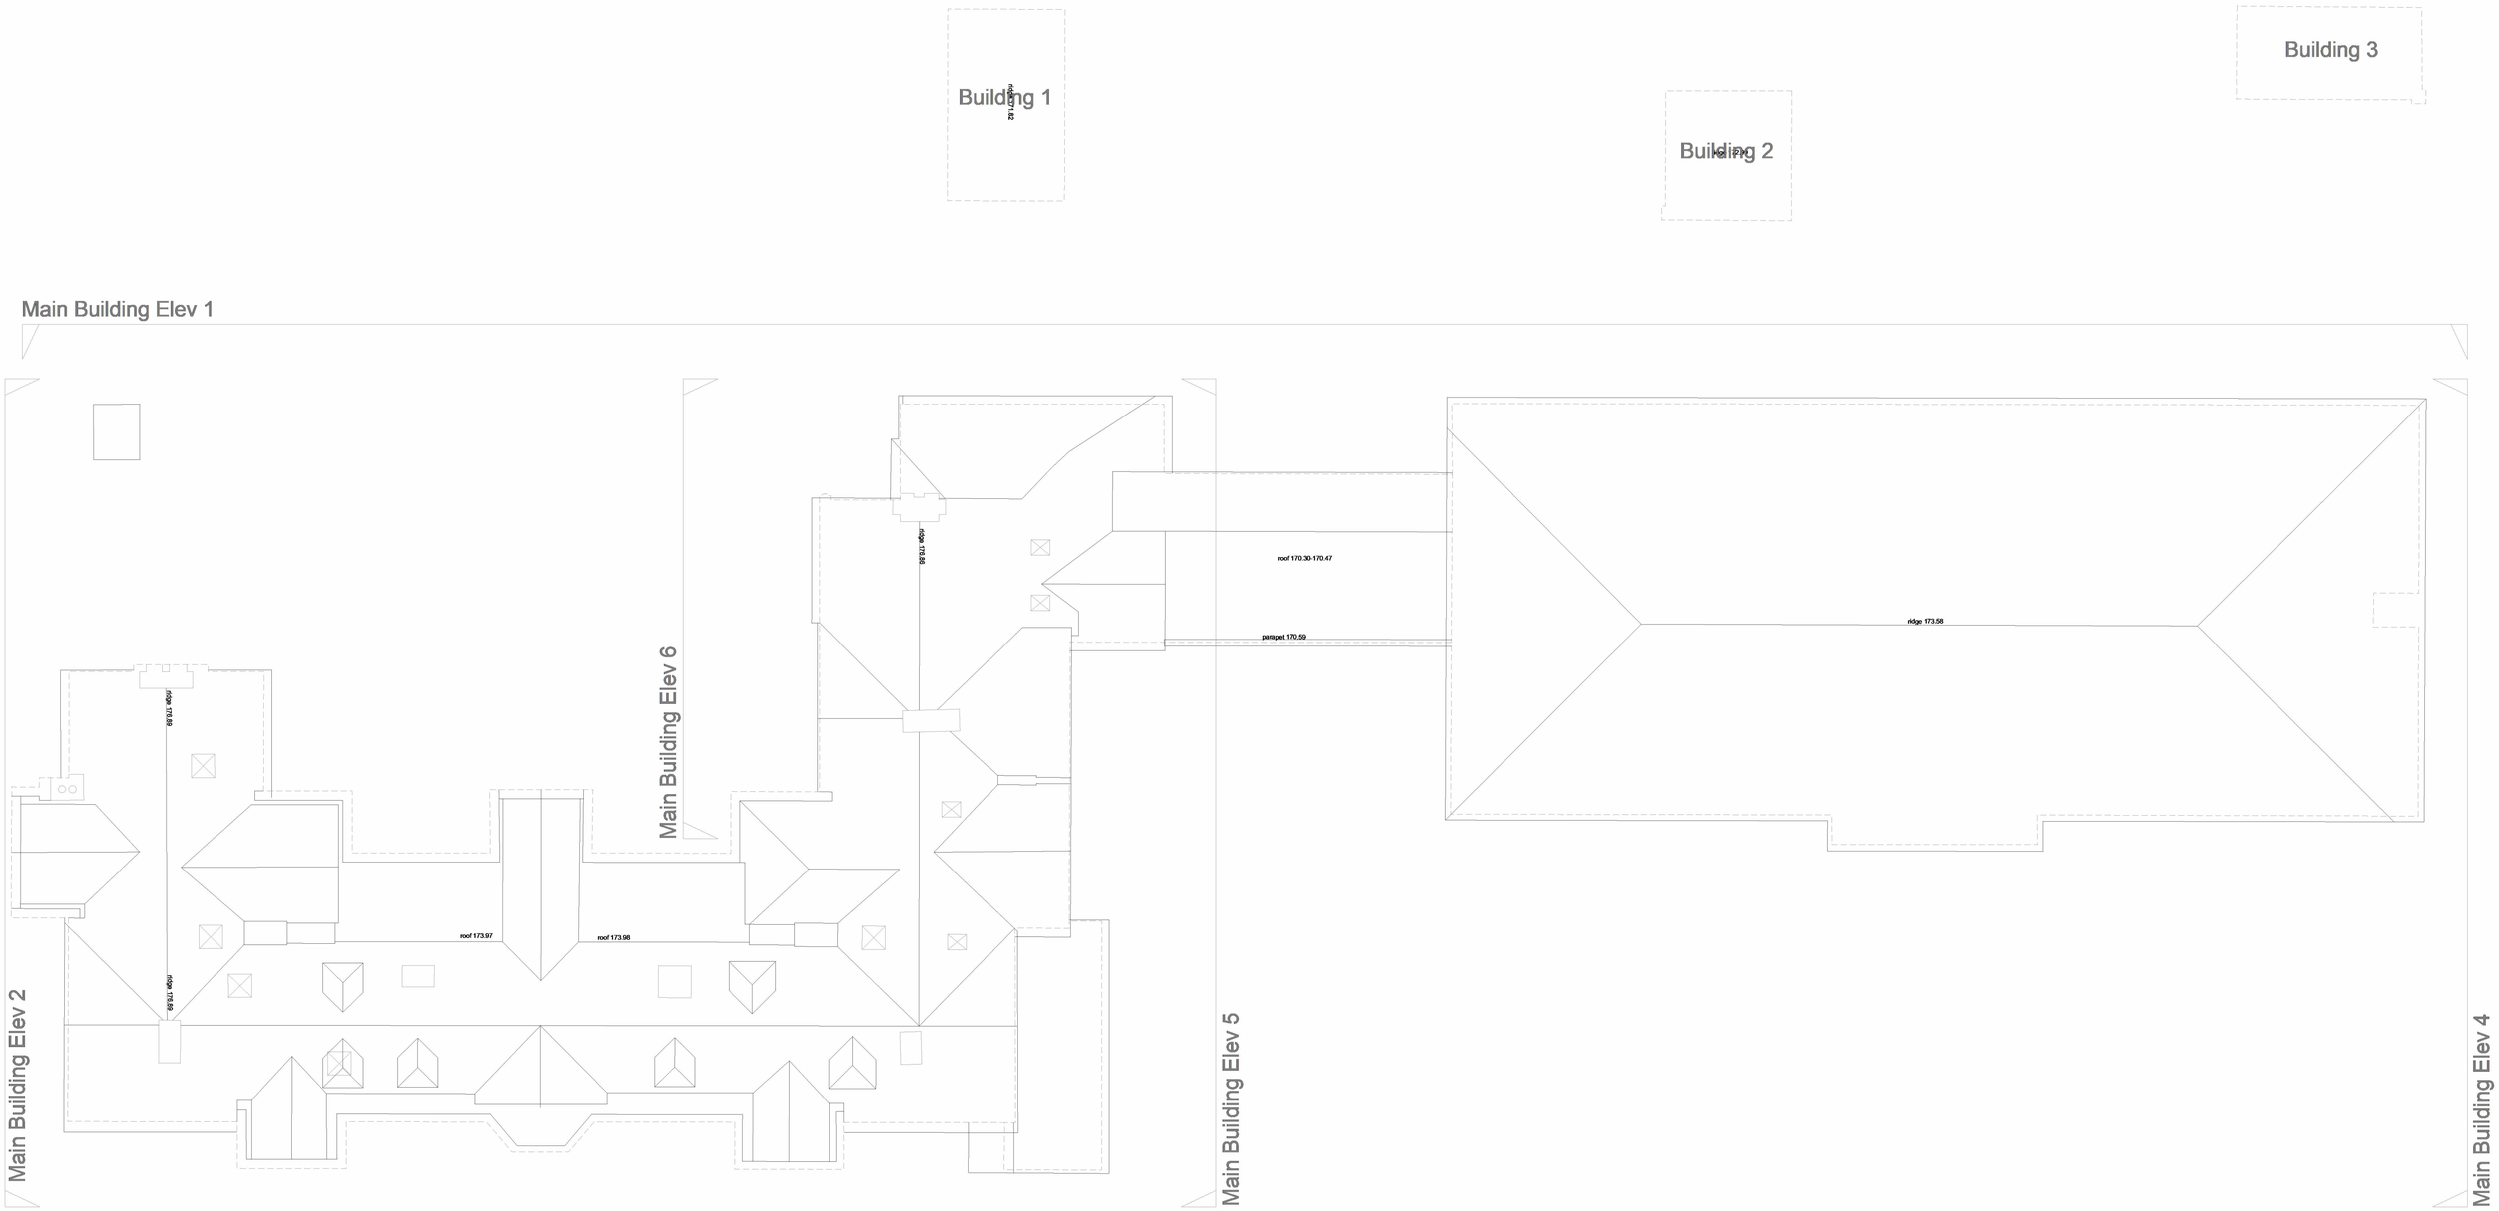


NOTES:

EXISTING PLANS, ELEVATIONS AND SECTIONS EXTRACTED FROM ***SE SURVEYING*** DRAWINGS, DATED MAY 2023.

JOB NO. 001 04 23

DRAWING NOS.

001 TOPOGRAPHICAL SURVEY P1/12
002 TOPOGRAPHICAL SURVEY P2/12
003 TOPOGRAPHICAL SURVEY P3/12
004 TOPOGRAPHICAL SURVEY P4/12
005 TOPOGRAPHICAL SURVEY P5/12
006 TOPOGRAPHICAL SURVEY P6/12
007 TOPOGRAPHICAL SURVEY P7/12
008 TOPOGRAPHICAL SURVEY P8/12
009 TOPOGRAPHICAL SURVEY P9/12
010 TOPOGRAPHICAL SURVEY P10/12
011 TOPOGRAPHICAL SURVEY P11/12
012 TOPOGRAPHICAL SURVEY P12/12

013 BASEMENT PLANS P1/2
014 BASEMENT PLANS P2/2
015 GF PLANS P1/4
016 GF PLANS P2/4
017 GF PLANS P3/4
018 GF PLANS P4/4
019 MAIN BUILDING FIRST FLOOR PLAN
020 WILLOW LODGE FIRST FLOOR PLAN
021 MAPLE LODGE FIRST FLOOR PLAN
022 MAIN BUILDING SECOND FLOOR PLAN

023 ELEVATIONS P1/4
024 ELEVATIONS P2/4
025 ELEVATIONS P3/4
026 ELEVATIONS P4/4

027 SECTIONS P1/2
028 SECTIONS P2/2

NORTH

0 2.5 5 7.5 10m

Rev.	Description	Author	Checked	Date
A	ISSUED FOR PLANNING	MD	VK	14/05/2025

CARLESS + ADAMS
01628 665131 enquiries@carless-adams.co.uk
carless-adams.co.uk

Design the best, to live the best

Client: SPLENDID HEALTHCARE

Project: HORNCASTLE
EAST GRINSTEAD

Title: EXISTING ROOF PLAN 1/2

CAP no. A

scale	author	chk'd	date	sheet size
1 : 100	MD	VK	13/05/2025	A1

project.	org.	zone.	level.	type.	role.	class.	num.	status.	rev.
1034	CA	01			A		E13.1		A

For construction purposes dimensions shall not be scaled & figured dimensions must be verified on site before work commences.
This drawing is Copyright ©

14/05/2025 12:01:01