



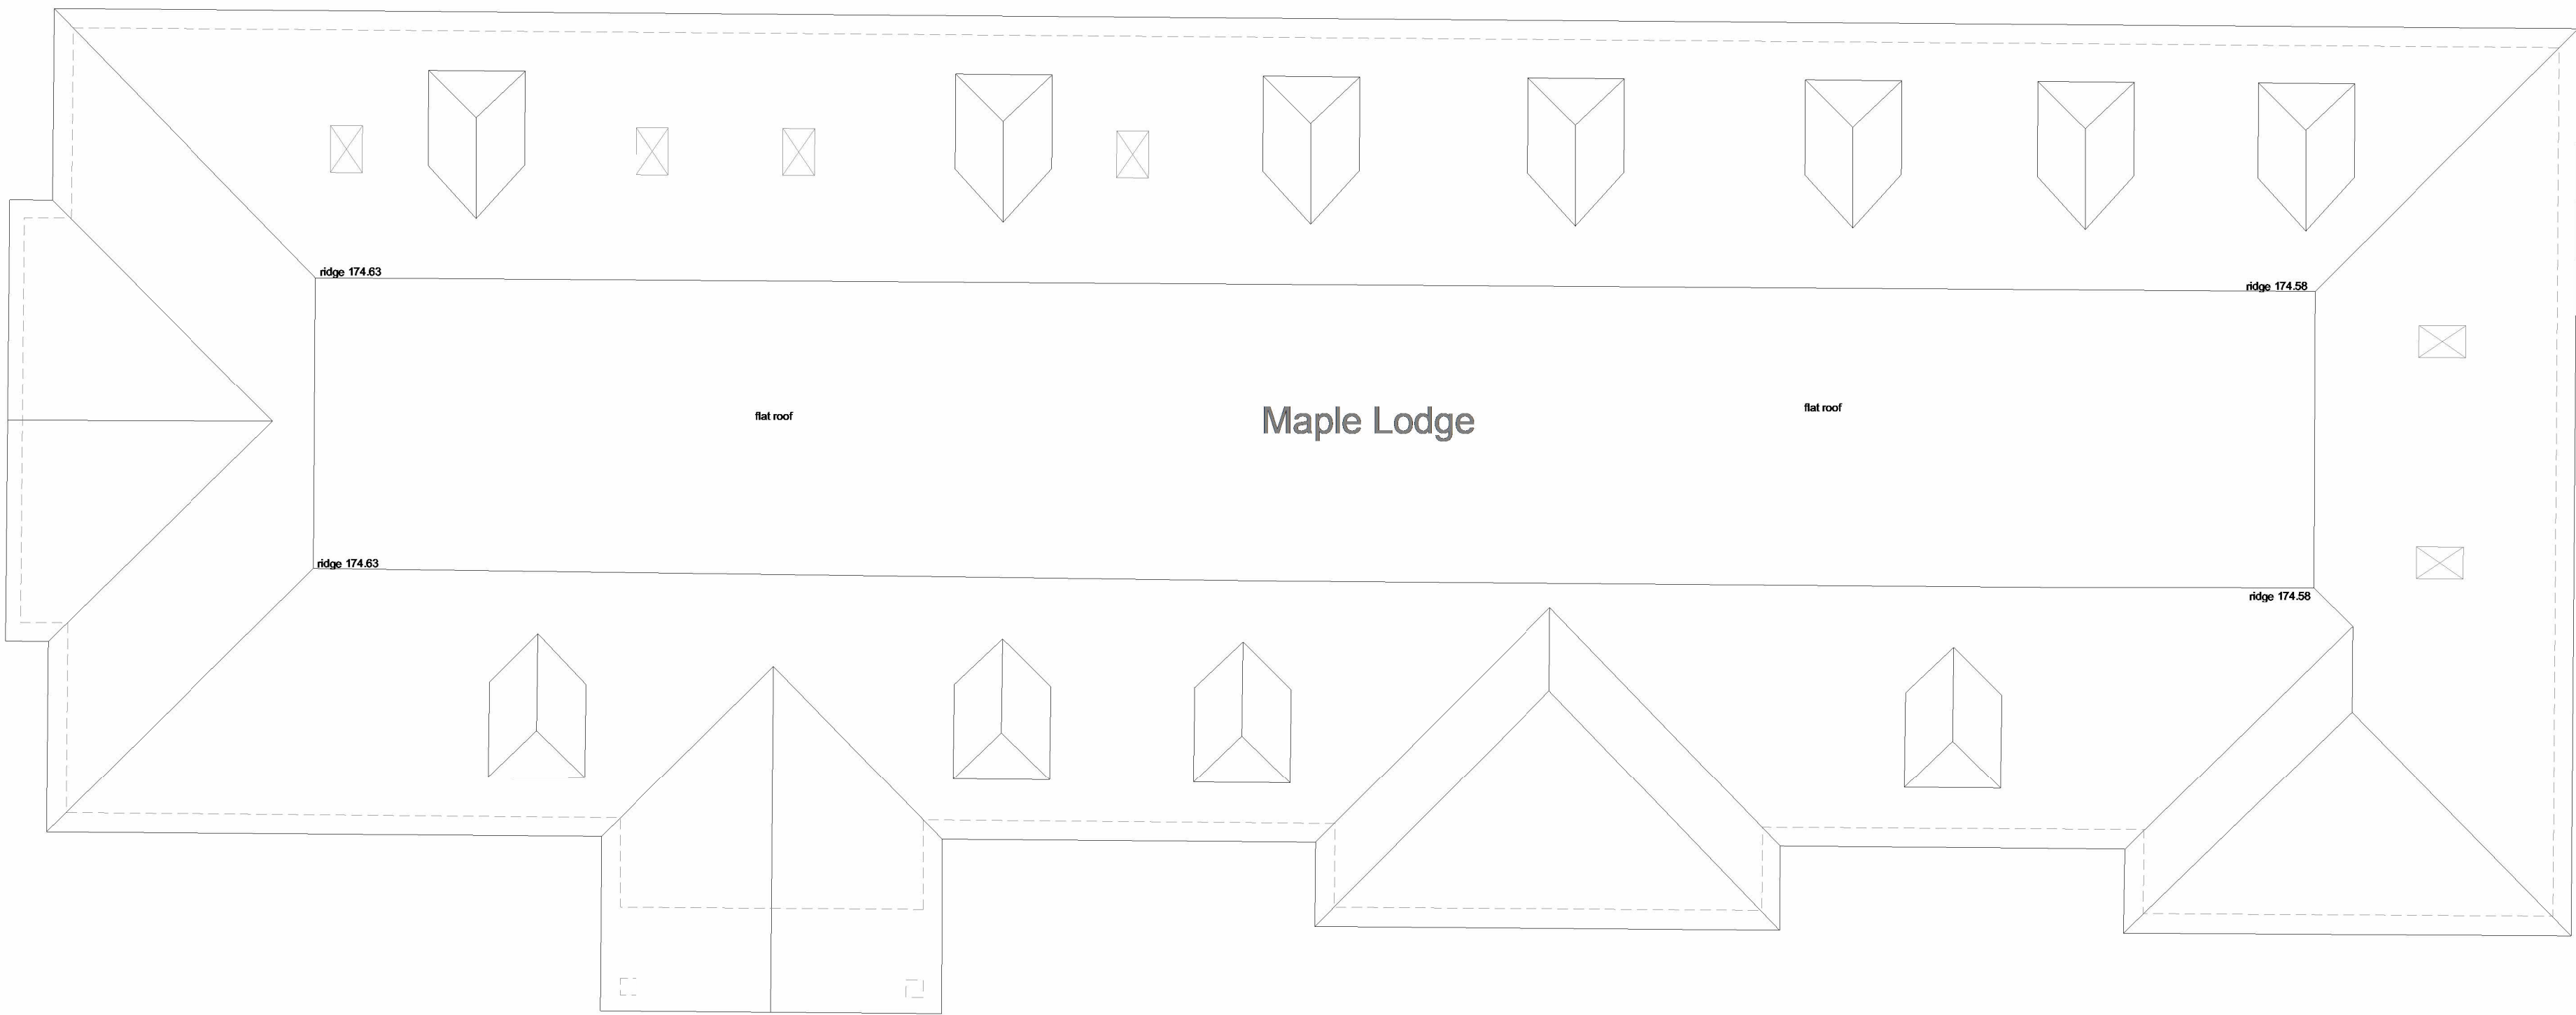

- NOTES:**
- EXISTING PLANS, ELEVATIONS AND SECTIONS EXTRACTED FROM **SE SURVEYING** DRAWINGS, DATED MAY 2023.
- JOB NO. 001 04 23
- DRAWING NOS.
- 001 TOPOGRAPHICAL SURVEY P1/12
 - 002 TOPOGRAPHICAL SURVEY P2/12
 - 003 TOPOGRAPHICAL SURVEY P3/12
 - 004 TOPOGRAPHICAL SURVEY P4/12
 - 005 TOPOGRAPHICAL SURVEY P5/12
 - 006 TOPOGRAPHICAL SURVEY P6/12
 - 007 TOPOGRAPHICAL SURVEY P7/12
 - 008 TOPOGRAPHICAL SURVEY P8/12
 - 009 TOPOGRAPHICAL SURVEY P9/12
 - 010 TOPOGRAPHICAL SURVEY P10/12
 - 011 TOPOGRAPHICAL SURVEY P11/12
 - 012 TOPOGRAPHICAL SURVEY P12/12
 - 013 BASEMENT PLANS P1/2
 - 014 BASEMENT PLANS P2/2
 - 015 GF PLANS P1/4
 - 016 GF PLANS P2/4
 - 017 GF PLANS P3/4
 - 018 GF PLANS P4/4
 - 019 MAIN BUILDING FIRST FLOOR PLAN
 - 020 WILLOW LODGE FIRST FLOOR PLAN
 - 021 MAPLE LODGE FIRST FLOOR PLAN
 - 022 MAIN BUILDING SECOND FLOOR PLAN
 - 023 ELEVATIONS P1/4
 - 024 ELEVATIONS P2/4
 - 025 ELEVATIONS P3/4
 - 026 ELEVATIONS P4/4
 - 027 SECTIONS P1/2
 - 028 SECTIONS P2/2

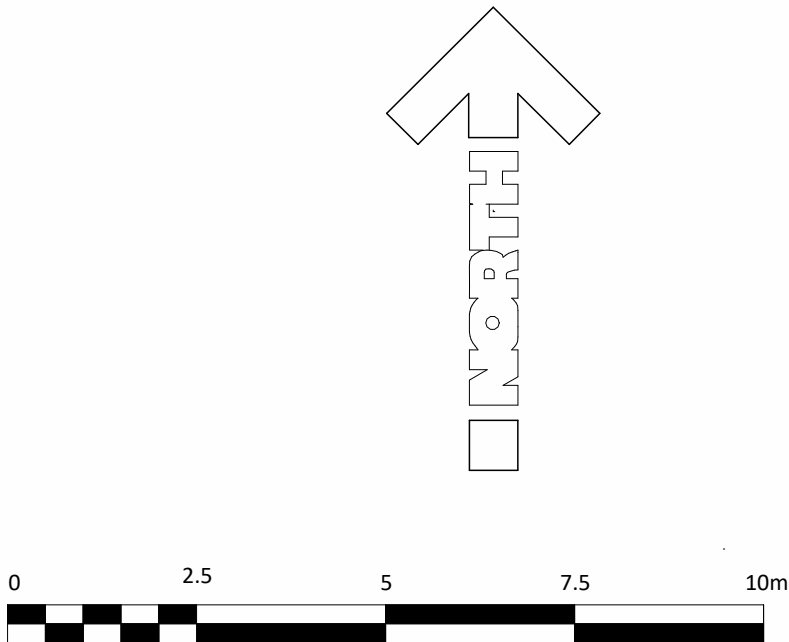

A		ISSUED FOR PLANNING		MD		VK		14/05/2025	
Rev.	Description	Author	Checked	Date					

CARLESS + ADAMS

01628 665131 enquiries@carless-adams.co.uk
carless-adams.co.uk

Design the best,
to live the best

Client

SPLENDID HEALTHCARE

Project

HORNCASTLE
EAST GRINSTEAD

Title

EXISTING ROOF PLAN 2/2

CAP no.

A

scale

1 : 100

author

MD

chk'd

VK

date

13/05/2025

sheet size

A1

project.	org.	zone.	level.	type.	role.	class.	num.	status.	rev.
1034	CA	01			A		E13.2		A

For construction purposes dimensions shall not be scaled & figured dimensions must be verified on site before work commences.
This drawing is Copyright ©