




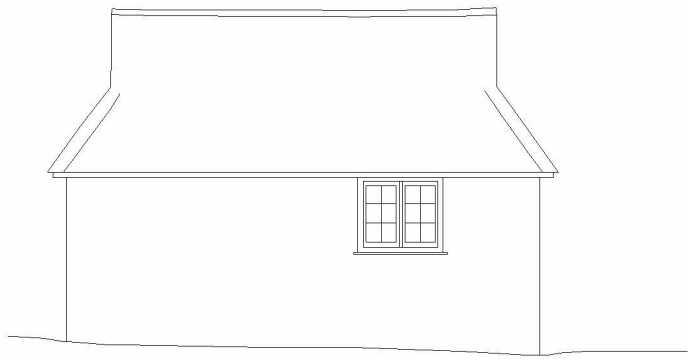

Bldg 1 West

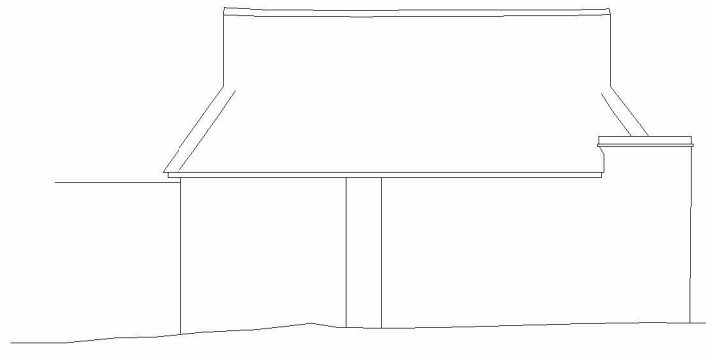

Bldg 1 East

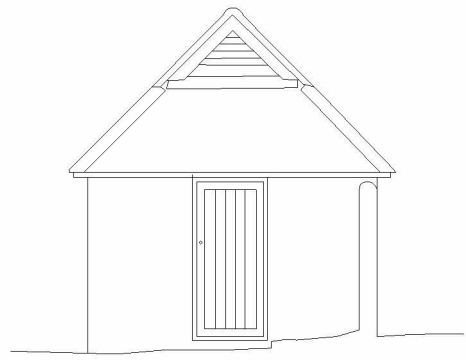


Bldg 1 South




Bldg 1 North




Building2 South

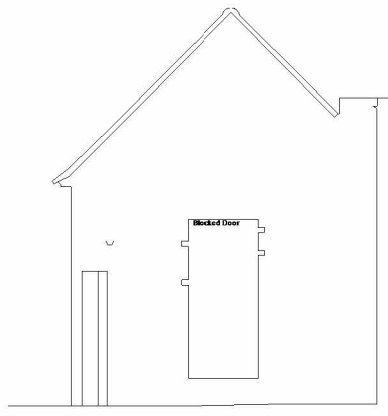

Building2 East

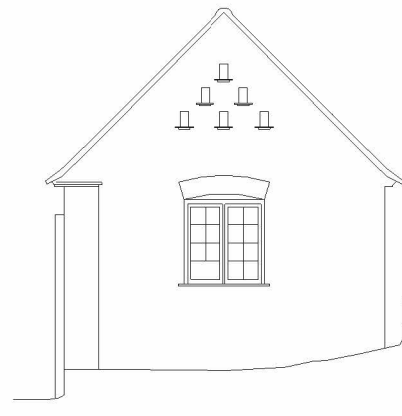


Building2 West

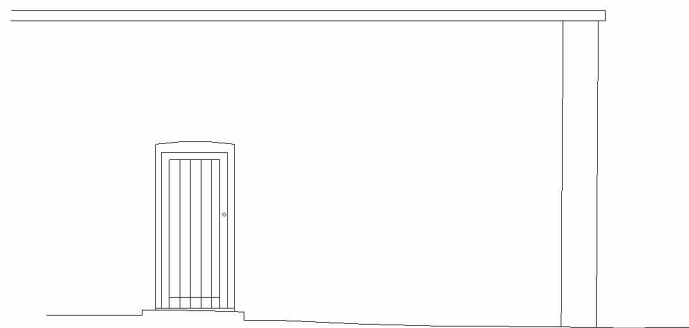


Building3 South




Building3 North

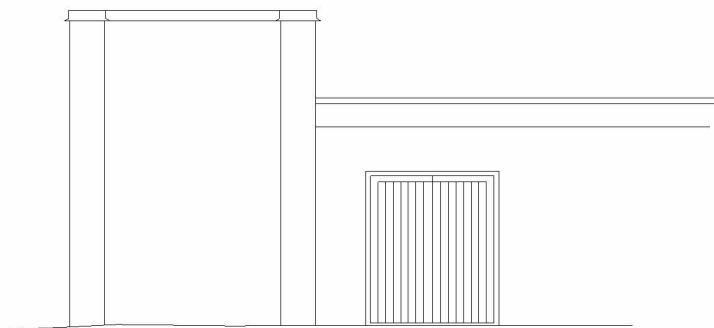


Building3 East

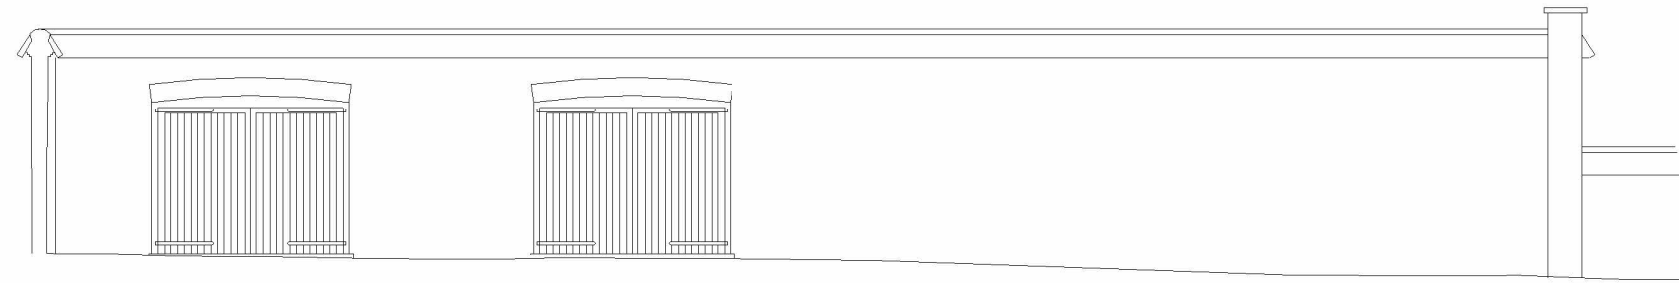


Garages West

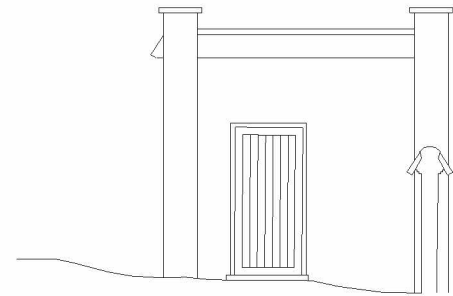

Garages South

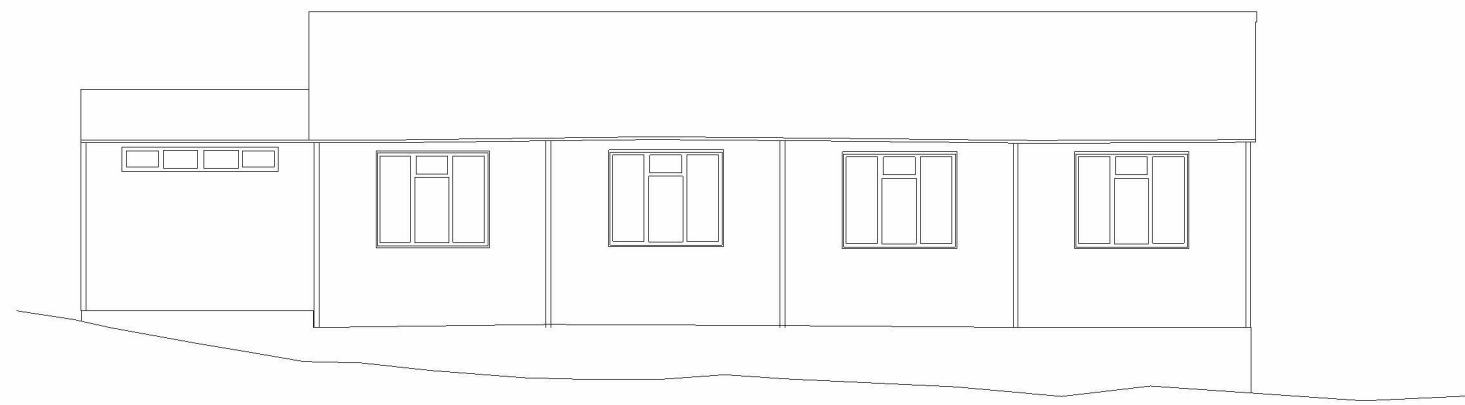


Garden South Elev

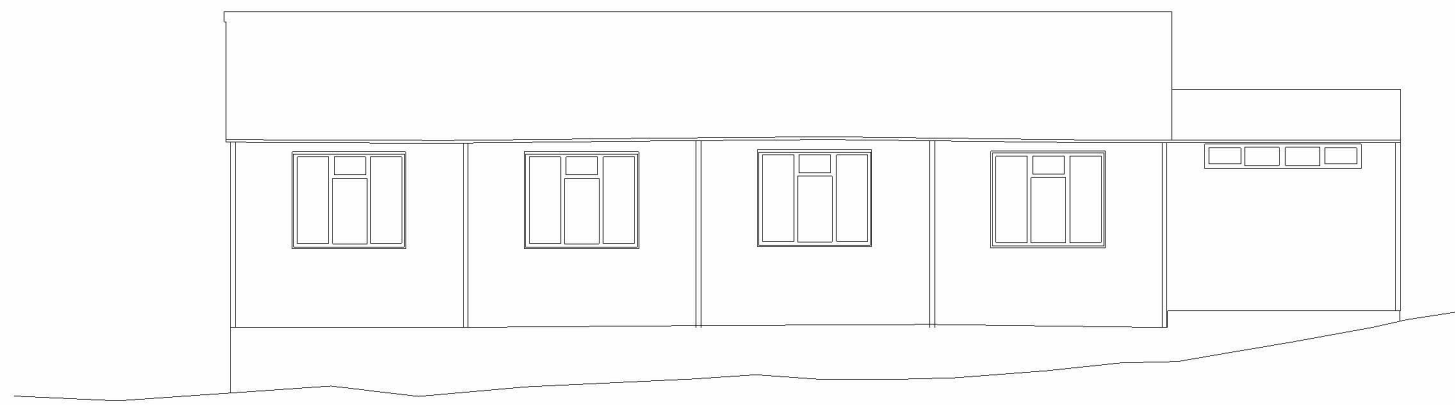

Garden North Elev
Note drawn indicatively (no access)



Garden East Elev

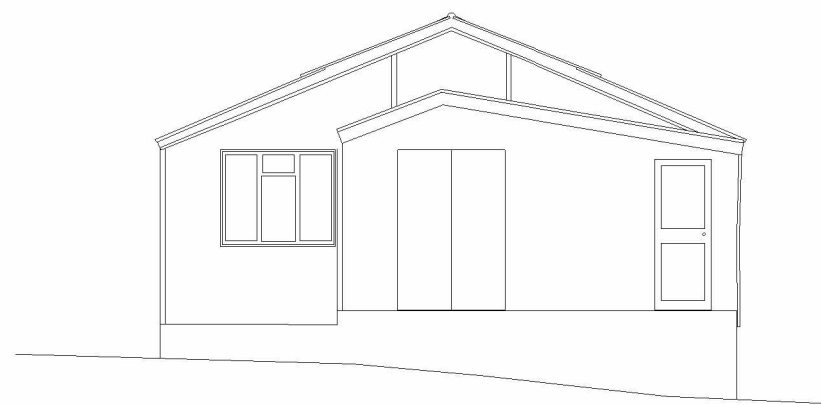

Garden West Elev
Note drawn indicatively (no access)

NOTES:

EXISTING PLANS, ELEVATIONS AND SECTIONS EXTRACTED FROM **SE SURVEYING** DRAWINGS, DATED MAY 2023.

JOB NO. 001 04 23

DRAWING NOS.

- 001 TOPOGRAPHICAL SURVEY P1/12
- 002 TOPOGRAPHICAL SURVEY P2/12
- 003 TOPOGRAPHICAL SURVEY P3/12
- 004 TOPOGRAPHICAL SURVEY P4/12
- 005 TOPOGRAPHICAL SURVEY P5/12
- 006 TOPOGRAPHICAL SURVEY P6/12
- 007 TOPOGRAPHICAL SURVEY P7/12
- 008 TOPOGRAPHICAL SURVEY P8/12
- 009 TOPOGRAPHICAL SURVEY P9/12
- 010 TOPOGRAPHICAL SURVEY P10/12
- 011 TOPOGRAPHICAL SURVEY P11/12
- 012 TOPOGRAPHICAL SURVEY P12/12

- 013 BASEMENT PLANS P1/2
- 014 BASEMENT PLANS P2/2
- 015 GF PLANS P1/4
- 016 GF PLANS P2/4
- 017 GF PLANS P3/4
- 018 GF PLANS P4/4
- 019 MAIN BUILDING FIRST FLOOR PLAN
- 020 WILLOW LODGE FIRST FLOOR PLAN
- 021 MAPLE LODGE FIRST FLOOR PLAN
- 022 MAIN BUILDING SECOND FLOOR PLAN

- 023 ELEVATIONS P1/4
- 024 ELEVATIONS P2/4
- 025 ELEVATIONS P3/4
- 026 ELEVATIONS P4/4

- 027 SECTIONS P1/2
- 028 SECTIONS P2/2



A

ISSUED FOR PLANNING

MD

VK

14/05/2025

Rev.	Description	Author	Checked	Date
------	-------------	--------	---------	------

CARLESS + ADAMS

01628 665131 enquiries@carless-adams.co.uk
carless-adams.co.uk

Design the best,
to live the best

Client

SPLENDID HEALTHCARE

Project

HORNCASTLE
EAST GRINSTEAD

Title

EXISTING ELEVATIONS 4/4

CAP no.

A

scale

1 : 100

author

MD

chk'd

VK

date

13/05/2025

sheet size

A1

project.	org.	zone.	level.	type.	role.	class.	num.	status.	rev.
1034	CA	01			A		E33		A

For construction purposes dimensions shall not be scaled & figured dimensions must be verified on site before work commences.

This drawing is Copyright ©