


PLANNING CONDITIONS - CONDITION 3a


THE CASTLE INN, HICKSTEAD RH17 5LZ

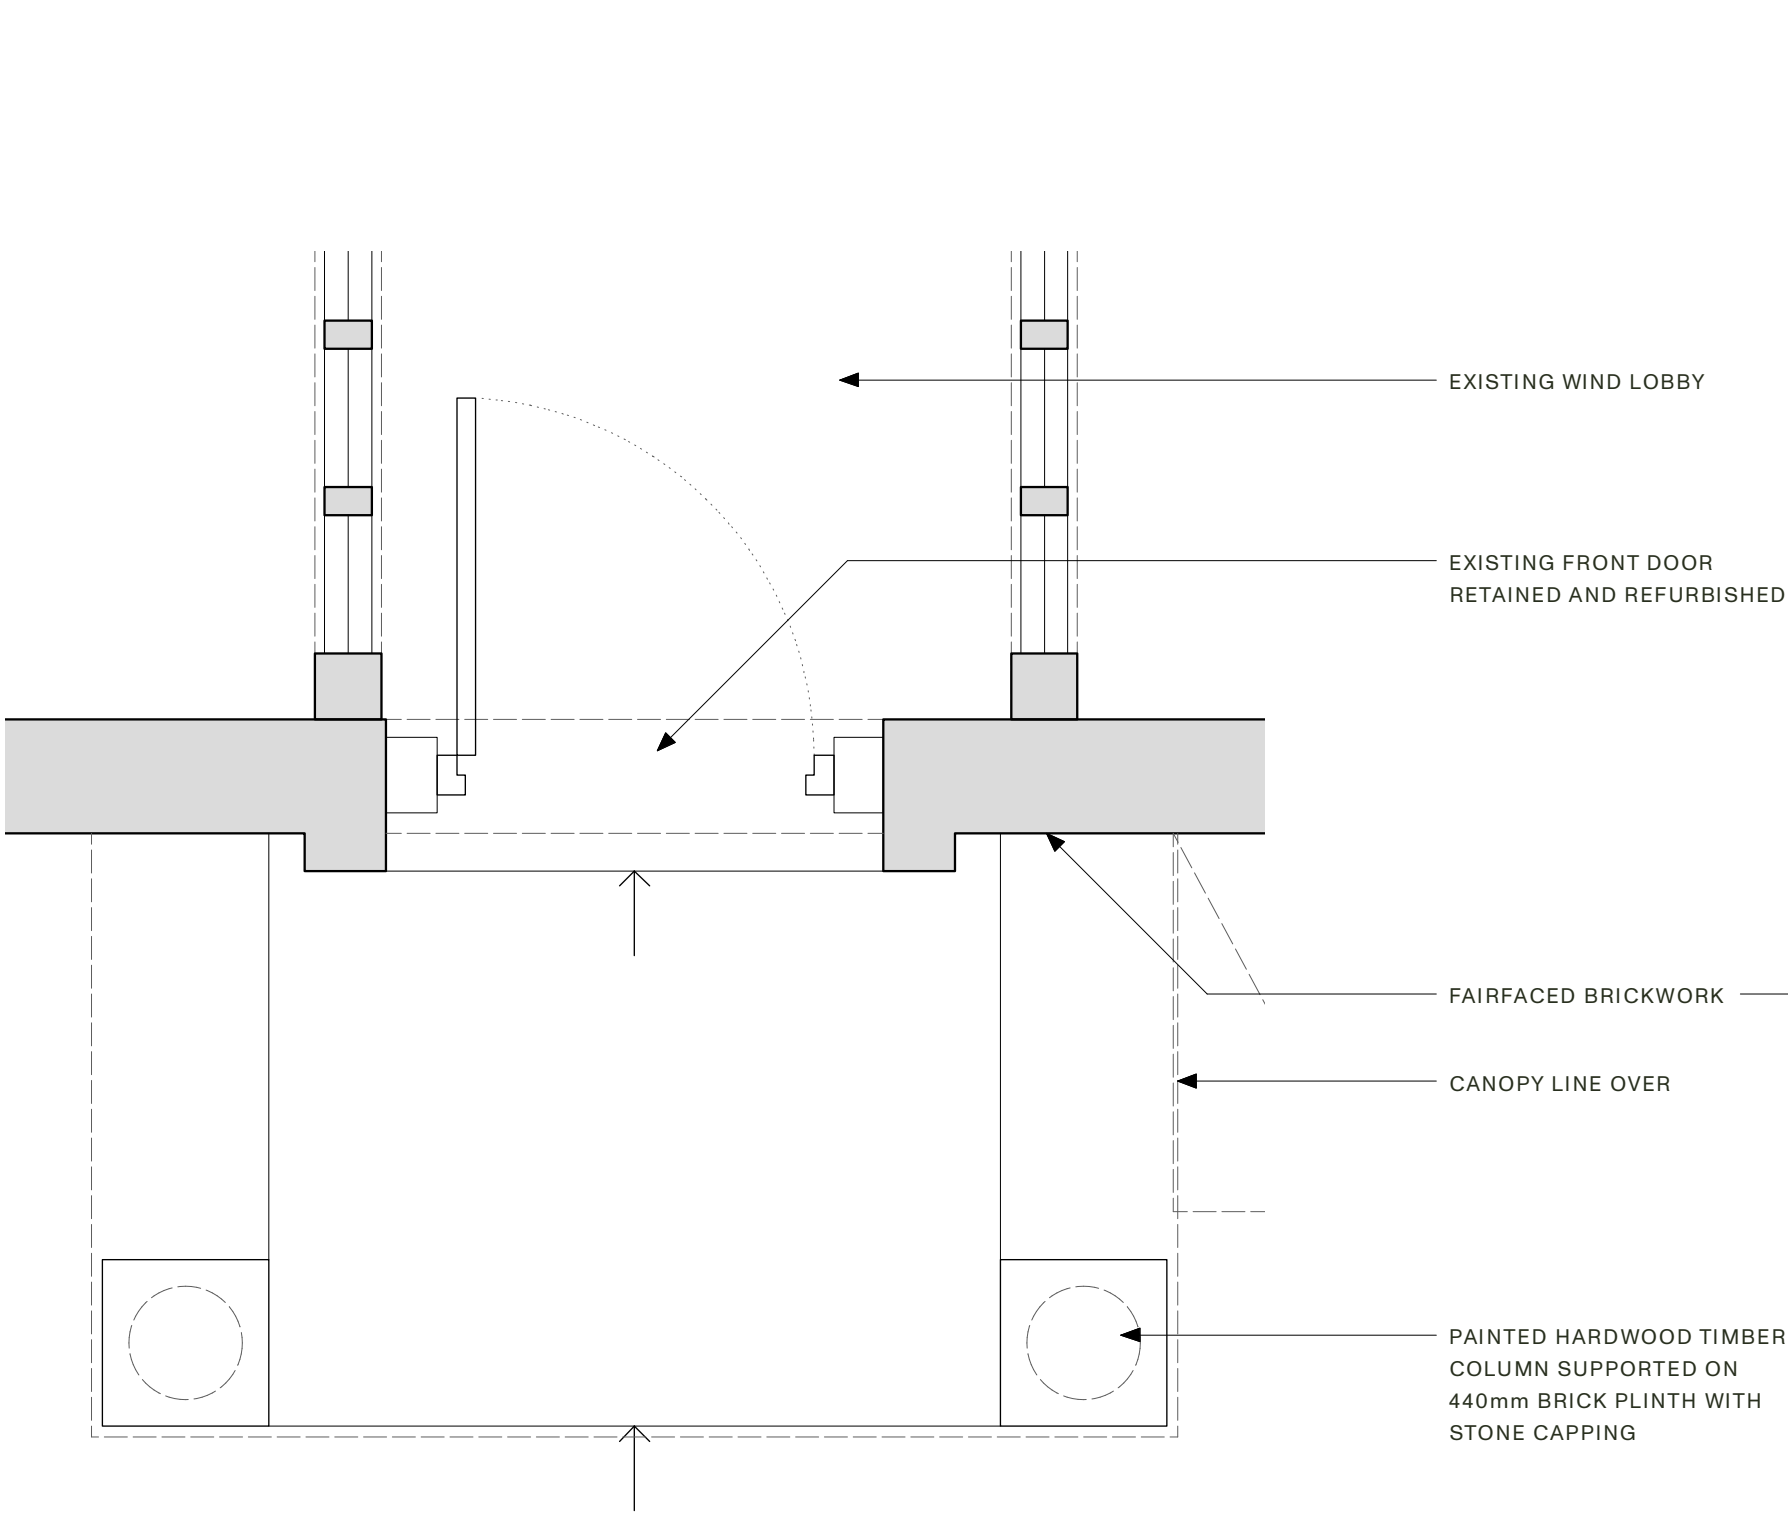


AS PROPOSED PLAN



AS PROPOSED ELEVATION

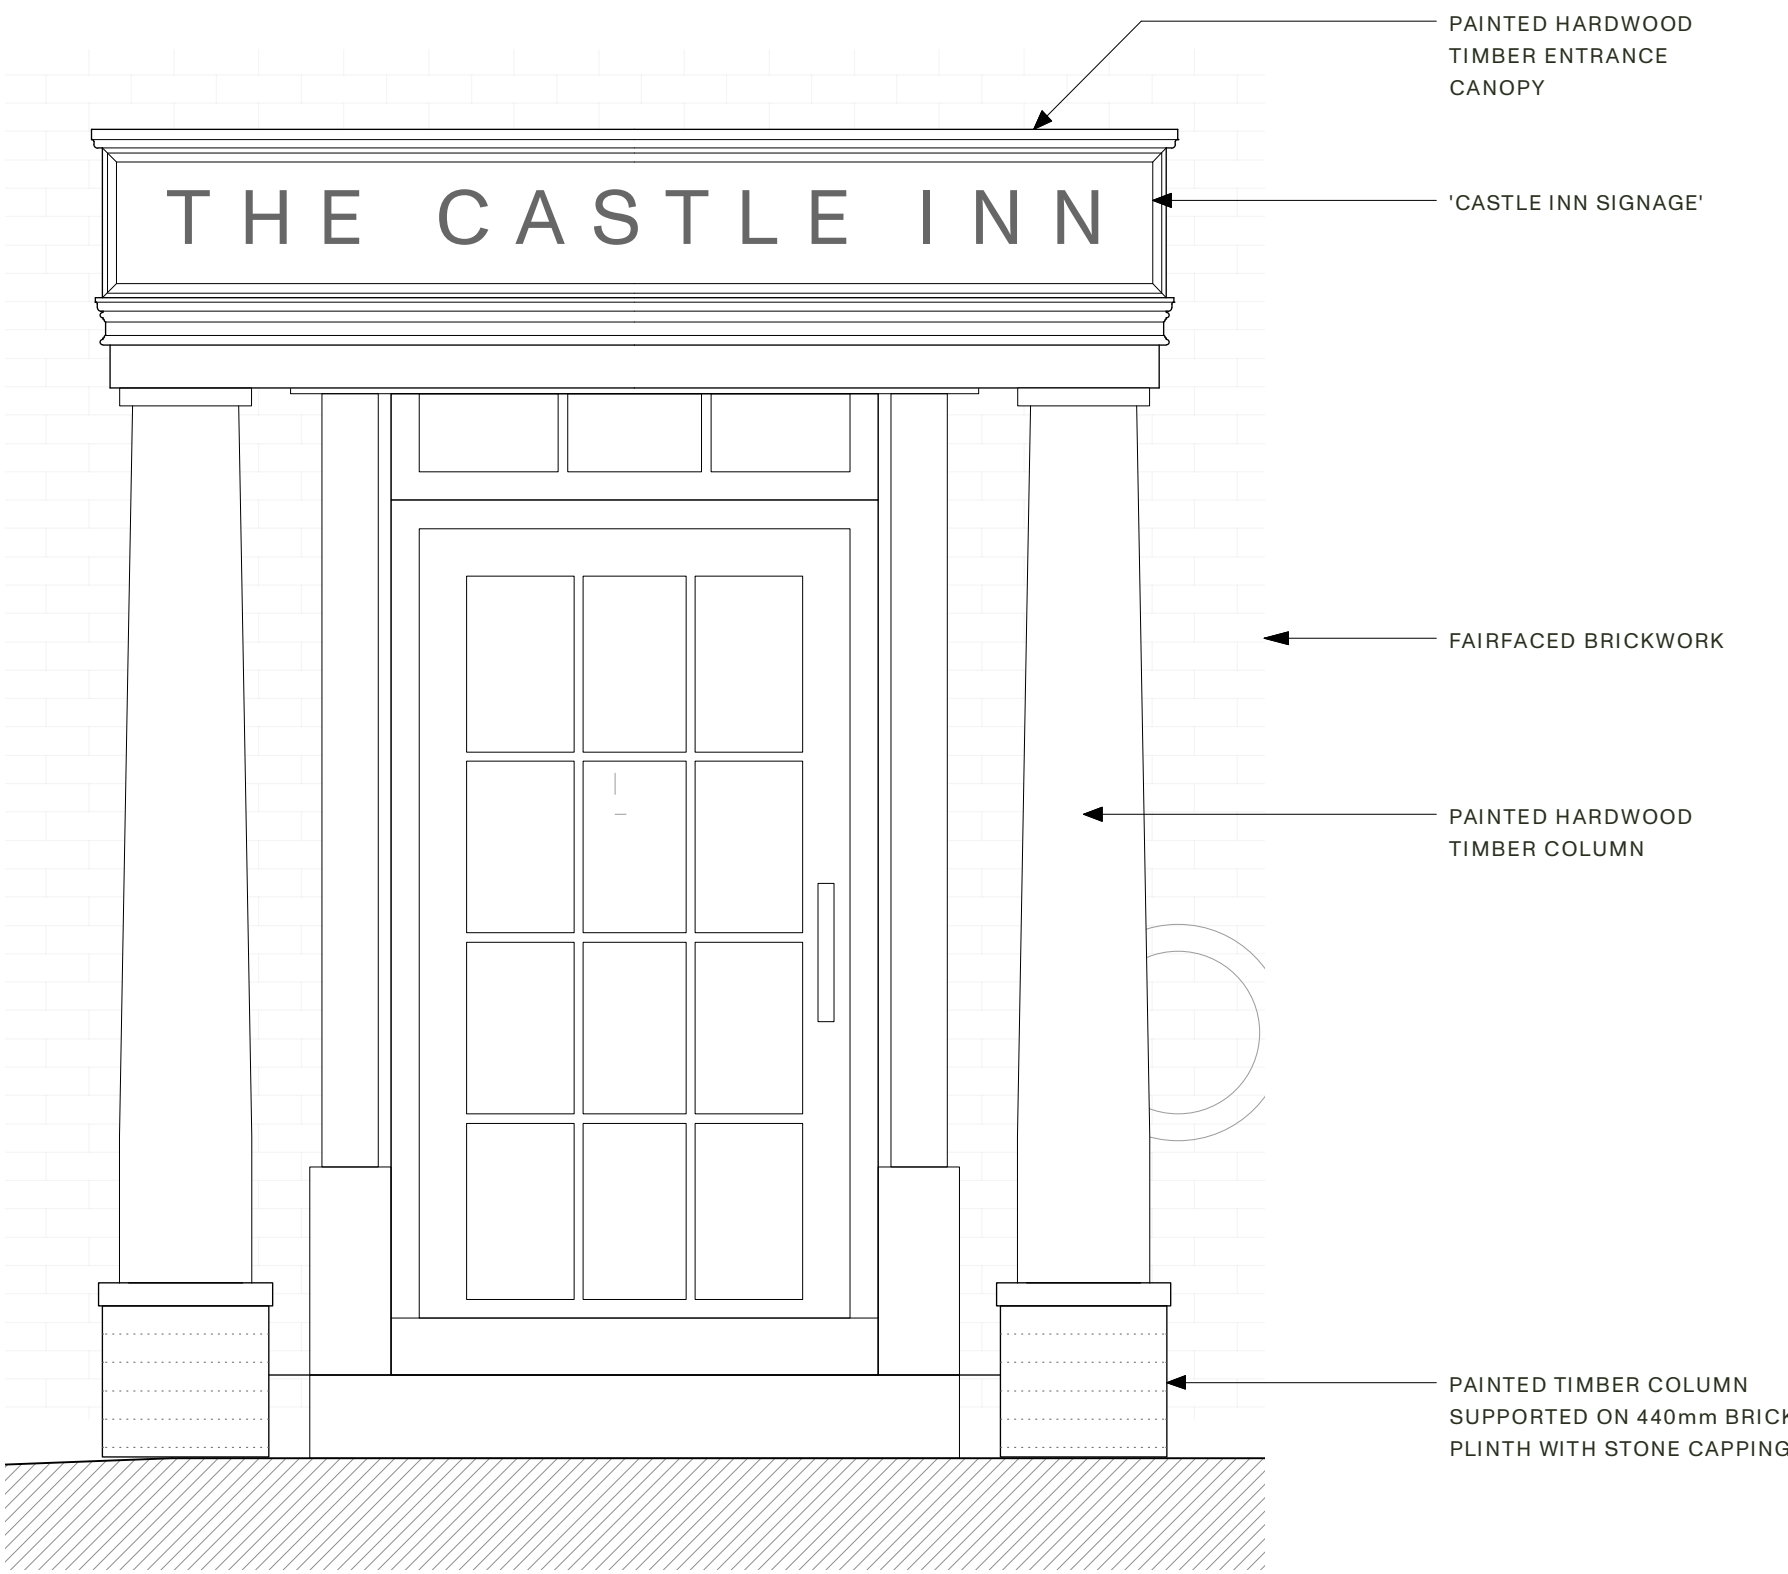

AS PROPOSED ELEVATION

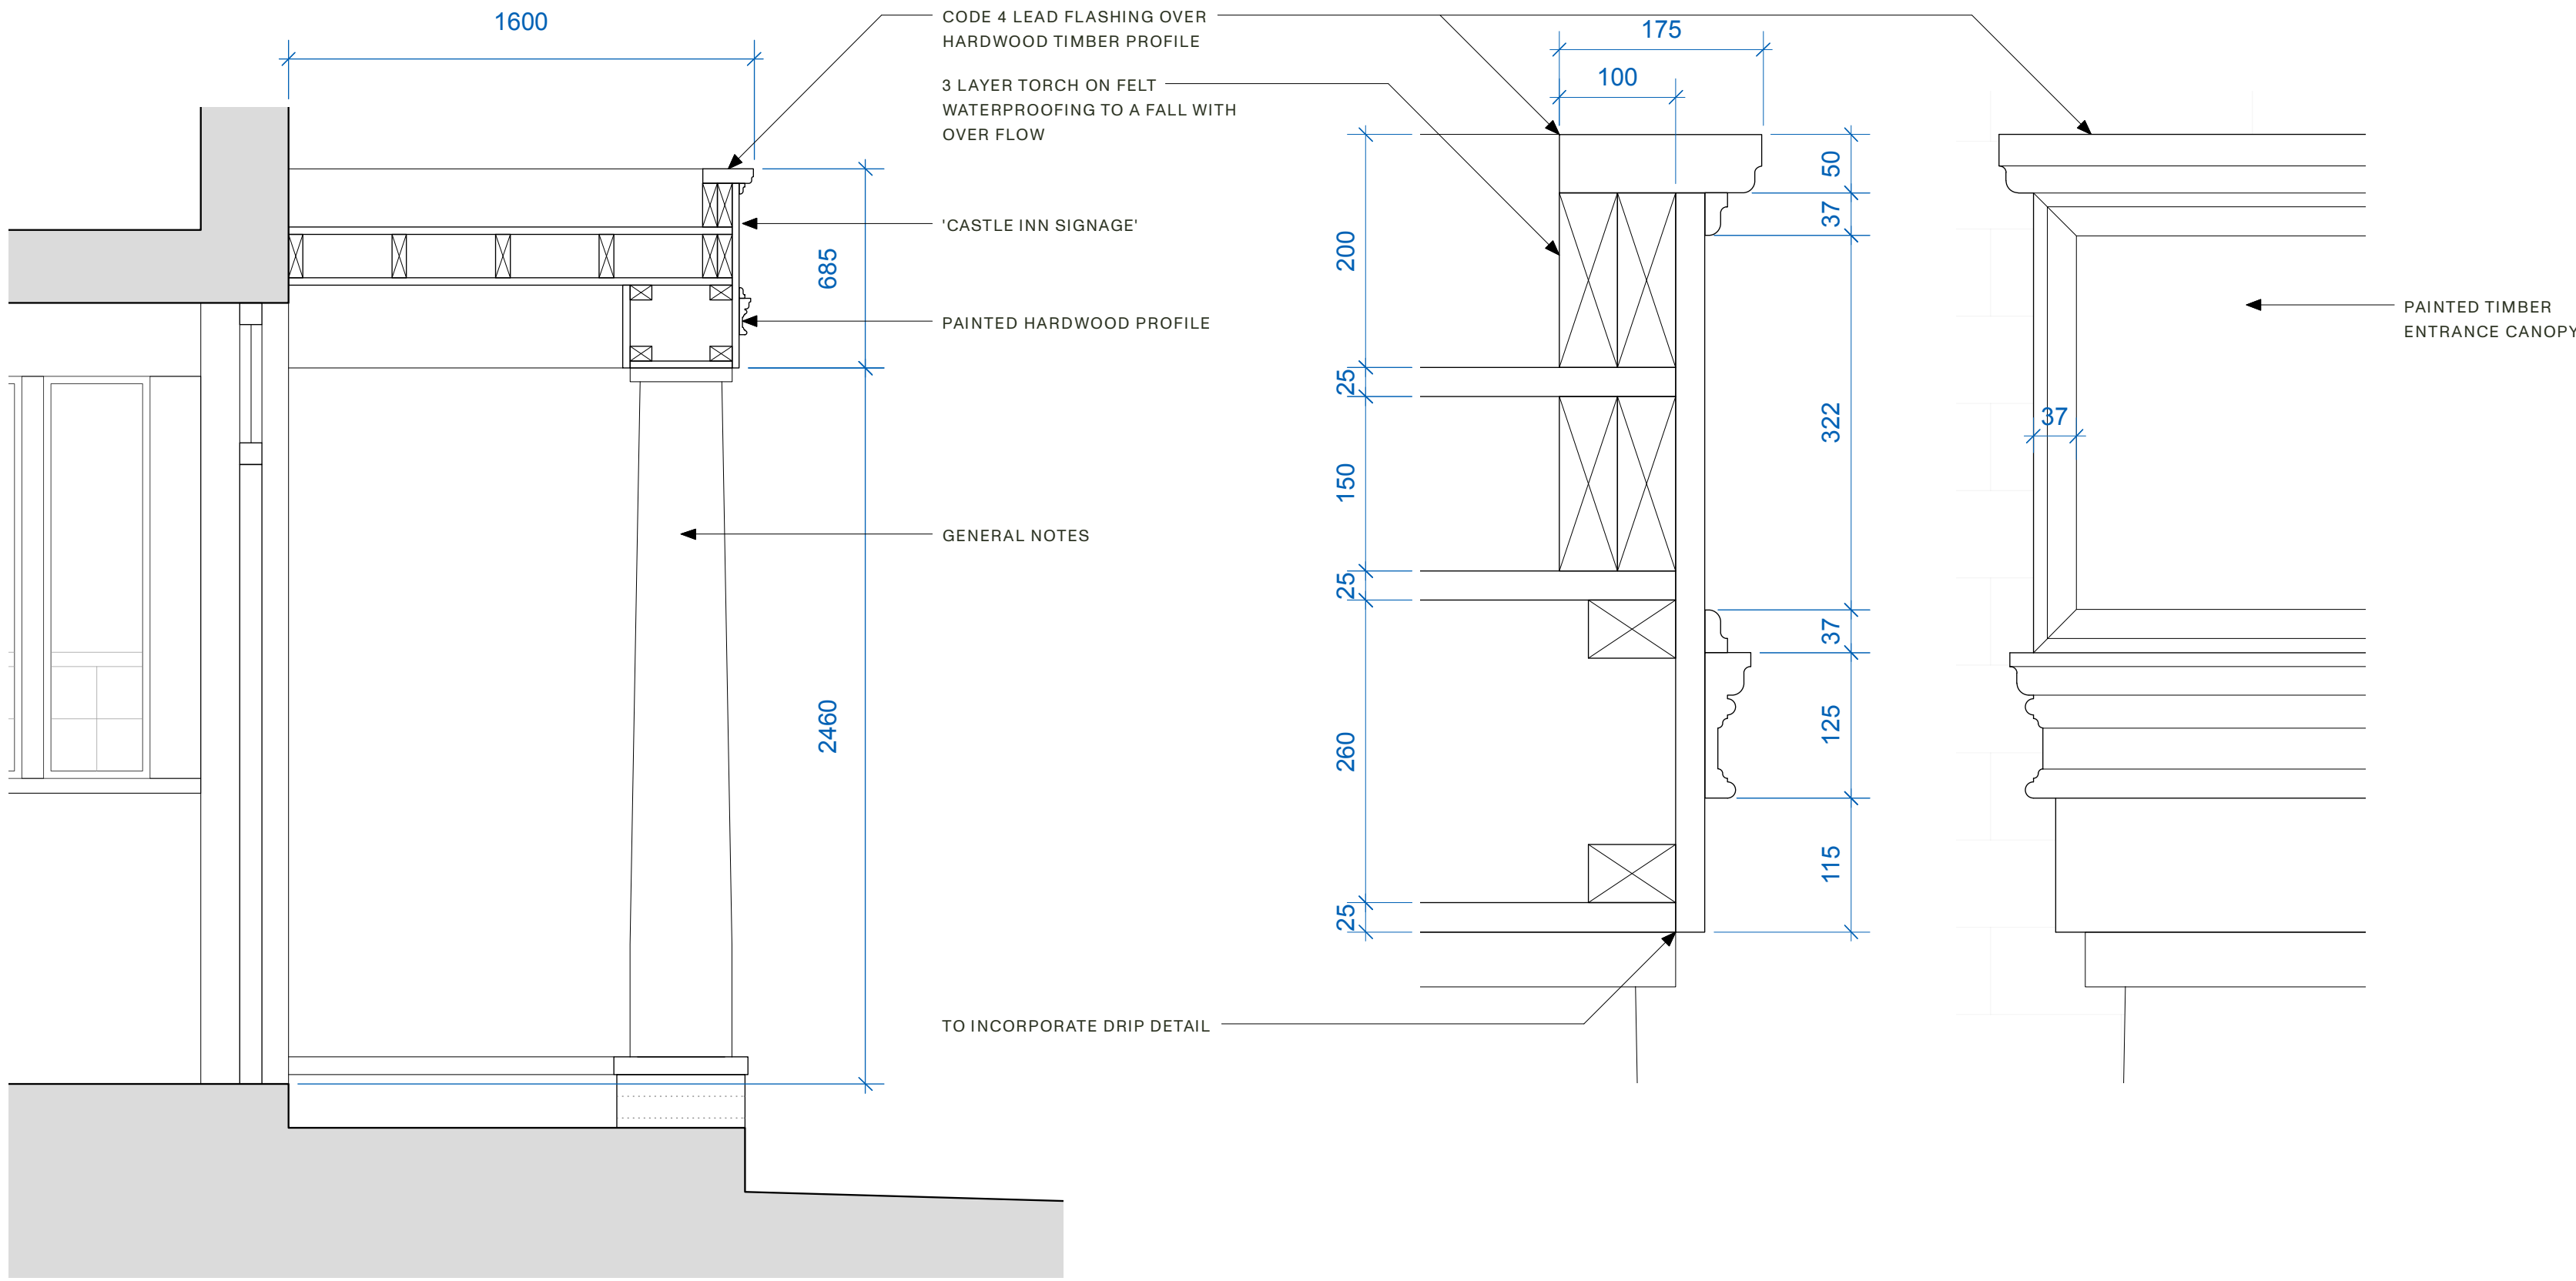

AS PROPOSED SECTION



AS PROPOSED TYPICAL DETAIL



LANDÍVAR

ARCHITECTS

The Castle Inn, Hickstead, RH17 5LZ	
1725 4.050_	
CLIENT	CHLOE BREEN
DRAWING	AS PROPOSED ENTRANCE CANOPY
DATE	JAN 2026
SCALE	1:50, 1:20, 1:5 @ A1



HISTORIC PHOTOGRAPH, c.1910 SHOWING
ENTRANCE CANOPY

REV	DATE	COMMENT	BY