

Project

Amendment to Landscaping / Vehicular Parking
5 Beacon Rise
East Grinstead
West Sussex



Architects & Planning Consultants

Clock Tower House, Lewes Road
Lindfield, West Sussex. RH16 2LH
Telephone 01444 - 484711

Client

Mr Woodhouse

Drawing

Site Location Plan



Drawing no.

0925.SP03

date

Apr 25


scale

1:1250

drawn

ARM

revisions

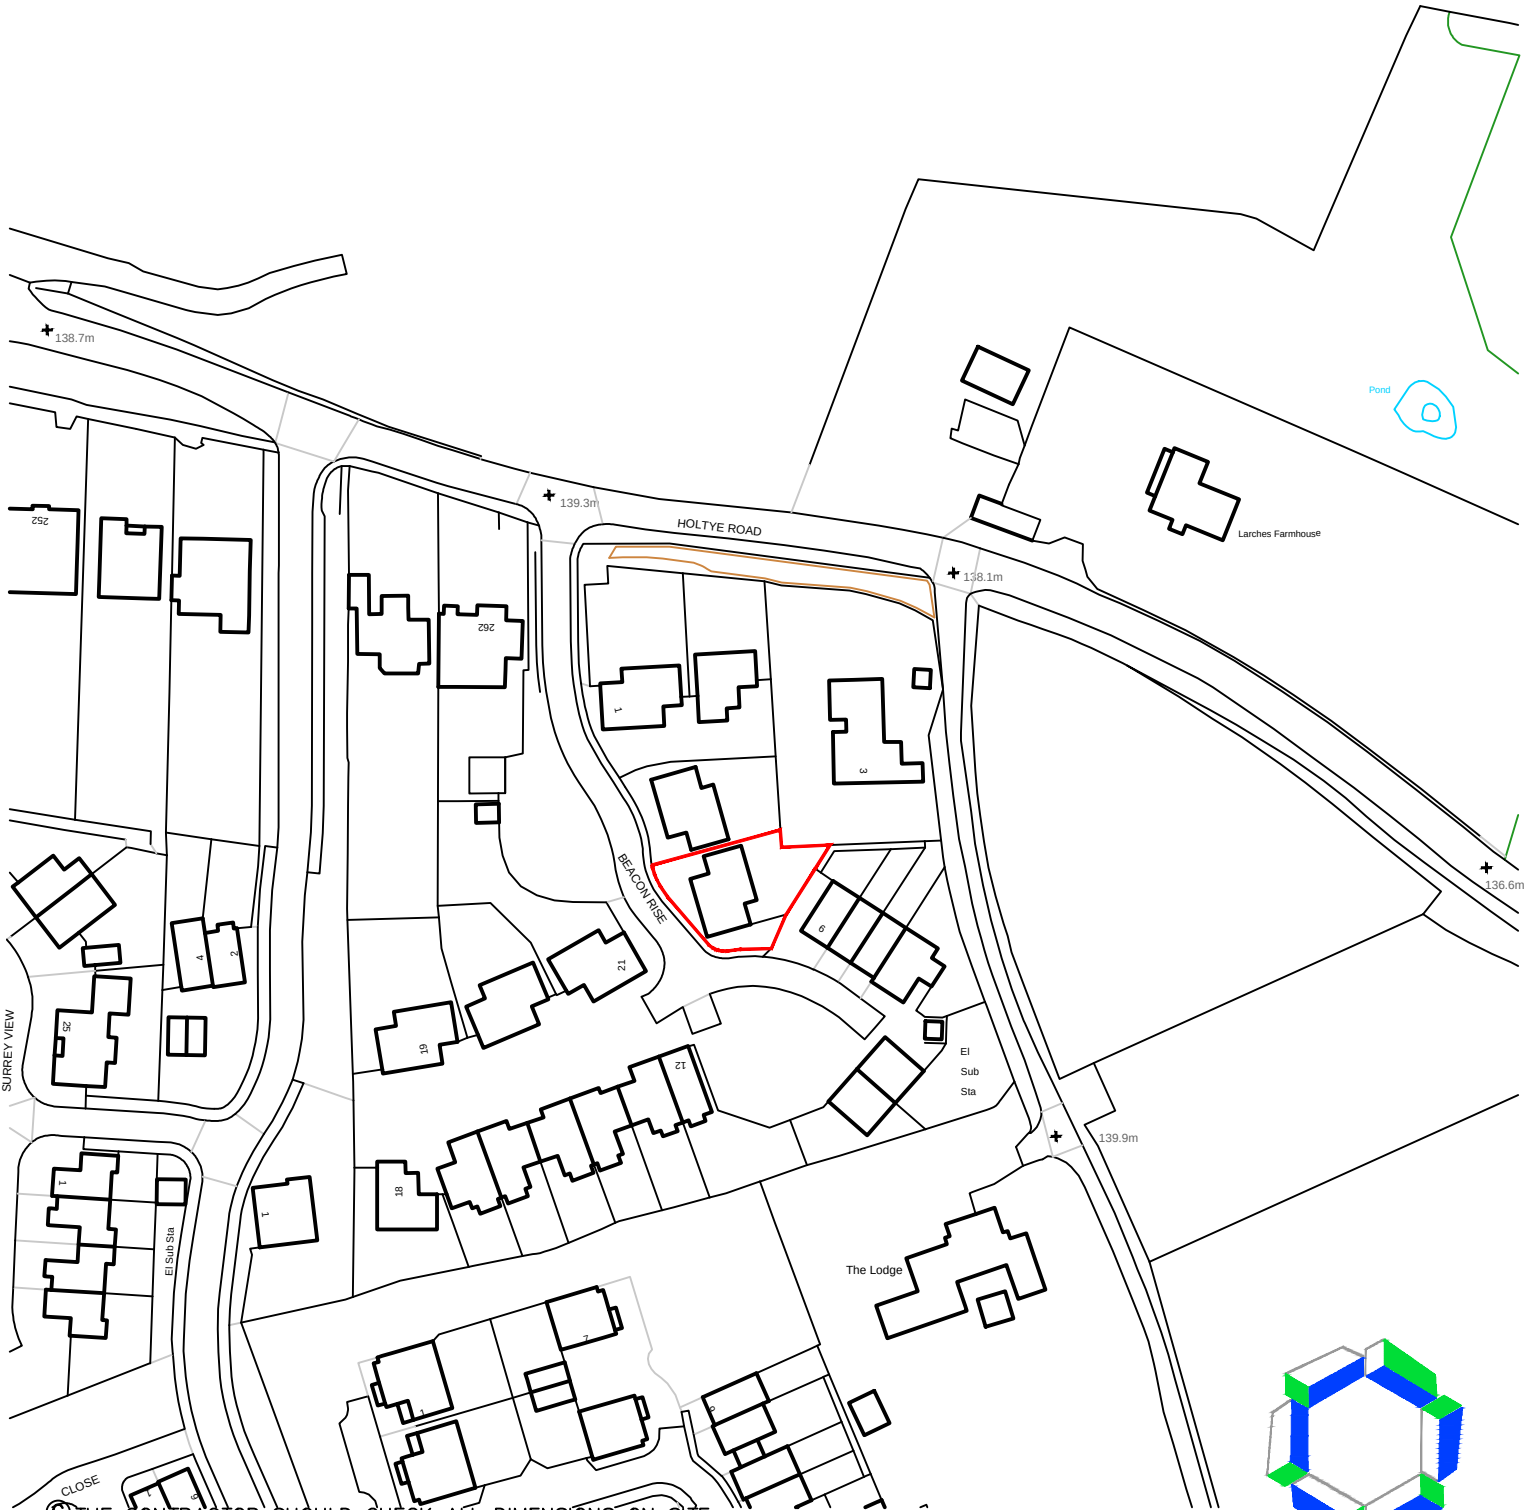

© THE CONTRACTOR SHOULD CHECK ALL DIMENSIONS ON SITE.
NO DIMENSIONS TO BE SCALED FROM DRAWINGS.
IT IS THE CONTRACTORS RESPONSIBILITY TO ENSURE COMPLIANCE WITH BUILDING REGULATIONS.

