


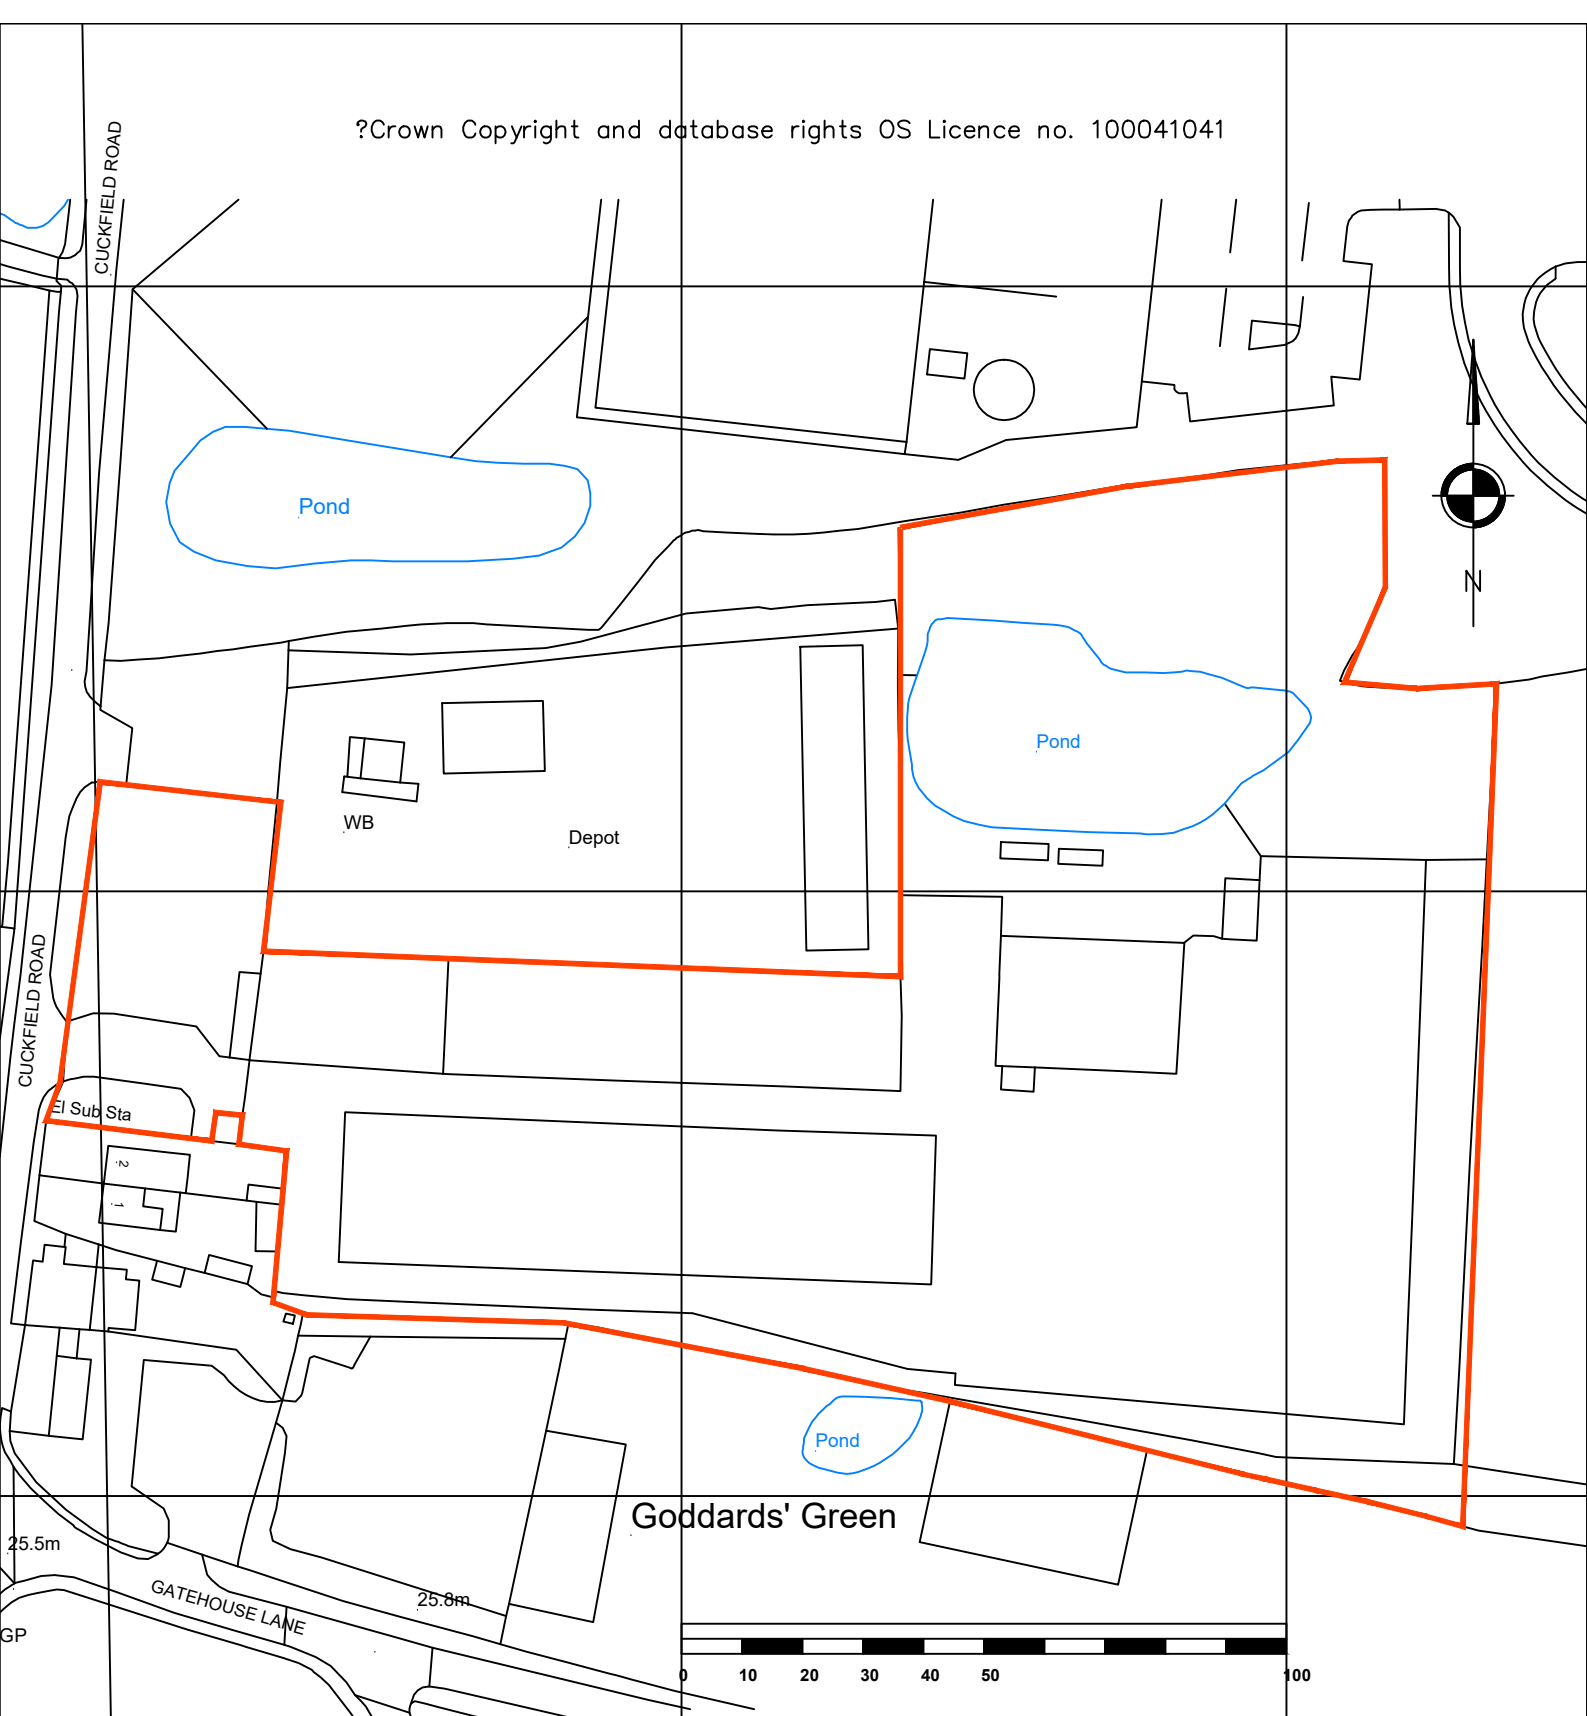

STARK

STARK Building Materials UK Limited
Development Team, 1st Floor, Parkview House, Woodvale Road,
Brighouse, HD6 4AB

SITE AREA 23039M²
APP 5.7 ACRE

1 - 1250 @A4
LOCATION PLAN - JEWSON

GODDARDS GREEN

DWG No 0733-STK-ZZ-DR-K-0001