


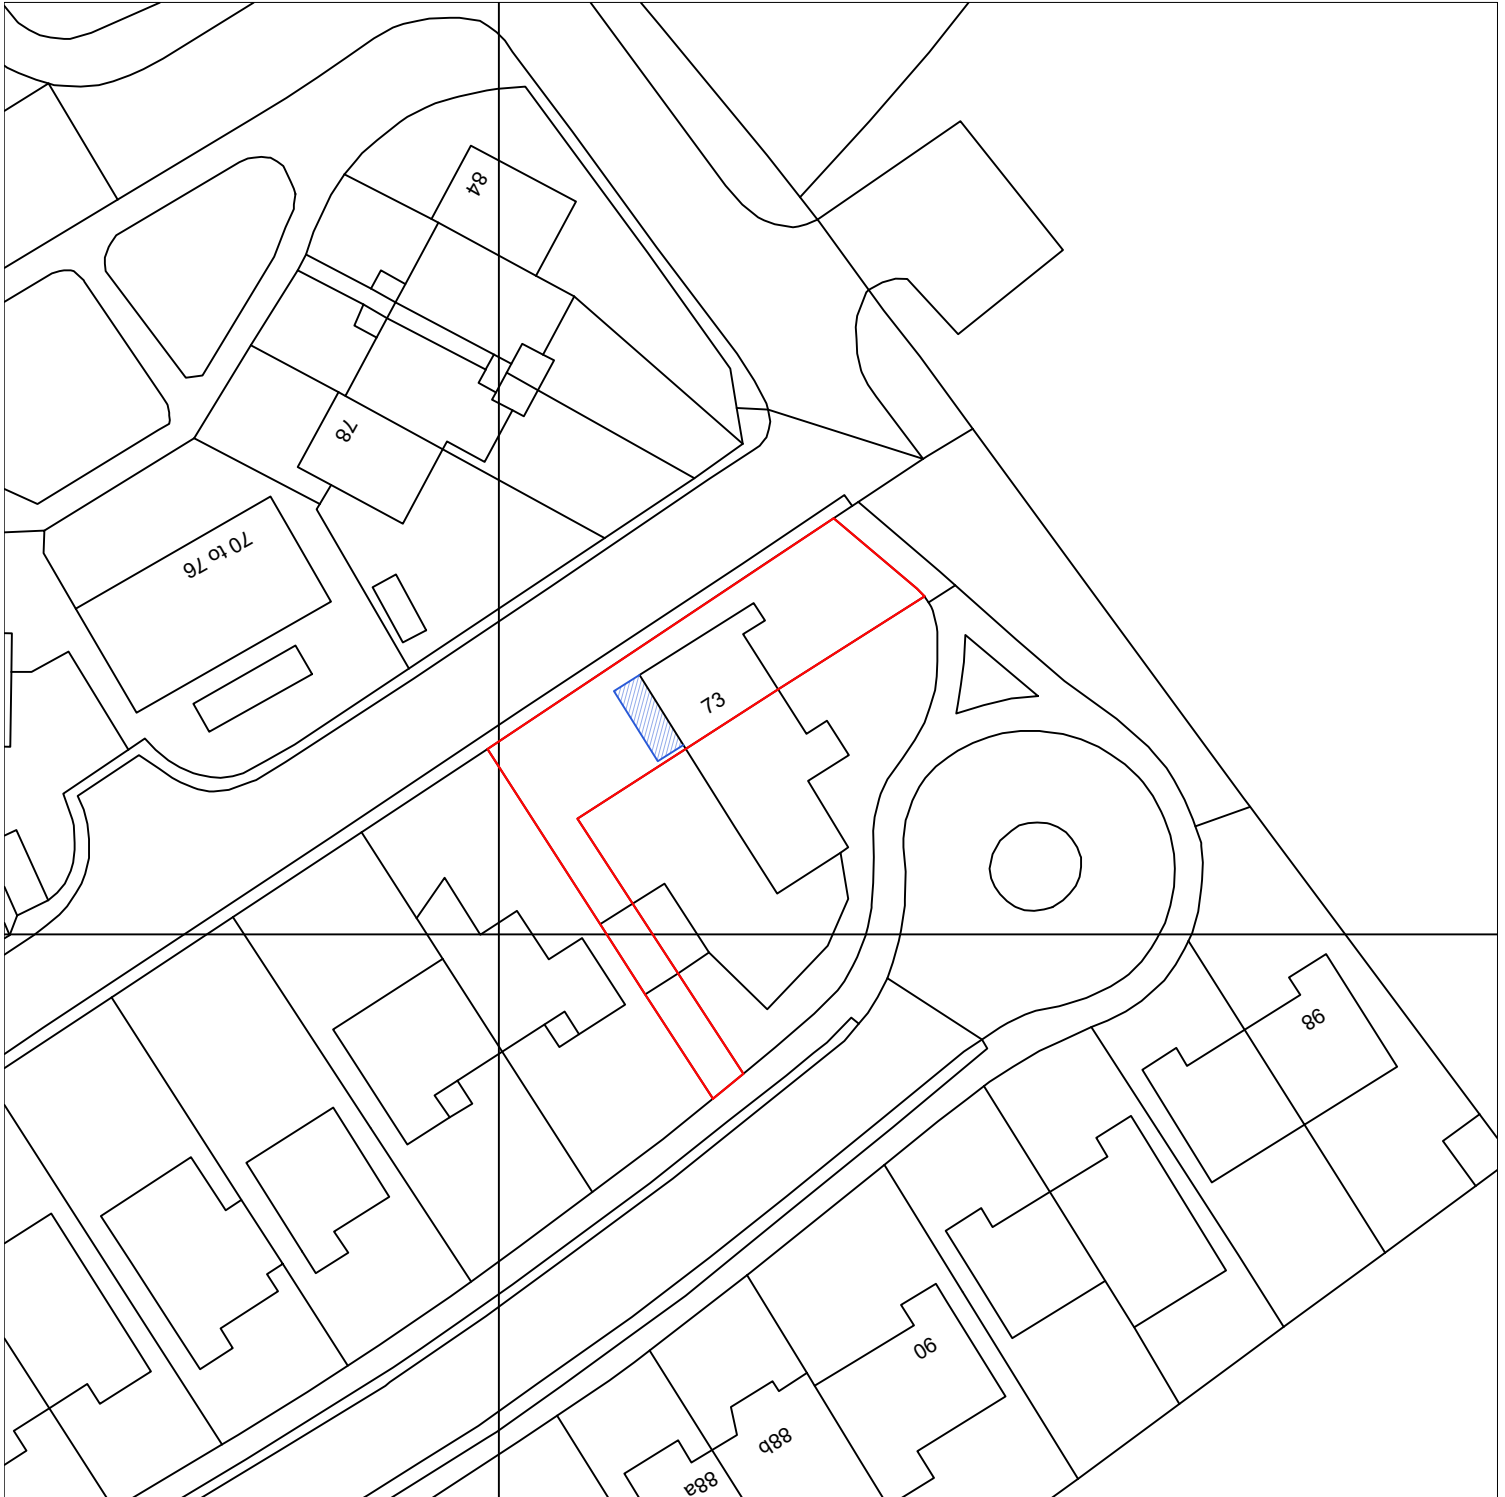

Client

Mr & Mrs Stedman

Project

73 Noah's Ark Lane, Lindfield,
Haywards Heath, RH16 2LU

Drawing Title

Block Plan

OS Licence No.

AC0000806982

Scale


1:500 @ A4

Rev

-

Scale Bar

1:500

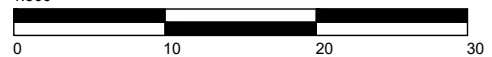

North Point

