



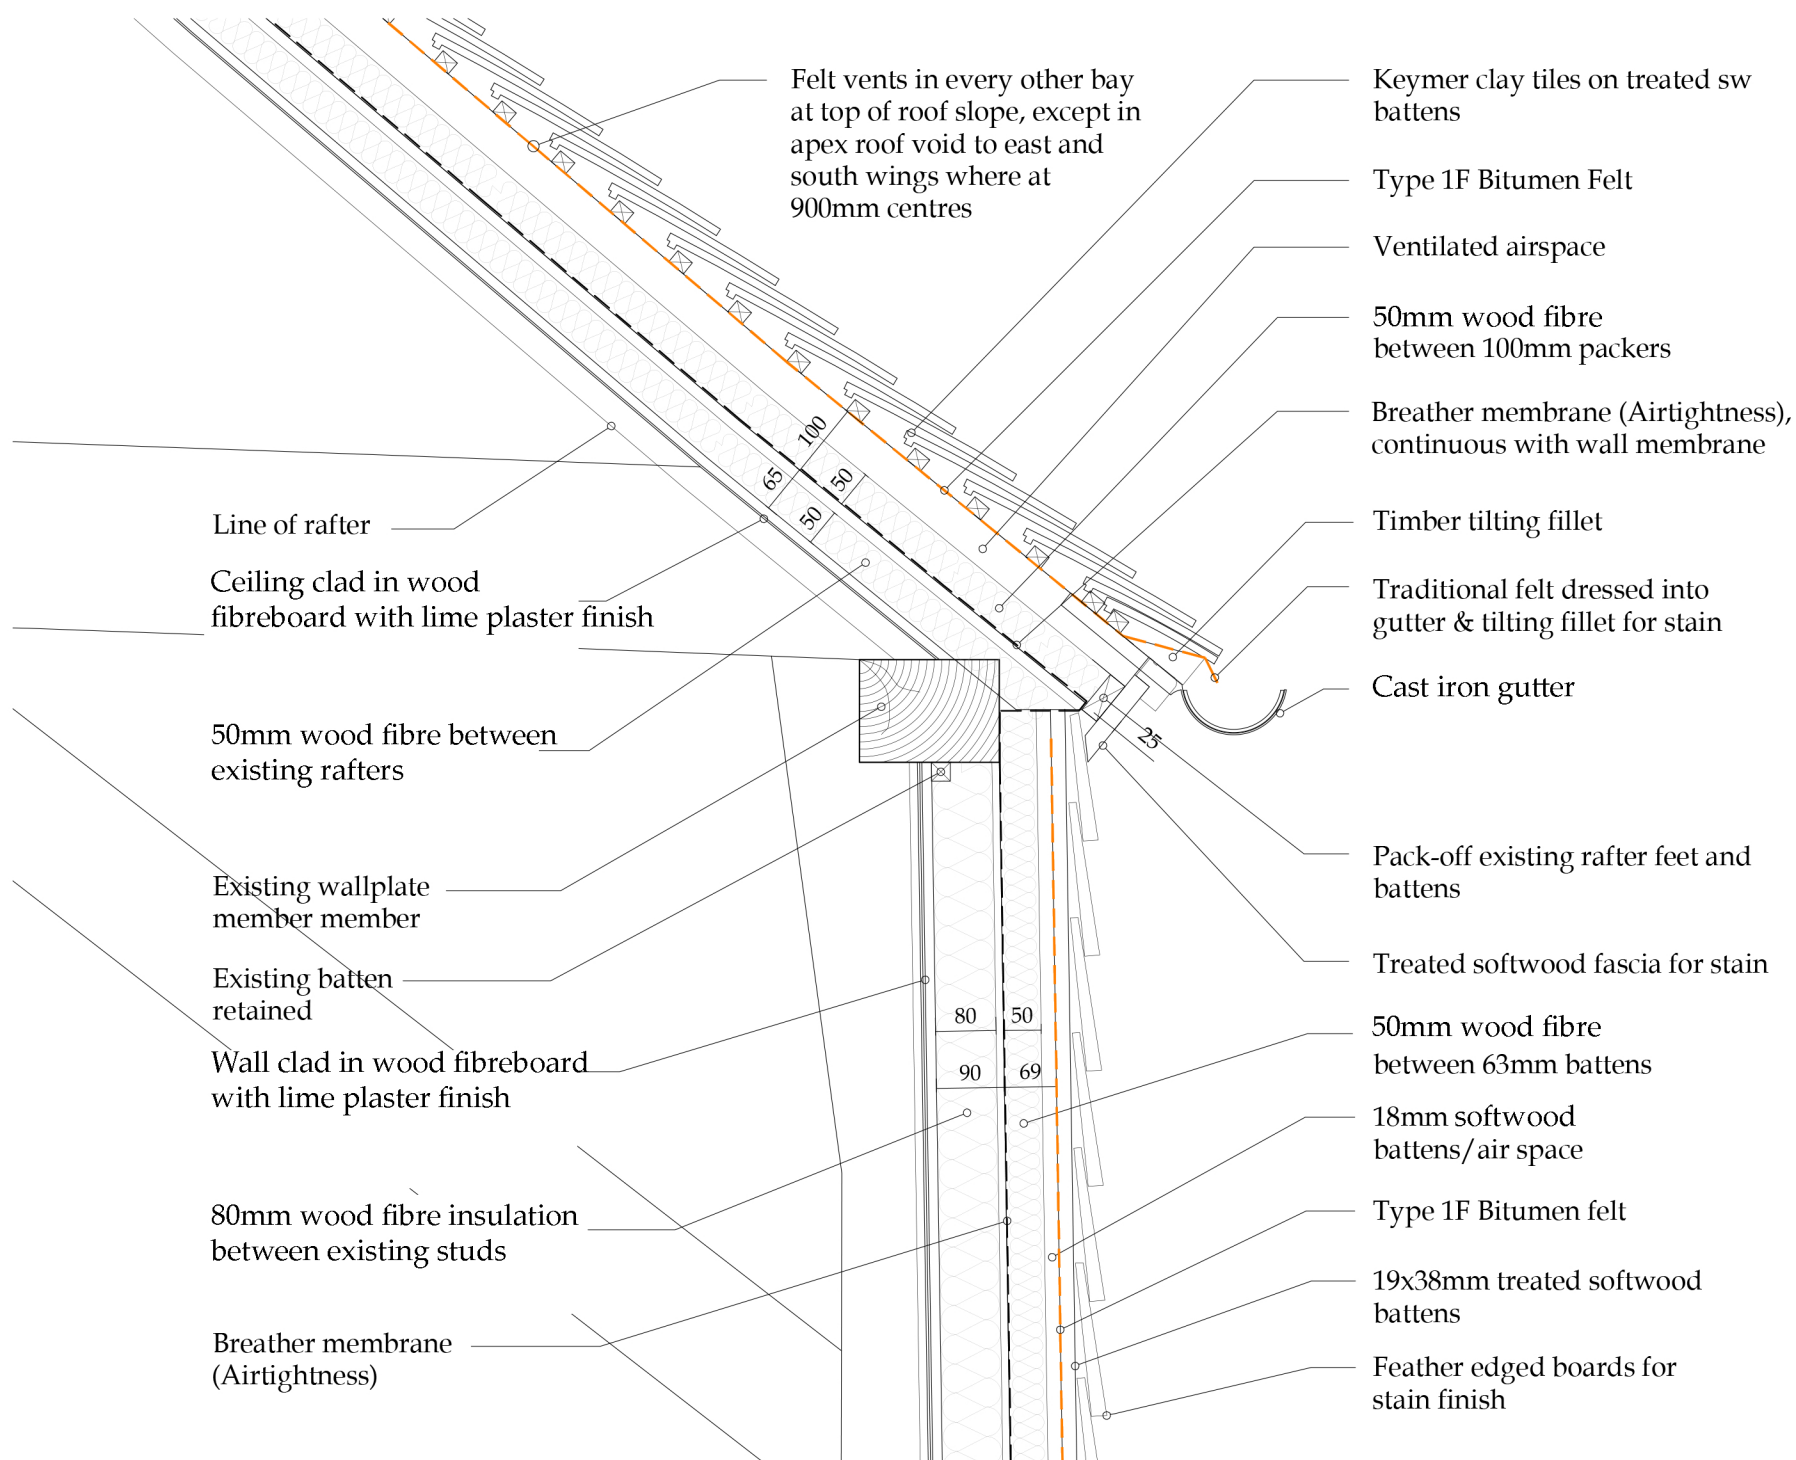

DETAIL 1
(SCALE 1:10)

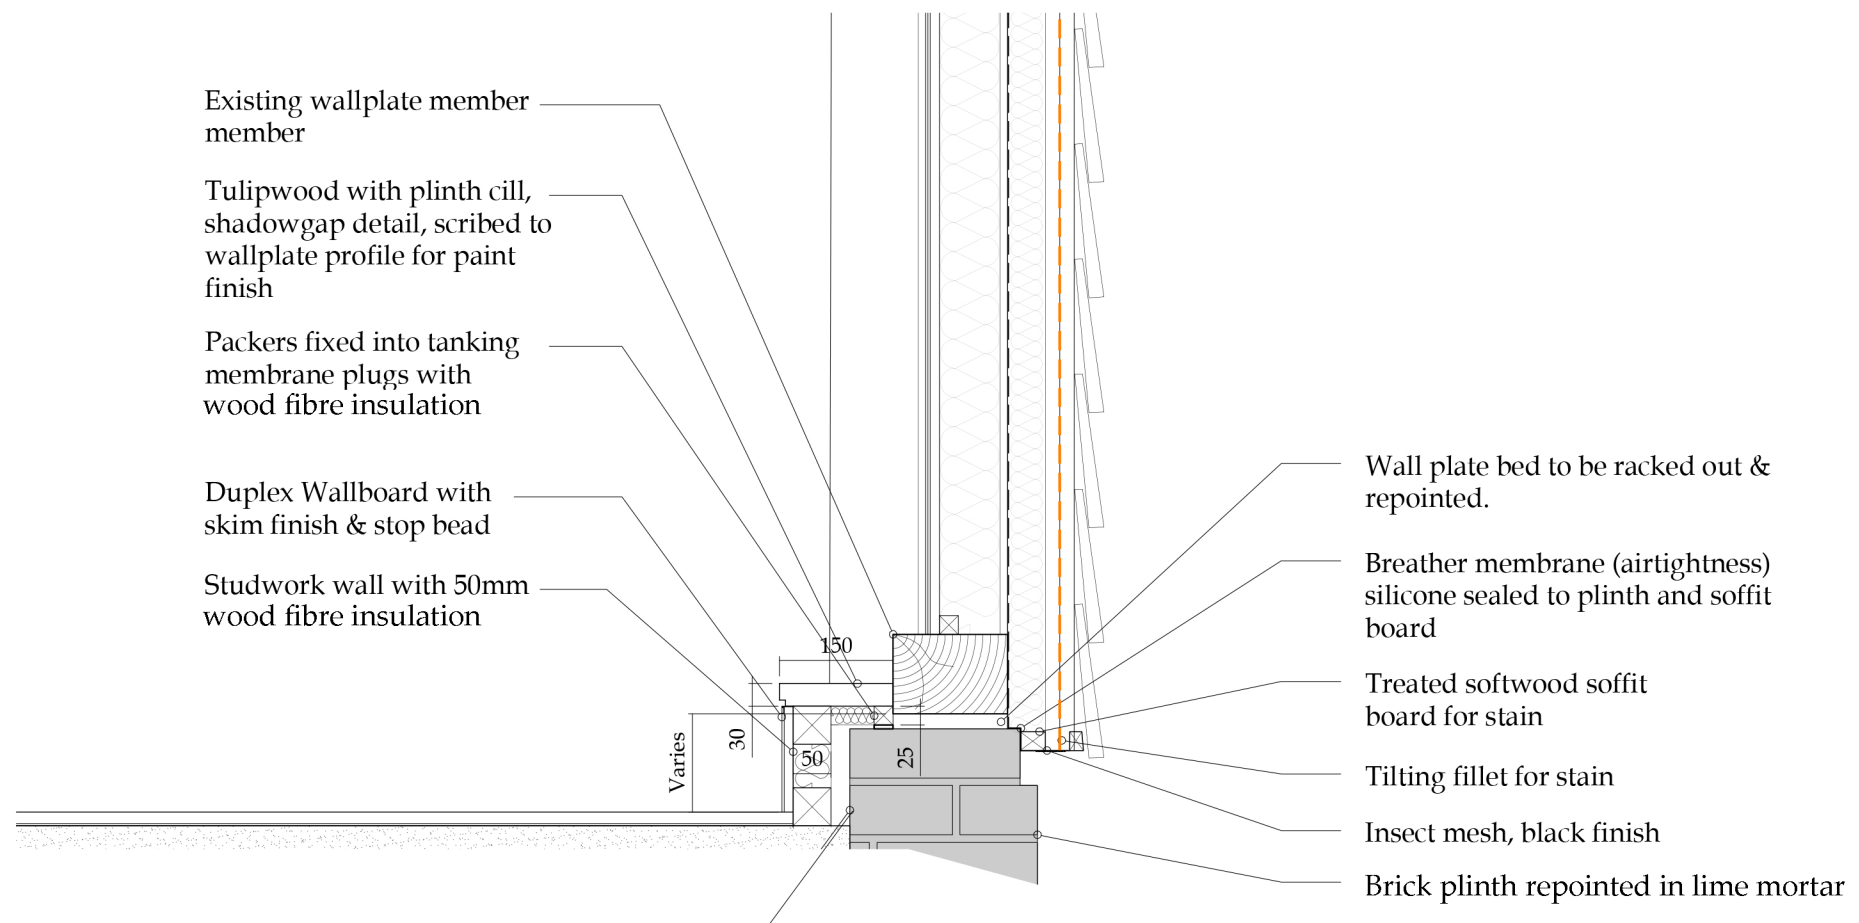

DETAIL 2
(SCALE 1:10)

