


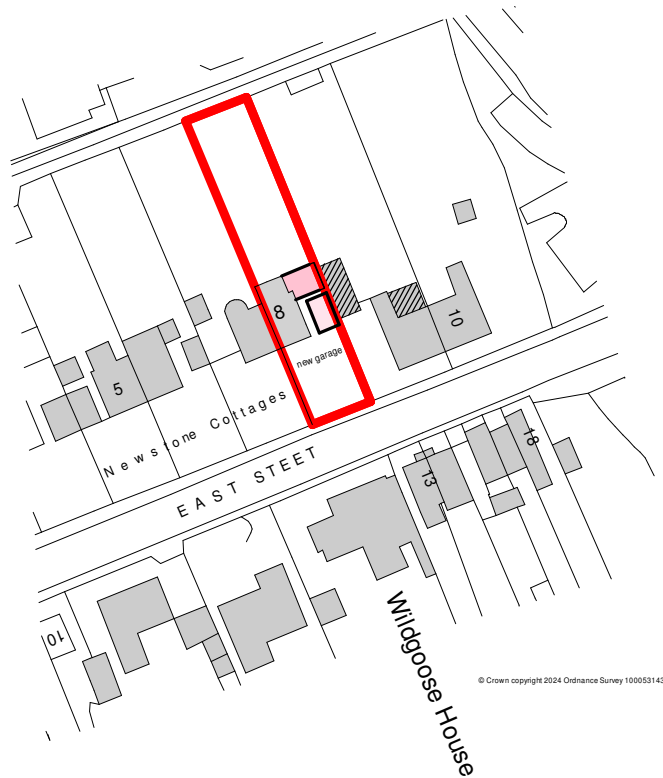

LOCATION PLAN

0 10 20
metres

© Crown copyright 2024 Ordnance Survey 100053143



A		
Date	Revisions	

© copyright

Les Humphrey Associates
Architecture Chartered Surveyors Designers

The Studio - The Rocks
Ivy Dene Lane
Ashurst Wood
West Sussex RH19 3TN

telephone: 01342 315206 fax: 01342 313984
email: les@leshumphreyassociates.co.uk



Client

MR & MRS B. LILES

Job Title

8, Newstone Cottages,
East Street,
Turners Hill,
West Sussex,
RH10 4PU

Drawing Title

Proposed Alterations and
Extenssion to Provide
Ground Floor Cloakroom
and Additional Room for
Bedroom use when Required

Scale 1: 1250 when printed @ A4

Date 12-02-2025 Drawn by l.a.h.

Drg. No. 40324-05

Rev