
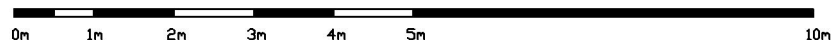


NOTES:

- 1) FIRE DETECTORS AND SOUNDERS ARE TO BE WIRED AND LINKED (CABLING NOT TO BE CHANNELED INTO FABRIC OF THE BUILDING, BUT CONNECTED TO LOCAL POWER SOURCES).
- 2) THE DETECTOR IN THE KITCHEN IS TO BE HEAT DETECTOR
- 3) FOR WINDOW SECTIONS REFER TO RELEVANT WINDOW SECTION DRAWINGS.

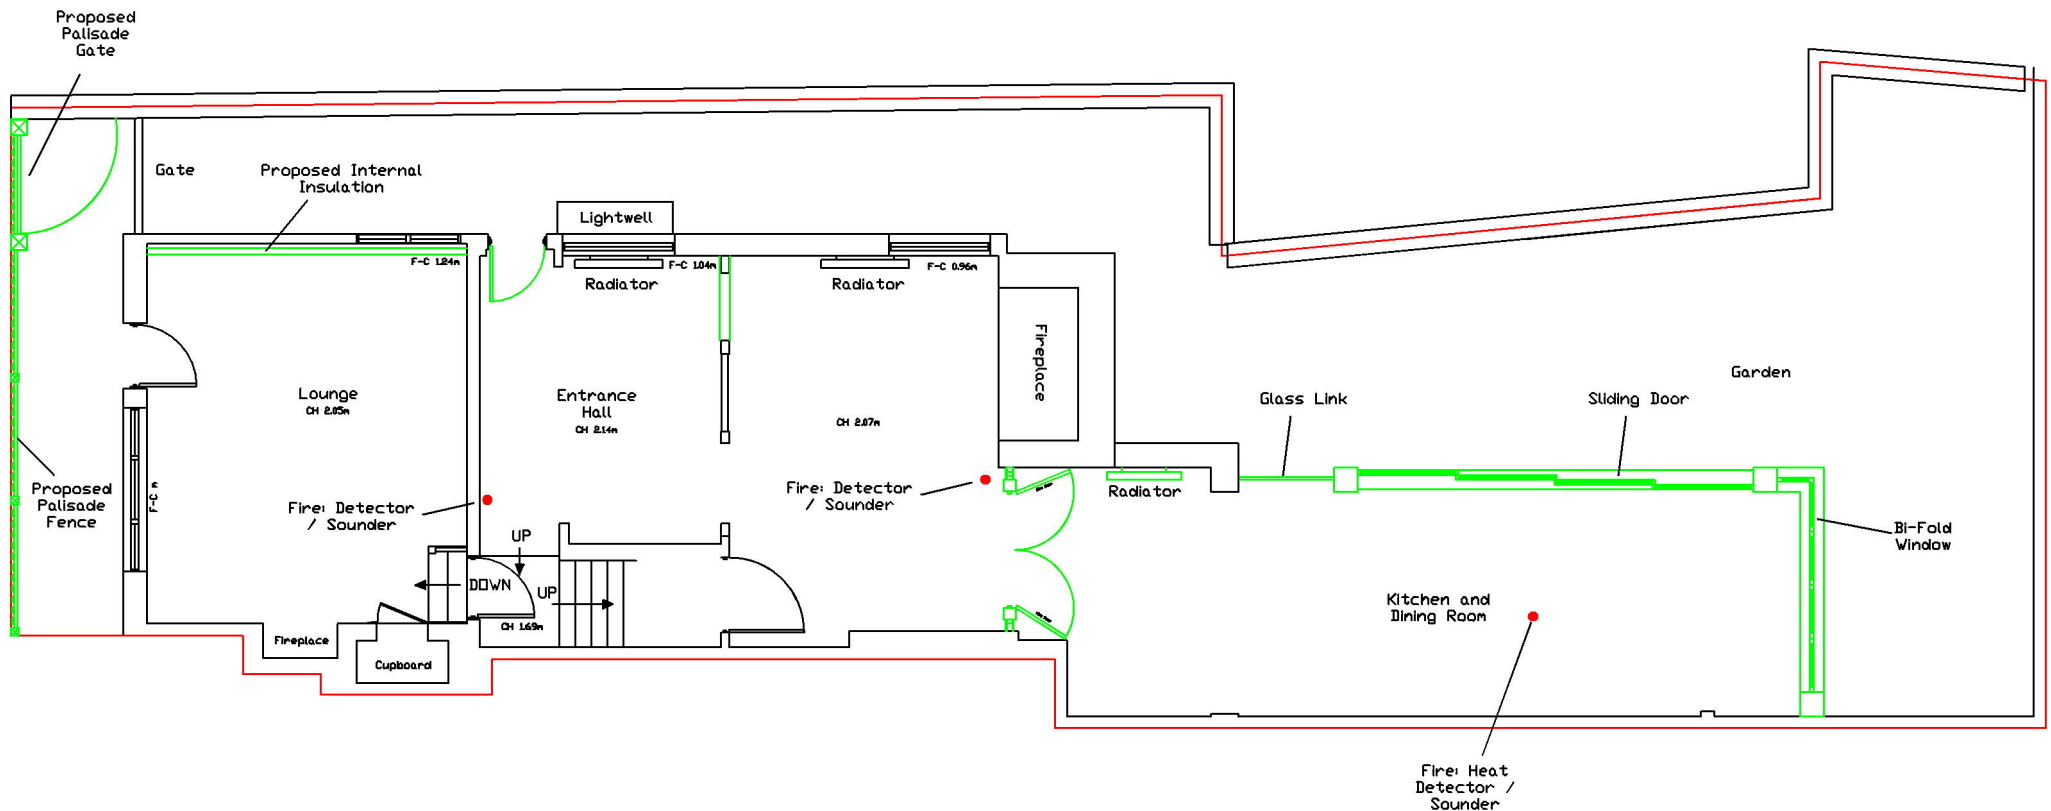

- EXISTING
- BOUNDARY
- PROPOSED
- FIRE SYSTEM

06	15-JAN-2025	FOR INFORMATION	JP	EB	EB
05	29-OCT-2024	FOR INFORMATION	JP	EB	EB
04	19-AUG-2024	FOR INFORMATION	JP	EB	EB
03	17-OCT-2024	FOR INFORMATION	JP	EB	EB
02	27-MAR-2023	FOR INFORMATION	JP	EB	EB
01	18-NOV-2022	FOR INFORMATION	JP	EB	EB
Rev	Date	Reason for Issue	Author	Checked	Approved

THE TOLL HOUSE

PROPOSED - GROUND FLOOR LAYOUT

JONATHON PEREZ & EMMA BURROWS
THE TOLL HOUSE
56 HIGH STREET
LINDFIELD
SUSSEX
RH16 2HL

T 07835 709 345
E jonathonperez@gmail.com

DRAWING NUMBER	SHEET	SCALE	PAPER SIZE
56HS-001	P-21	1:100 (A4)	A4