


NOTES:

- 1) EXISTING PATH TO BE LIFTED AND RE-LAID.
- 2) BRICKS TO BE LIFTED, CLEANED, SECURELY STORED AND RE-LAID.
- 3) ONLY HAND TOOLS TO BE USED.
- 4) INTERFACE WITH THE BUILDING TO REMAIN THE SAME.

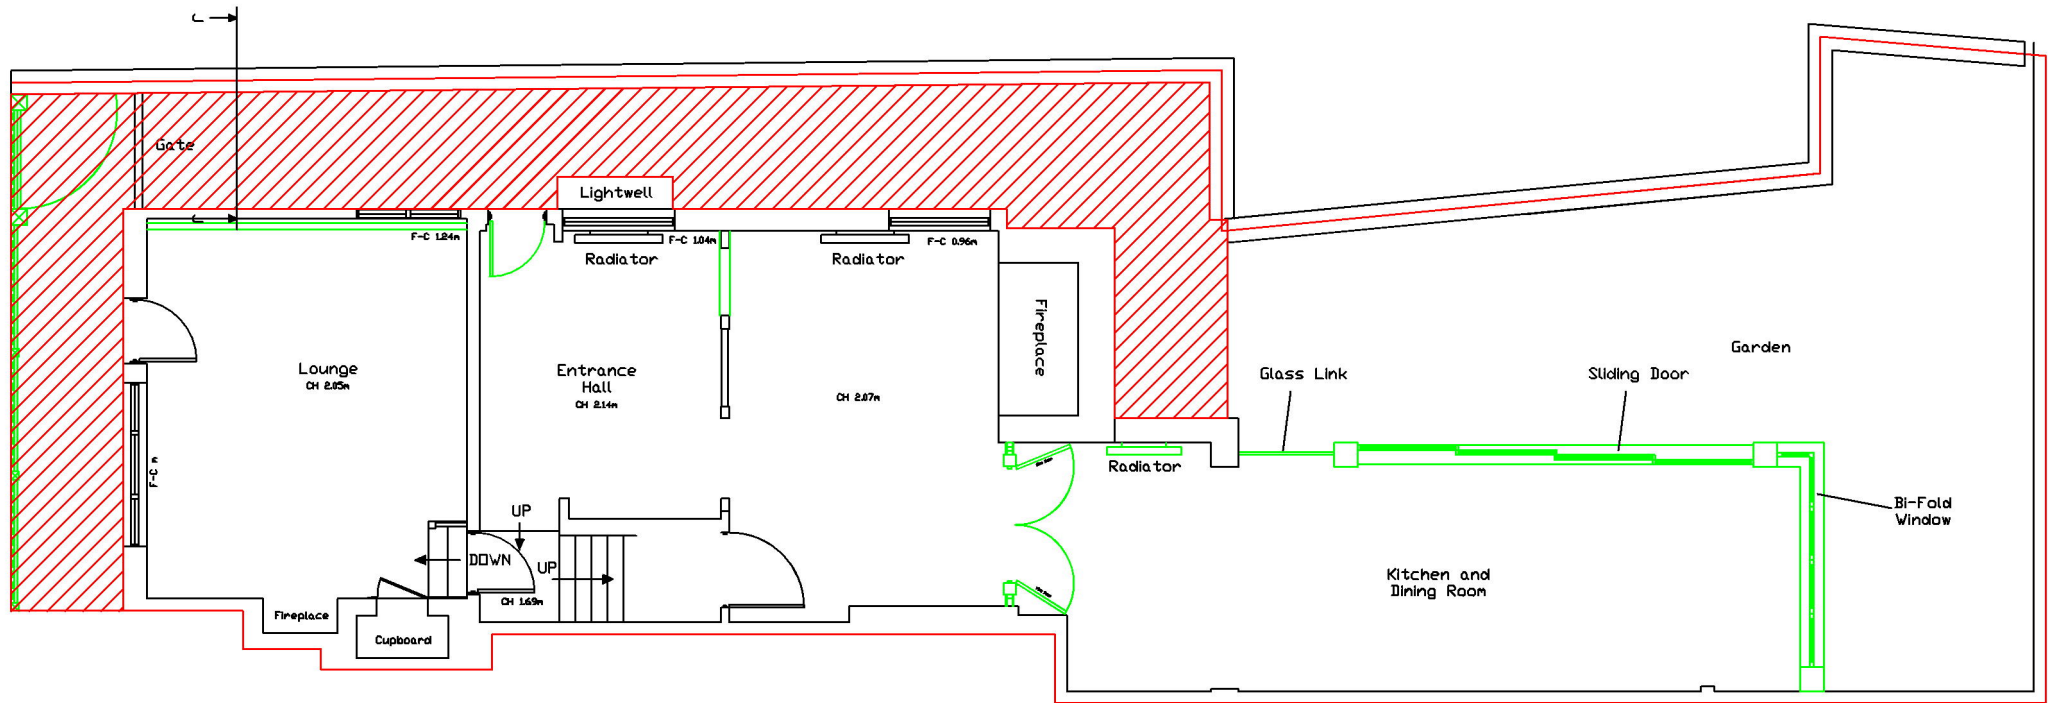

Party Wall

House

Interface with building to remain the same

Section View on JJ

— EXISTING
— BOUNDARY
▨ AREA TO BE RELAID

02	15-JAN-2025	FOR INFORMATION	JP	EB	EB
01	29-OCT-2024	FOR INFORMATION	JP	EB	EB
Rev	Date	Reason for Issue	Author	Checked	Approved
THE TOLL HOUSE					
PROPOSED - RELAID PATH DETAIL					
JONATHON PEREZ & EMMA BURROWS					
THE TOLL HOUSE					
56 HIGH STREET					
LINDFIELD					
SUSSEX					
RH16 2HL					
T 07835 709 345					
E jonathonperez@gmail.com					
DRAWING NUMBER	SHEET	SCALE	PAPER SIZE		
56HS-001	P-33	1:100 (A4)	A4		