


NOTES:

- 1) DO NOT FABRICATE FROM THIS DRAWING. THIS IS A DESIGN DETAIL NOT FABRICATION DRAWINGS.
- 2) FOR ELEVATION ON Y-Y AND Z-Z PLEASE SEE DRAWING 56HS-001 P-41.
- 3) ALL DIMENSIONS ARE APPROXIMATE, REBUILT WALL TO BE ON EXACTLY THE SAME FOOTPRINT AS EXISTING.
- 4) CAPPING STONES TO BE REUSED.
- 5) ALL BRICKS TO BE REUSED WHERE POSSIBLE, SUITABLE REPLACEMENTS TO BE USED WHERE DAMAGED.

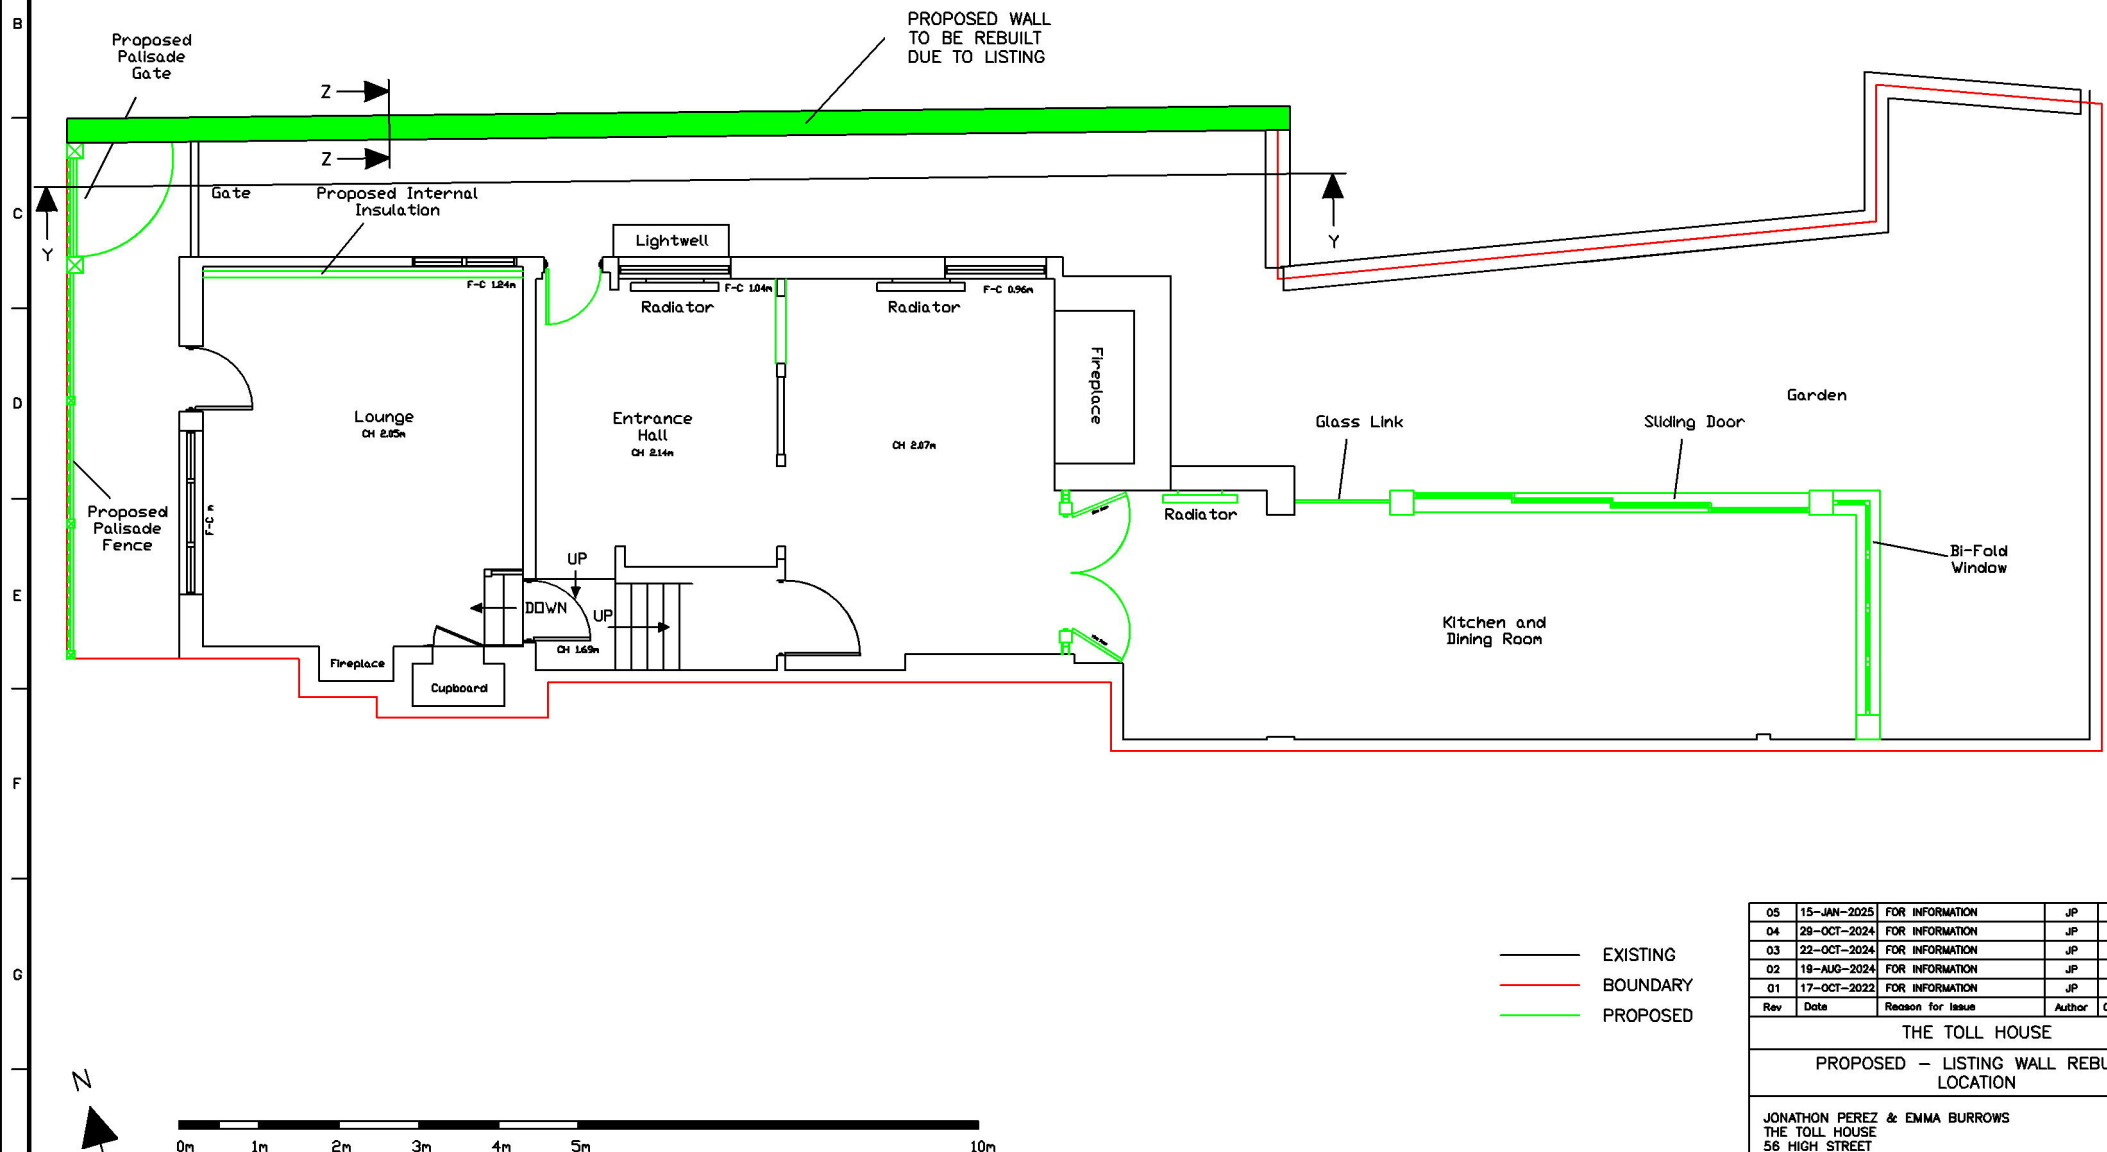

05	15-JAN-2025	FOR INFORMATION	JP	EB	EB
04	29-OCT-2024	FOR INFORMATION	JP	EB	EB
03	22-OCT-2024	FOR INFORMATION	JP	EB	EB
02	19-AUG-2024	FOR INFORMATION	JP	EB	EB
01	17-OCT-2022	FOR INFORMATION	JP	EB	EB
Rev	Date	Reason for Issue	Author	Checked	Approved

THE TOLL HOUSE

PROPOSED - LISTING WALL REBUILD
LOCATION

JONATHON PEREZ & EMMA BURROWS
THE TOLL HOUSE
56 HIGH STREET
LINDFIELD
SUSSEX
RH16 2HL

T 07835 709 345
E jonathonperez@gmail.com

DRAWING NUMBER	SHEET	SCALE	PAPER SIZE
56HS-001	P-40	1:100 (A4)	A4