



- NOTES:
- 1) DO NOT FABRICATE FROM THIS DRAWING. THIS IS A DESIGN DETAIL NOT FABRICATION DRAWINGS.
 - 2) FOR LAYOUT AND LOCATION PLEASE SEE DRAWING 56HS-001 P-40.
 - 3) ALL DIMENSIONS ARE APPROXIMATE, REBUILT WALL TO BE ON EXACTLY THE SAME FOOTPRINT AS EXISTING.
 - 4) CAPPING STONES TO BE REUSED.
 - 5) ALL BRICKS TO BE REUSED WHERE POSSIBLE, SUITABLE REPLACEMENTS TO BE USED WHERE DAMAGED.

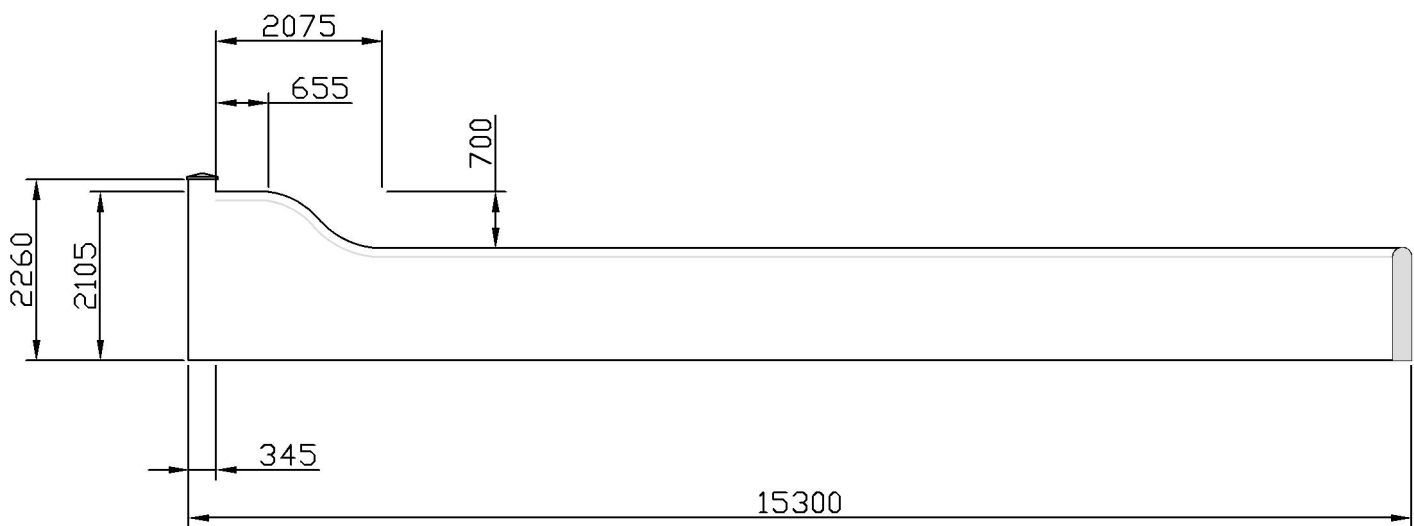


VIEW ON Z-Z

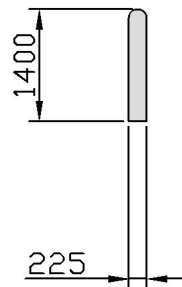

VIEW ON Y-Y

- EXISTING
- BOUNDARY
- PROPOSED

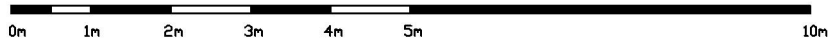

01	17-OCT-2022	FOR INFORMATION	JP	EB	EB
Rev	Date	Reason for Issue	Author	Checked	Approved
THE TOLL HOUSE					
PROPOSED - LISTING WALL REBUILD ELEVATIONS					
JONATHON PEREZ & EMMA BURROWS					
THE TOLL HOUSE					
56 HIGH STREET					
LINDFIELD					
SUSSEX					
RH16 2HL					
T 07835 709 345					
E jonathonperez@gmail.com					
DRAWING NUMBER		SHEET		SCALE	
56HS-001		P-41		1:100 (A4)	
				PAPER SIZE	
				A4	