



NOTES:

- 1) INSULATION TO BE INSTALL AS PER HISTORIC ENGLAND GUIDELINES DOCUMENT REFERENCE HEAG071
- 2) ALL HISTORIC TIMBERS TO REMAIN EXPOSED.
- 3) ALL EDGES TO BE ROUNDED OFF.

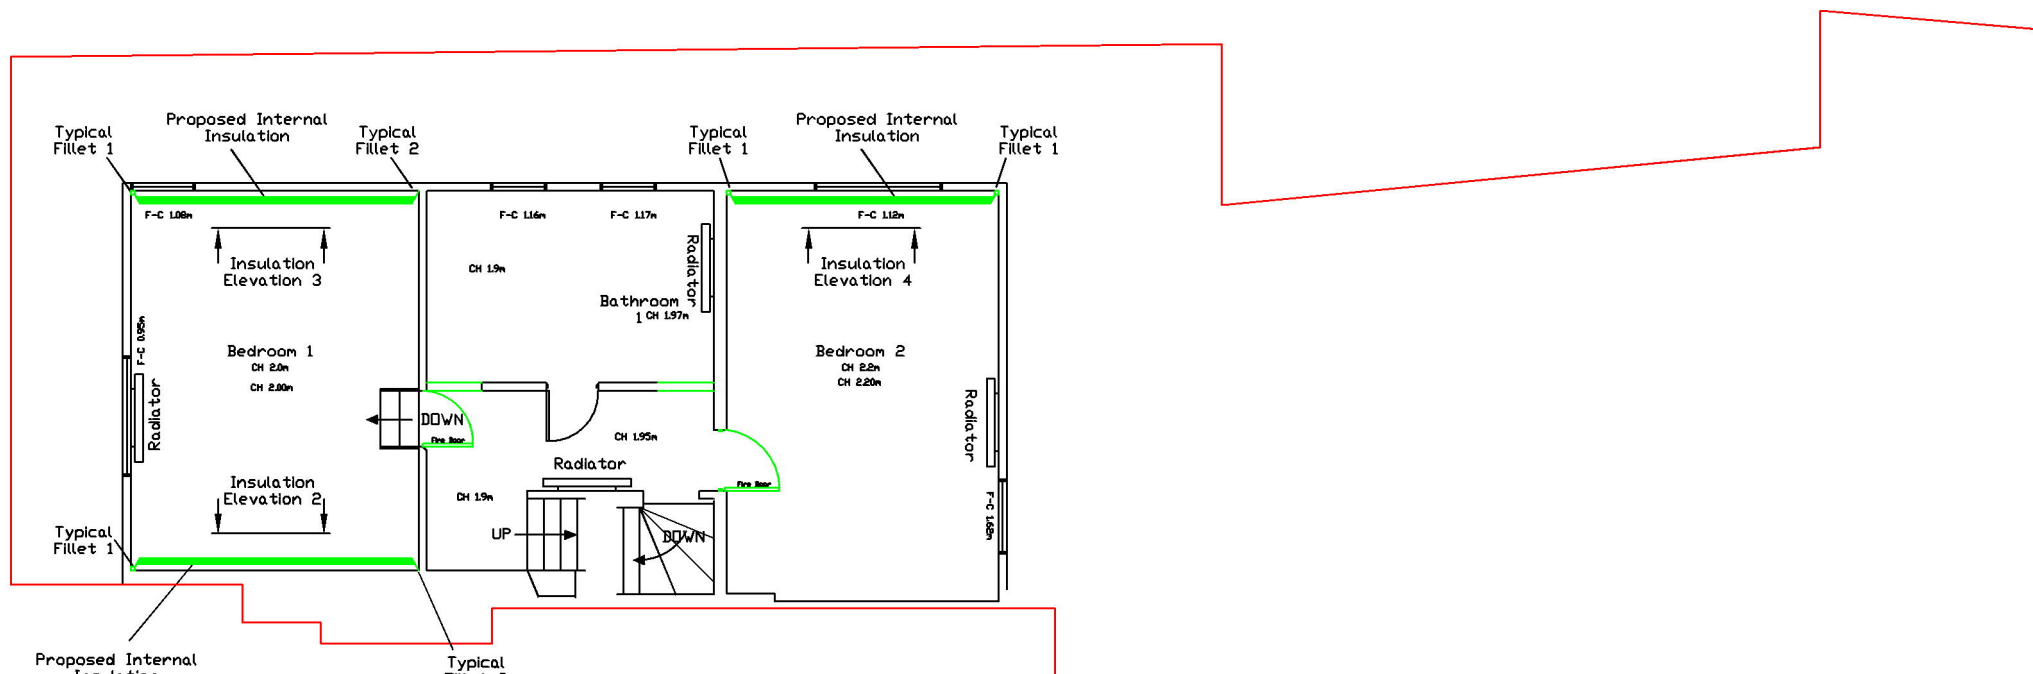

— EXISTING
— BOUNDARY
— PROPOSED

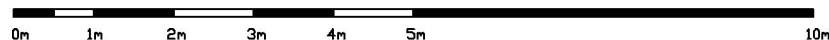

Rev	Date	Reason for Issue	Author	Checked	Approved
02	15-JAN-2025	FOR INFORMATION	JP	EB	EB
01	18-OCT-2022	FOR INFORMATION	JP	EB	EB
THE TOLL HOUSE					
PROPOSED – INSULATION LOCATION FIRST FLOOR					
JONATHON PEREZ & EMMA BURROWS THE TOLL HOUSE 56 HIGH STREET LINDFIELD SUSSEX RH16 2HL					
			T 07835 709 345 E jonathonperez@gmail.com		
DRAWING NUMBER	SHEET	SCALE	PAPER SIZE		
56HS-001	P-51	1:100 (A4)	A4		