



General Notes

-  Existing wall
-  Proposed wall
-  To be demolished

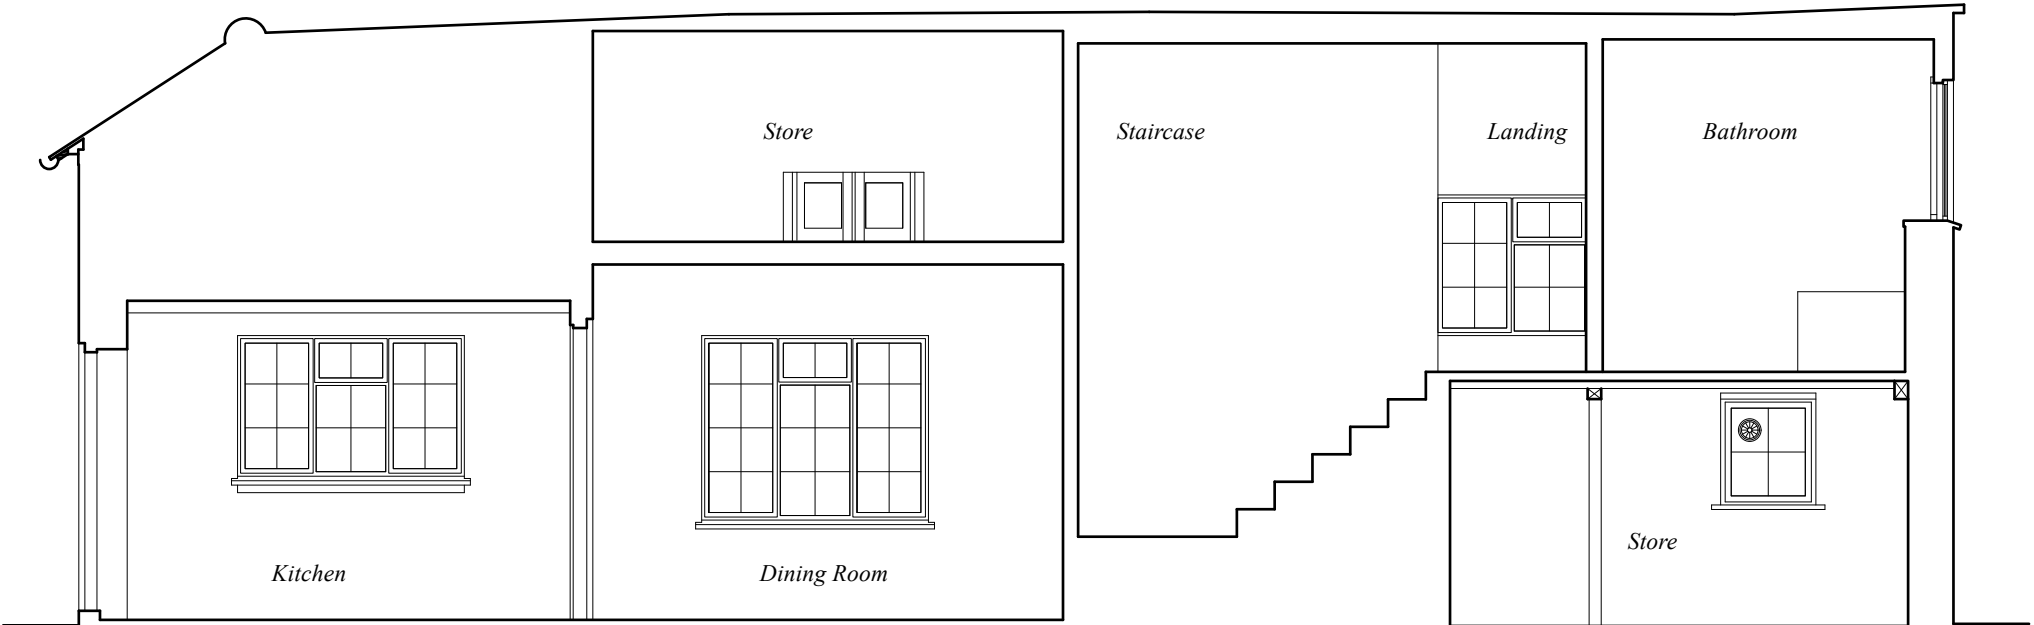

Existing Section A-A

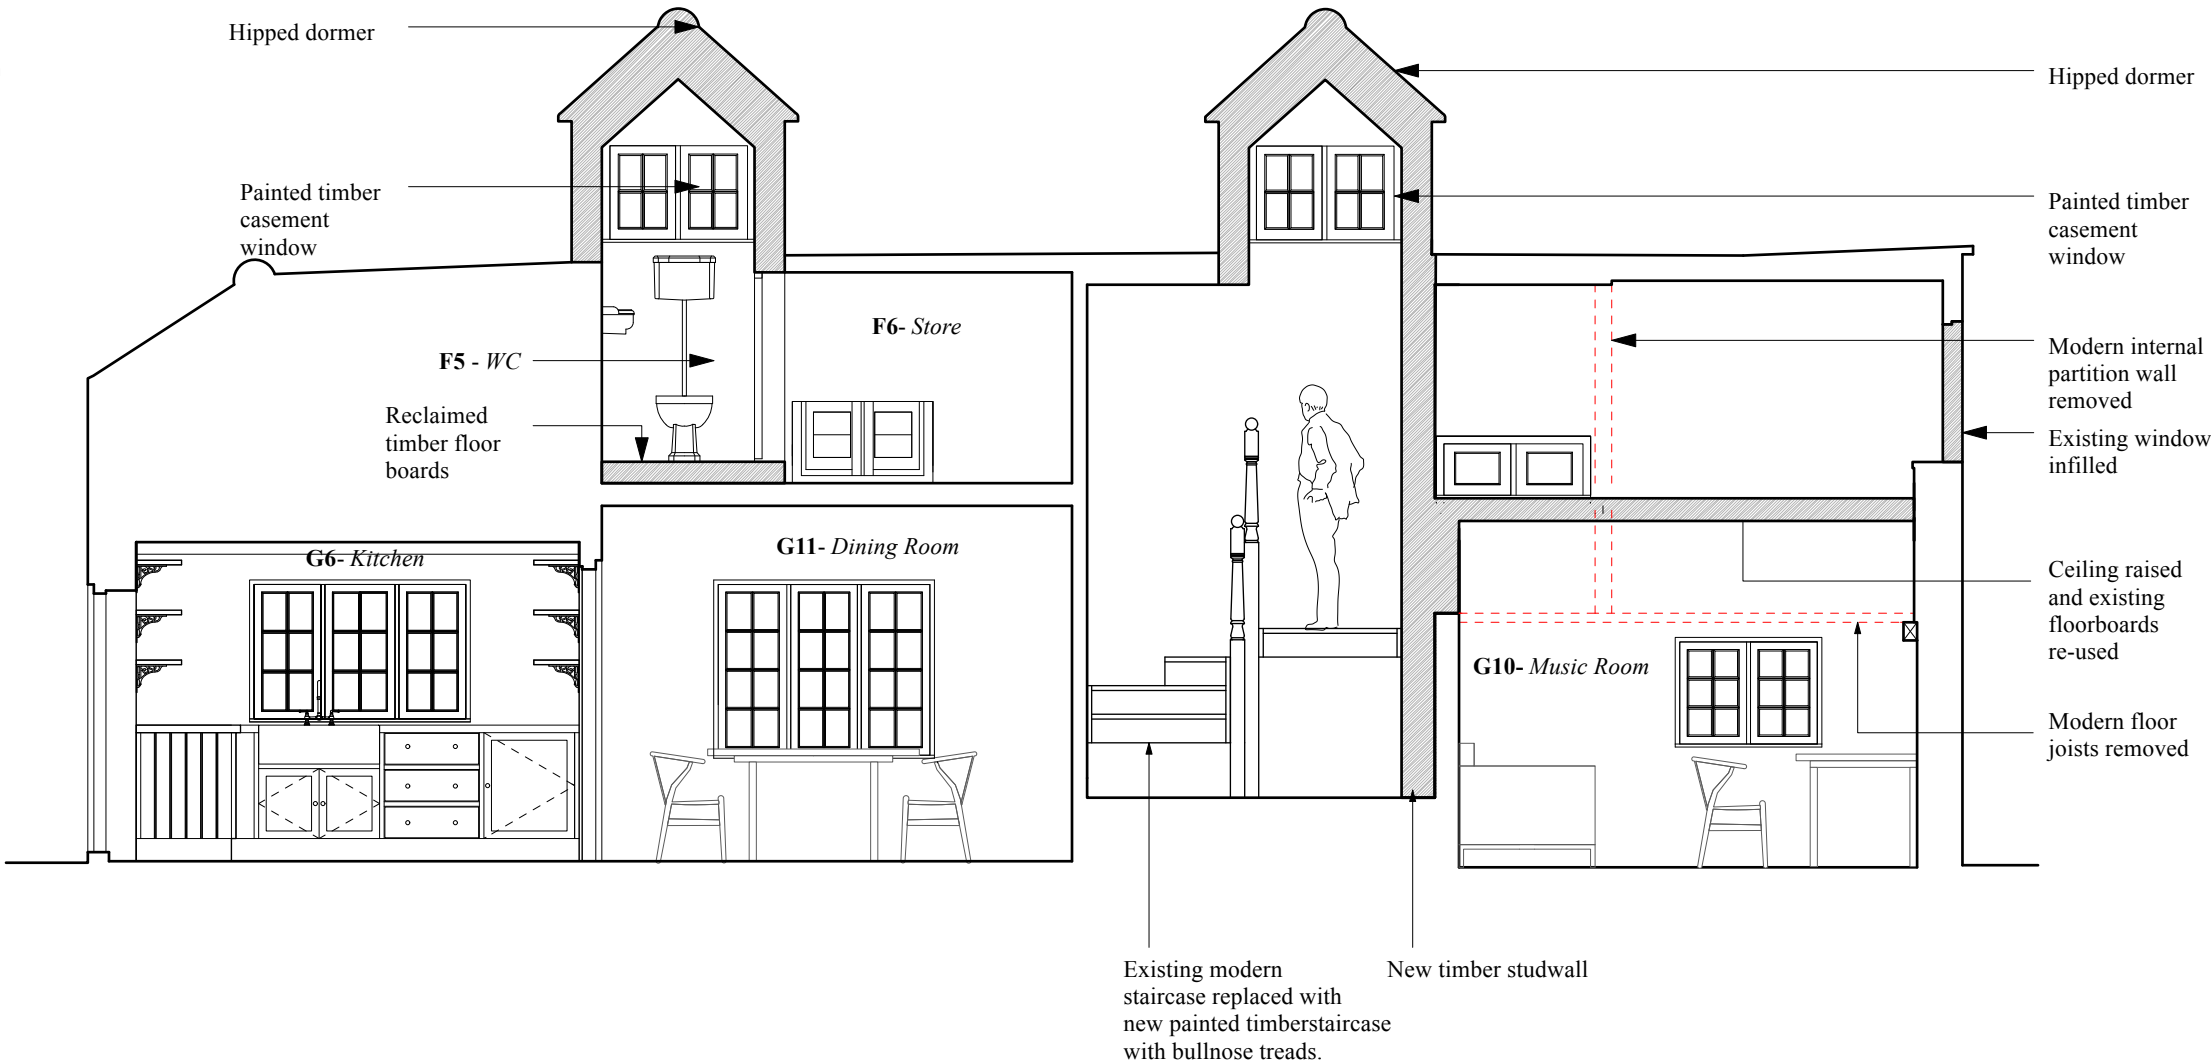

Proposed Section A-A



Rev	Date	Description
-	24.03.25	First Issue
A	07.05.25	Utility room extension

Planning

White House Farm Cottage

Staplefield Lane

RH17 6AU

Existing and proposed section AA

Scale: 1:50@A3
Revision: A

Drawing 2403-01-30