

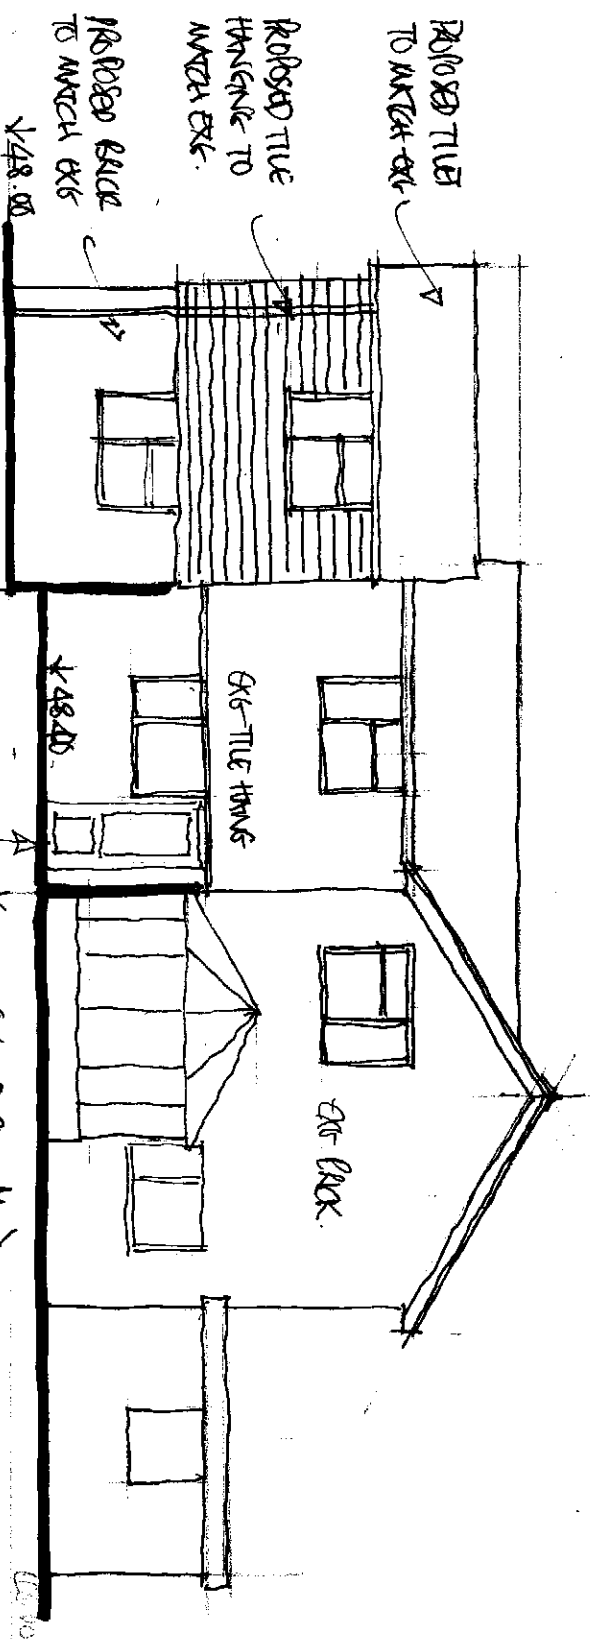
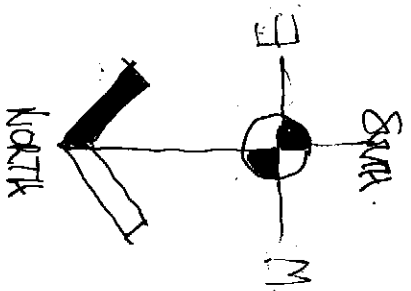


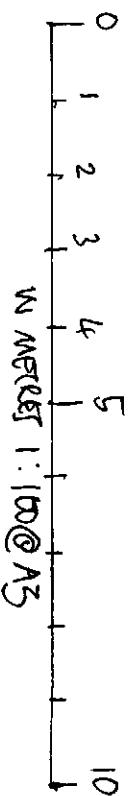

PROPOSED WEST (R&R) ELEVATION ~ NO 24B OK HALL

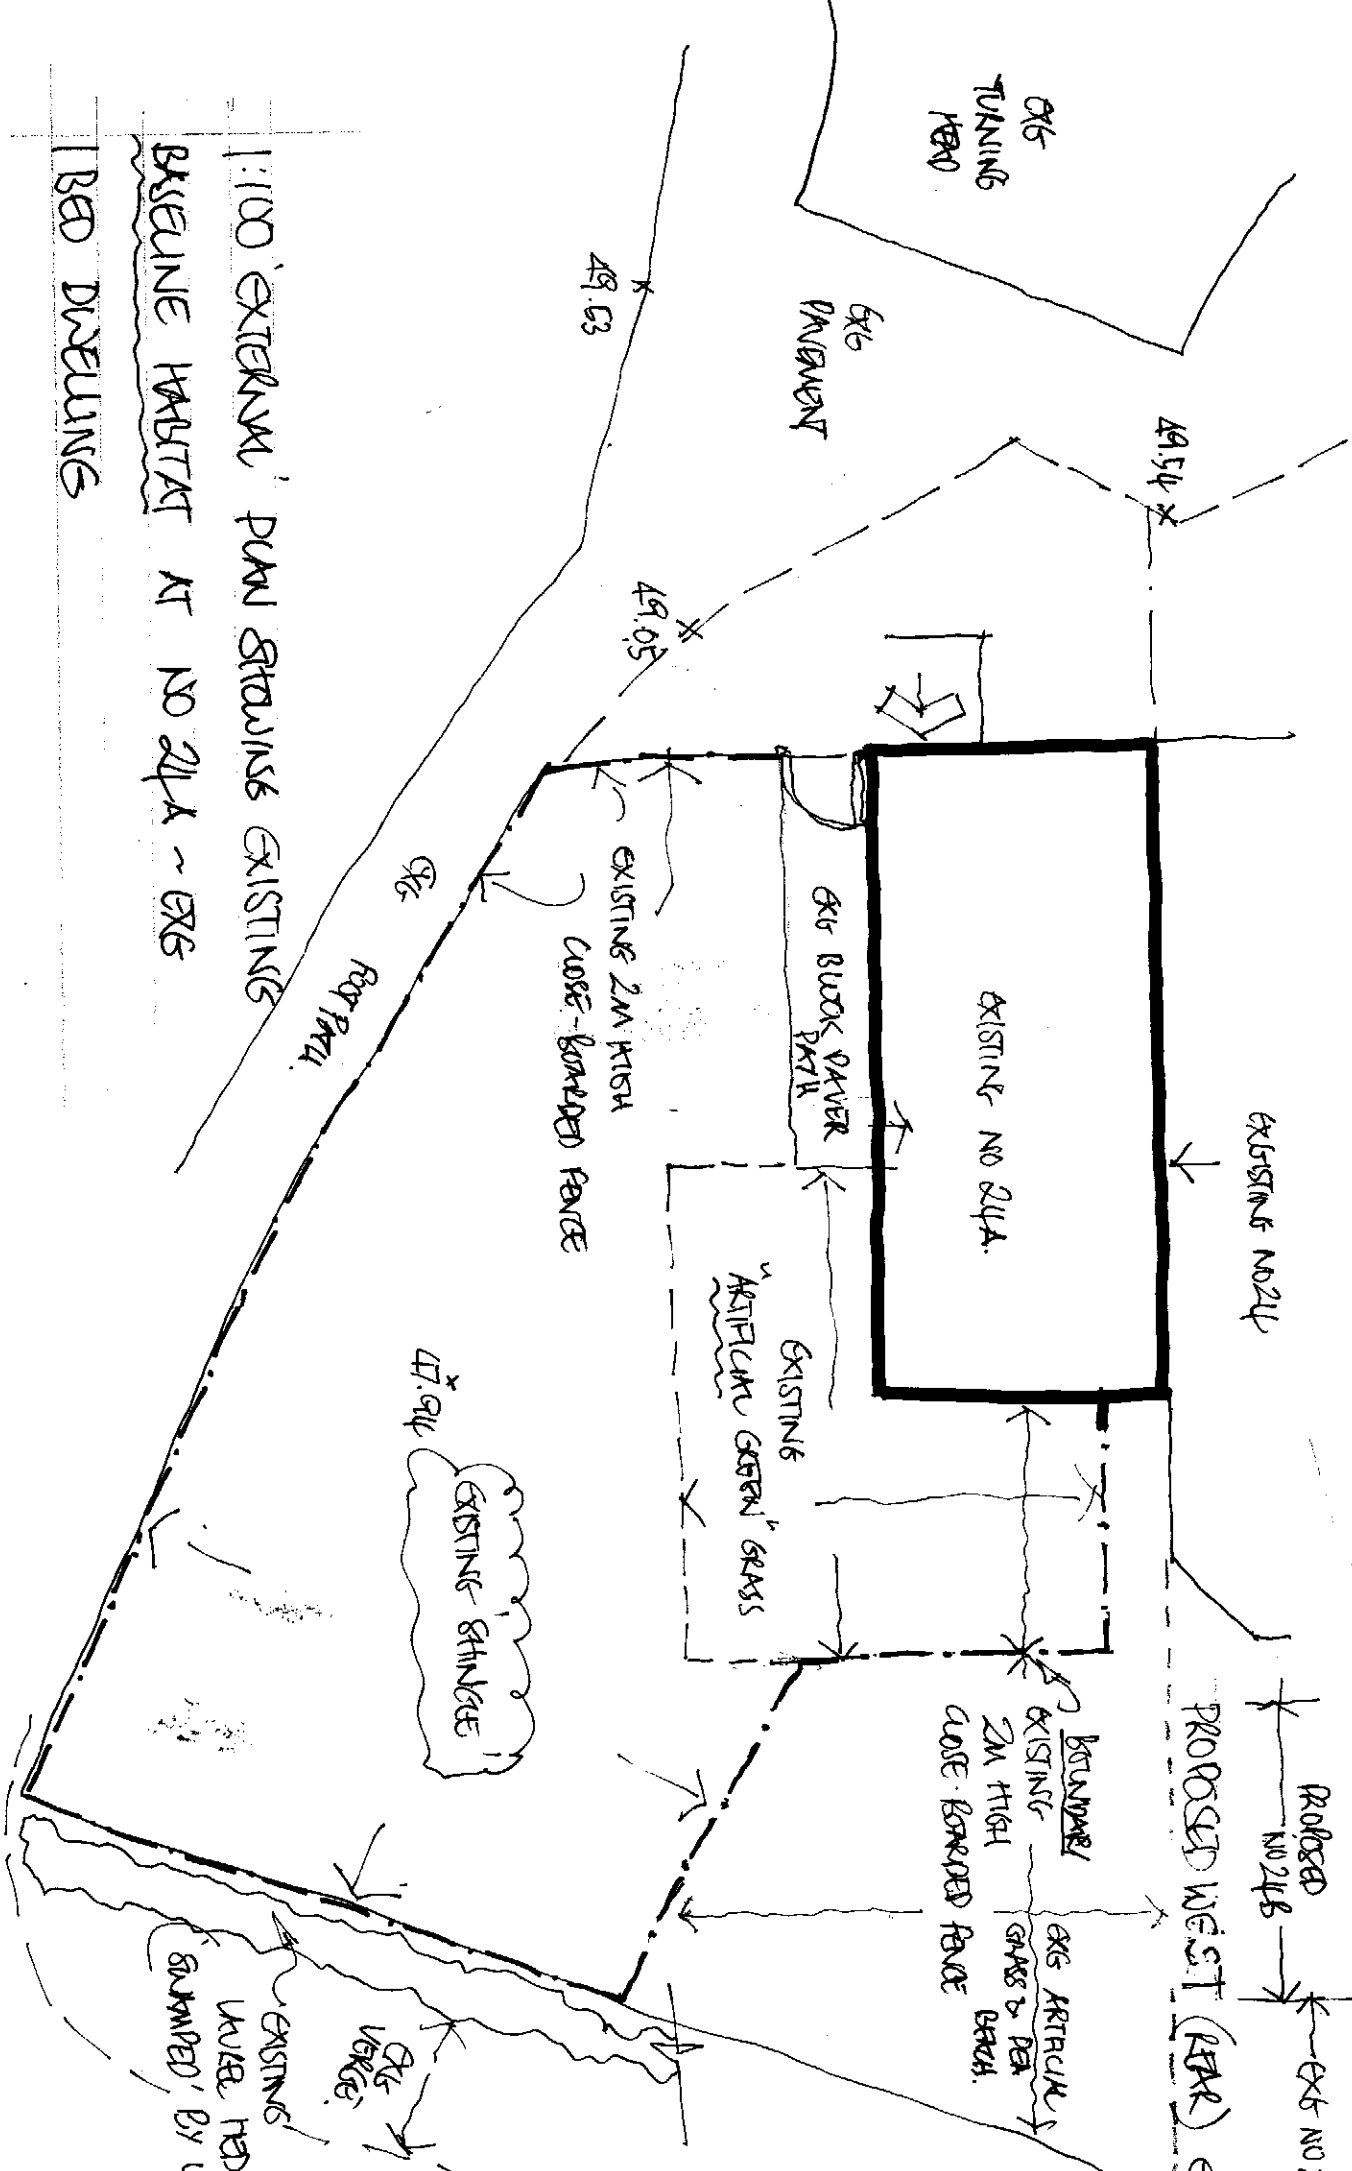

'A' MAY '25 NOTE RE EXG ARTIFICIAL GRASS

DRG NO 4-A

EXST (R&R) ELEVATION: PROPOSED

BASELINE HARBAT PLAN

1:100

APRIL 2025

OK HALL DRG B.HU
(NO 24B PROPOSED ELEVATIONS)