

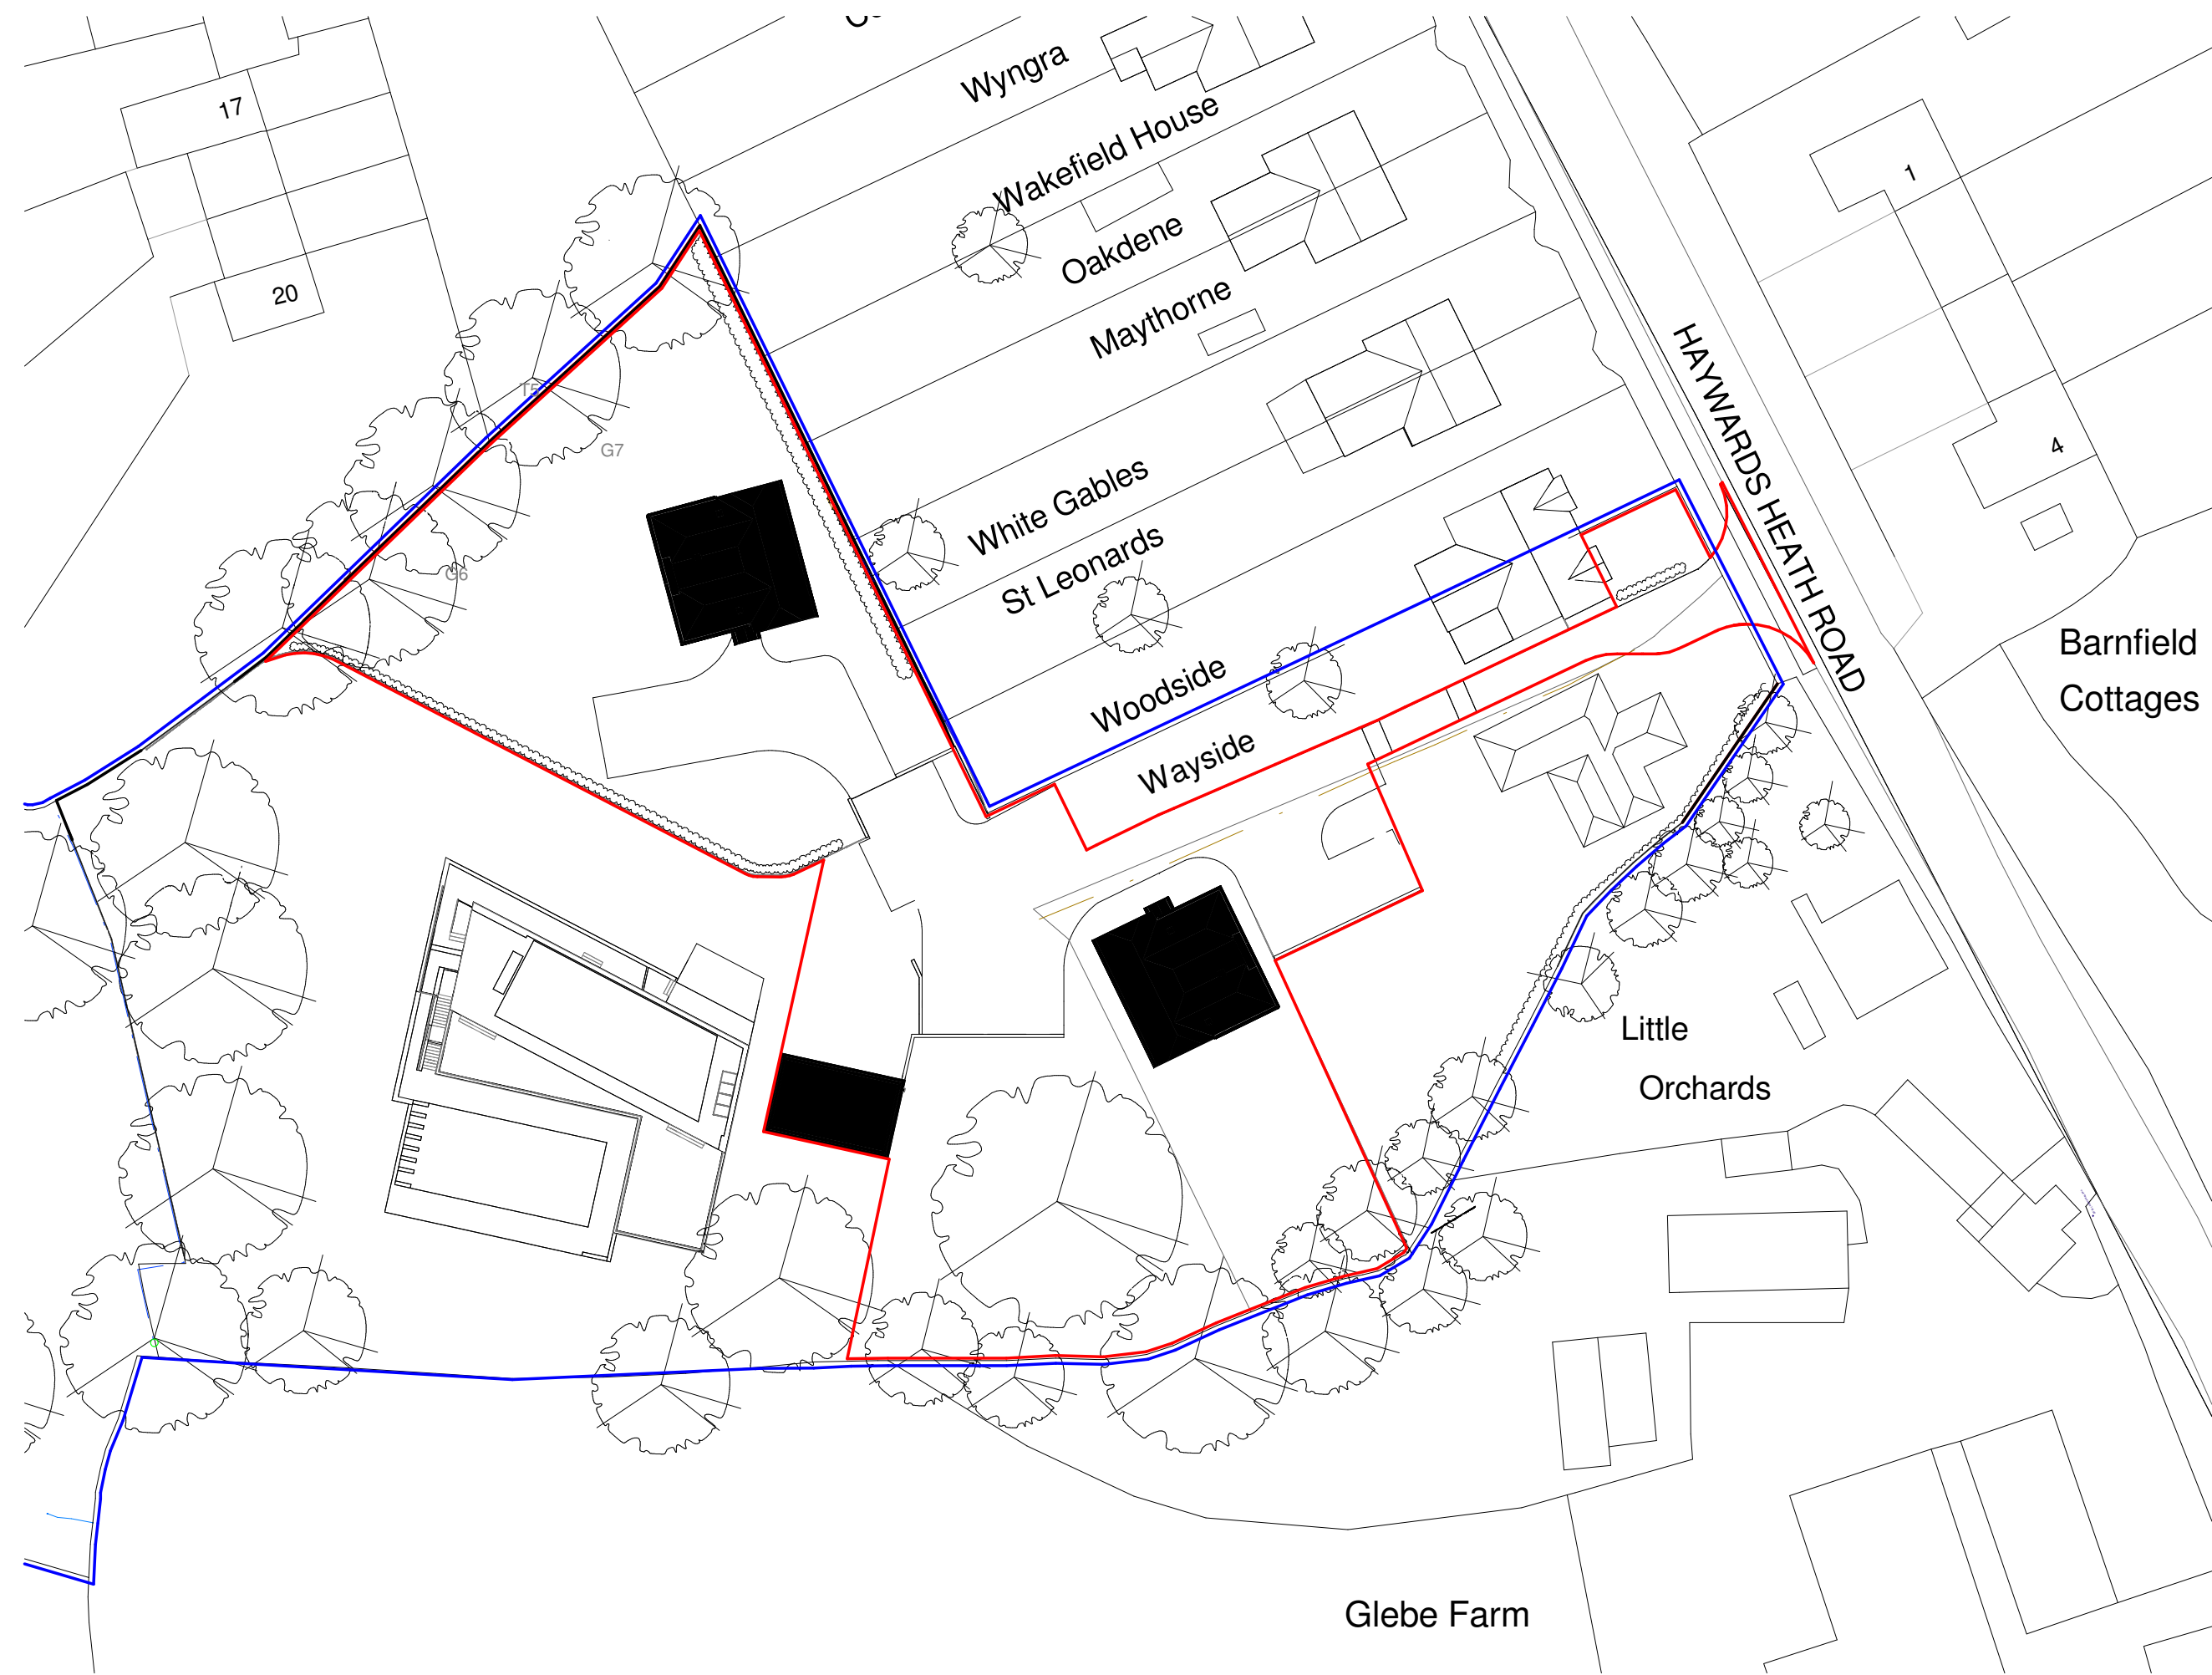


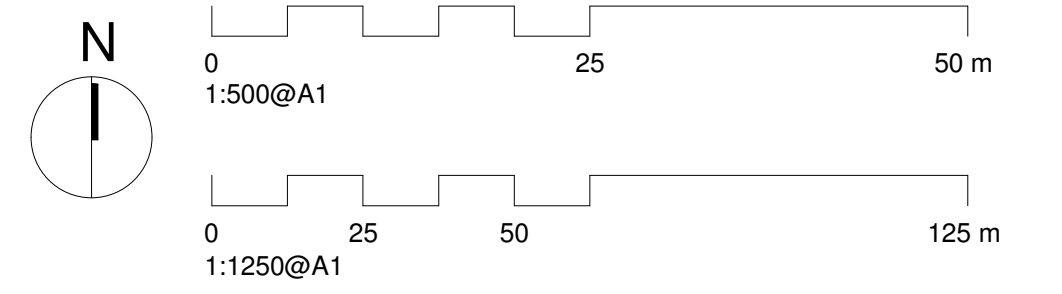

Proposed Block Plan
1 : 500

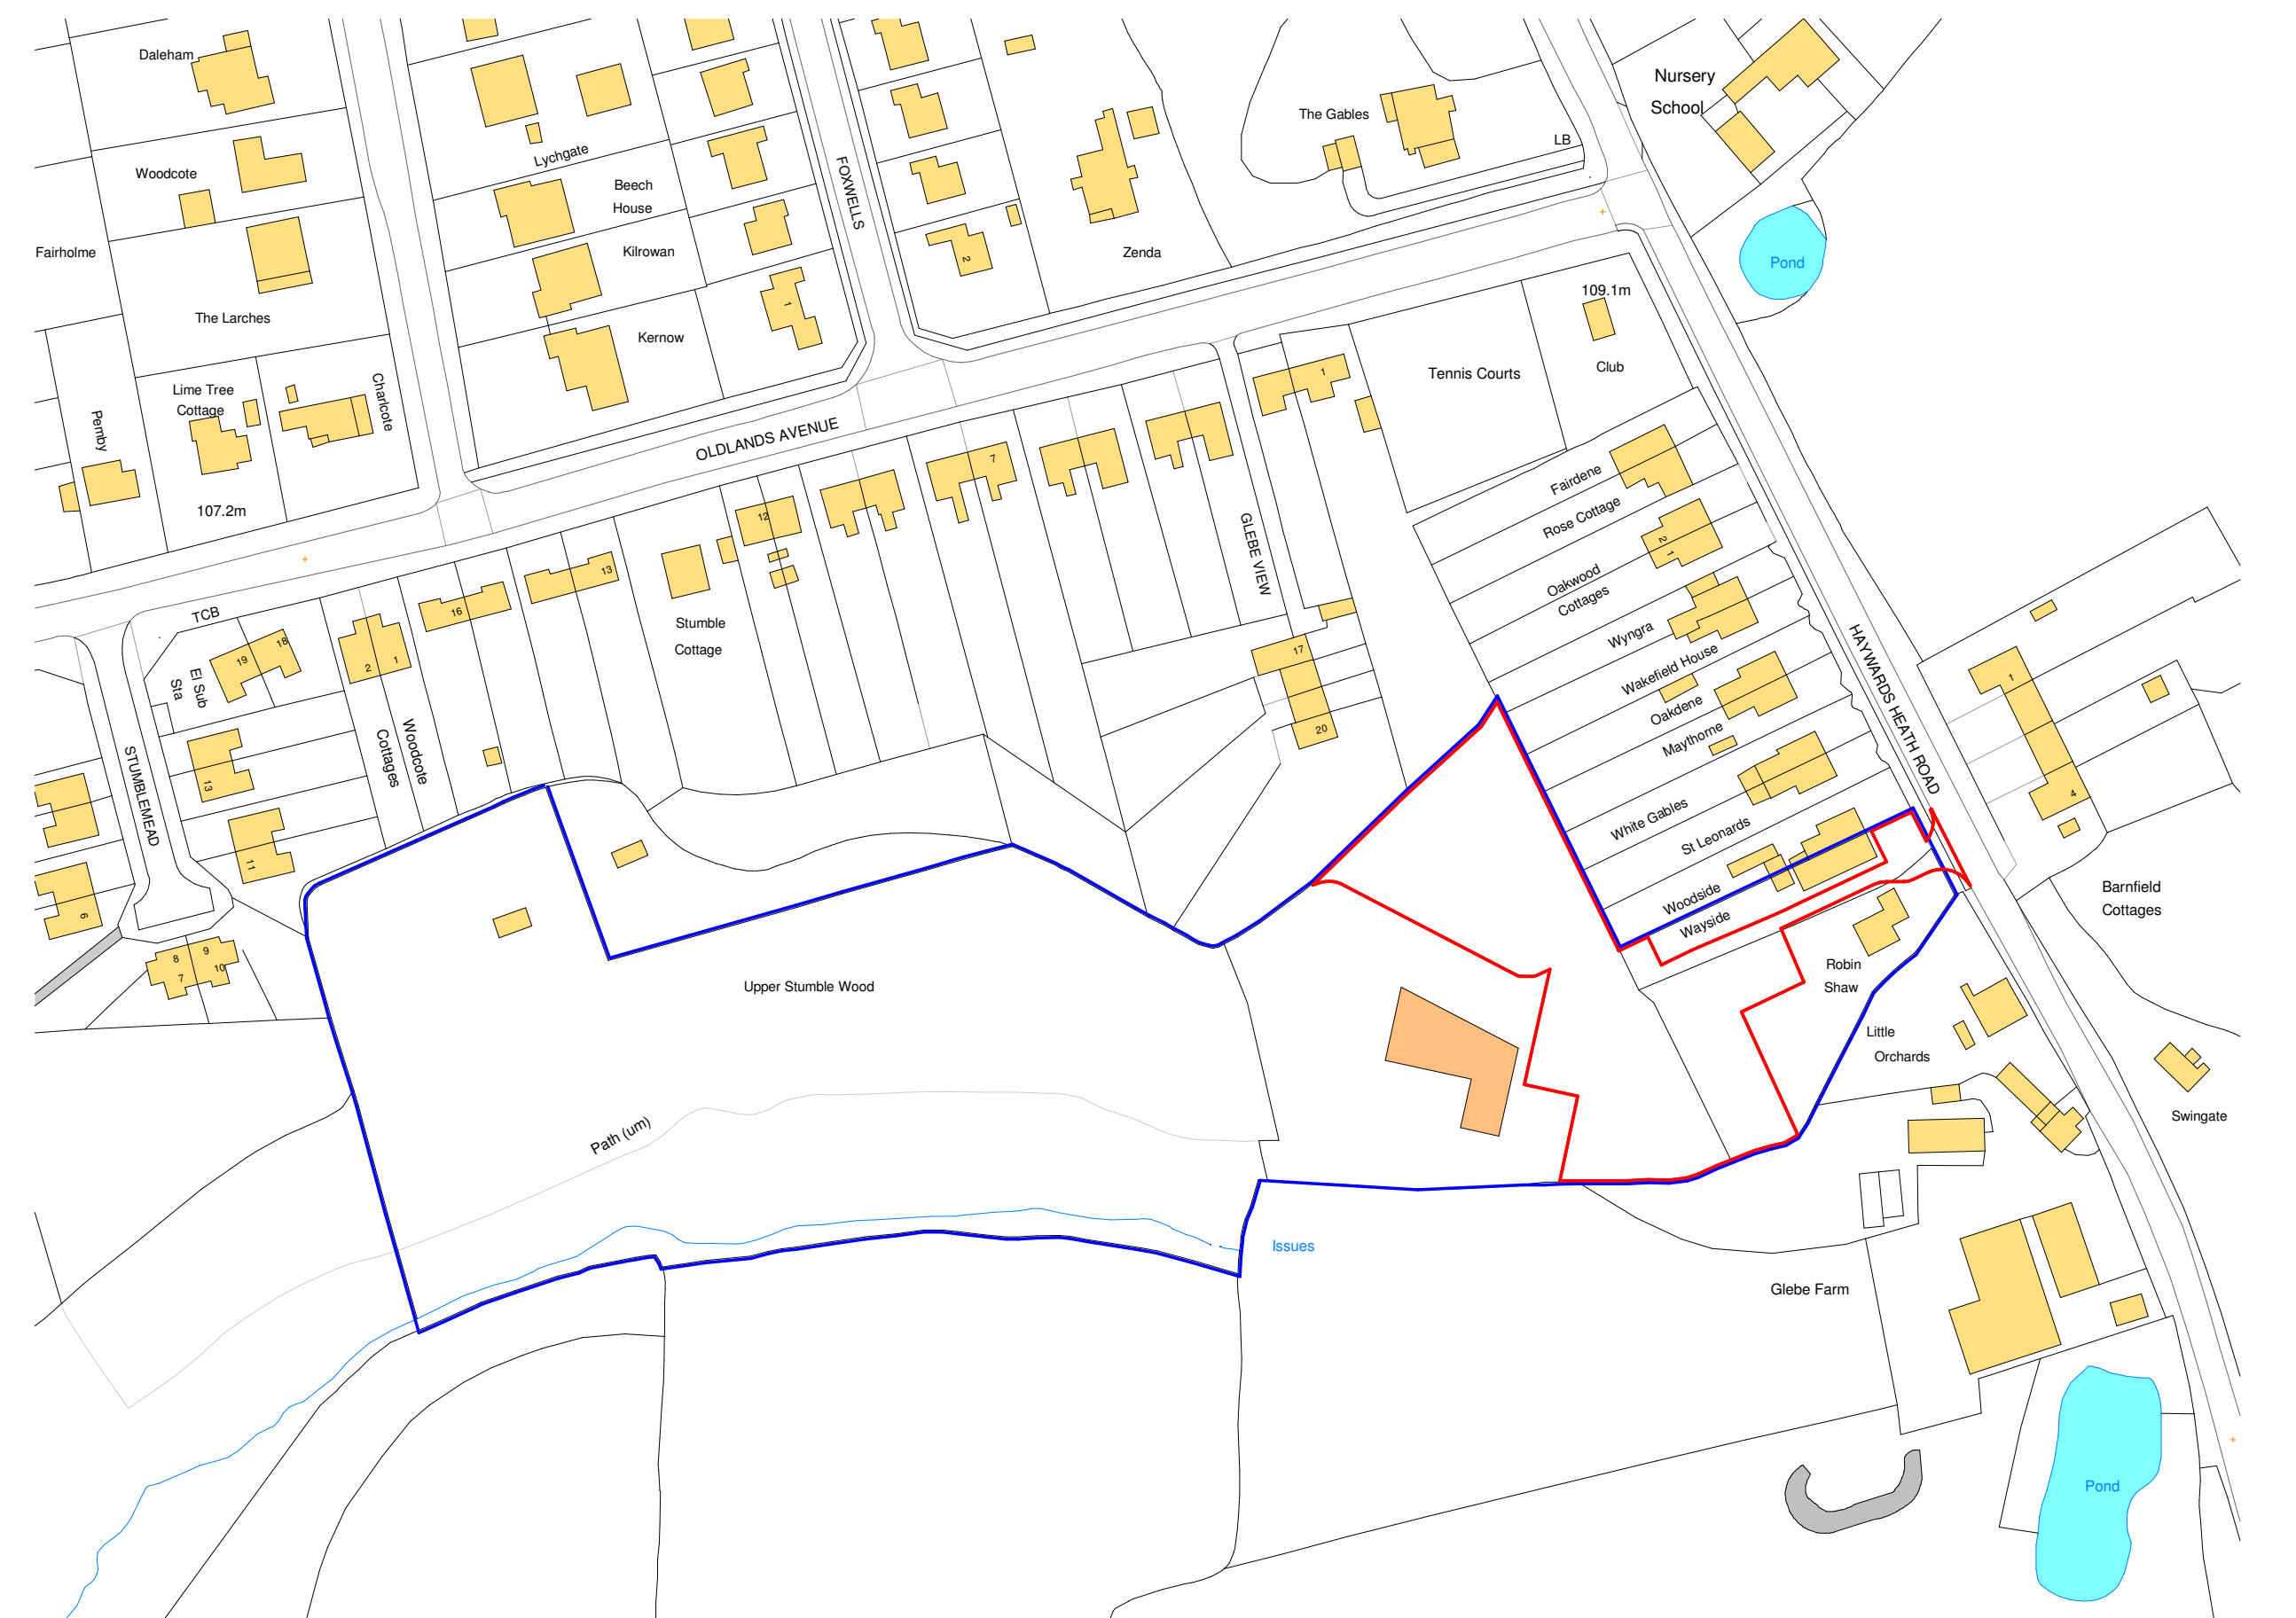

Site Location Plan
1 : 1250

A	Revised Redline Boundary	01/12/25	GE	BH
rev	description	date	dwn	chk

As indicated @ A1 | drawn : GE | check : BH | issued : 30/06/2025

LOMAX LOMAX LOMAX LOMAX	Client :Matsim
	Project :Wayside Development
	Drawing Name :Block & Site Location Plan
	Drawing No : 20024-PA-001
architecture@lomax.design	Rev : A
Do not scale from this drawing	