


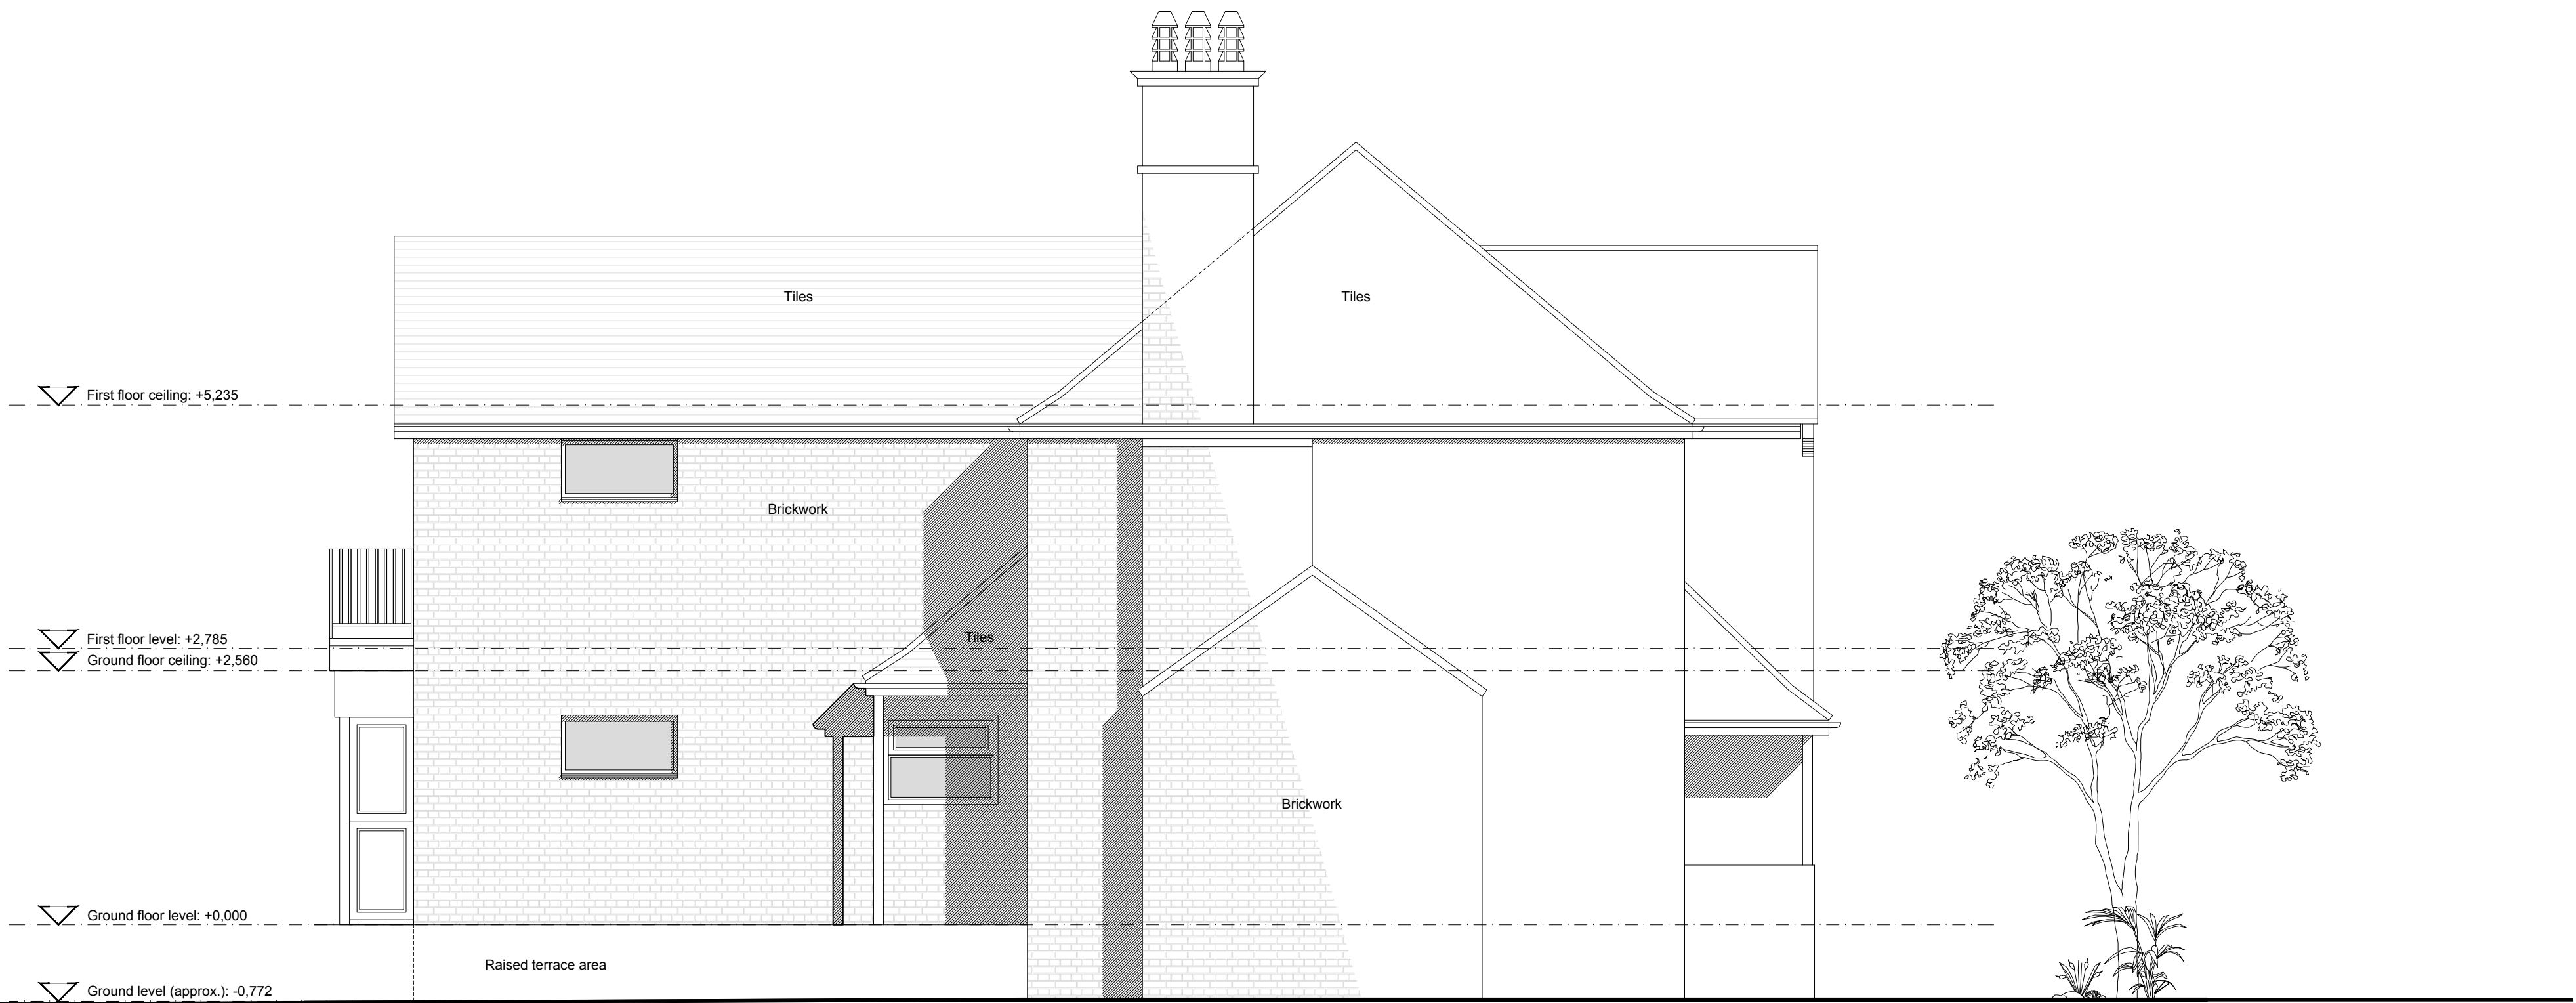

EXISTING ELEVATION 3
Scale 1:50 at A1
0mm 1,000mm 2,000mm



EXISTING ELEVATION 2
Scale 1:50 at A1
0mm 1,000mm 2,000mm

A	25.03.25	Issued for planning	JMP
	24.12.21	Issued to client for comment	JMP
Rev:	Date:	Notes:	Drawn by:

WOODCOT
BROOK STREET
CUCKFIELD
RH17 5JJ

015-3-E102-A
EXISTING ELEVATIONS 2/3

PLANNING

SCALE: 1:50 AT A1
DRAWN BY: JMP
STATUS:
FOR PLANNING

NOTES:
Do not scale from this drawing, use given dimensions. All measurements and site conditions are to be checked prior to the preparation of drawings or commencement of works. This drawing belongs to James Patterson Architects Ltd. and is protected by the Copyright, Designs and Patents Act, 1998.