





EXISTING BLOCK PLAN
Scale 1:500 at A1
0m 10m 20m



PROPOSED BLOCK PLAN
Scale 1:500 at A1
0m 10m 20m

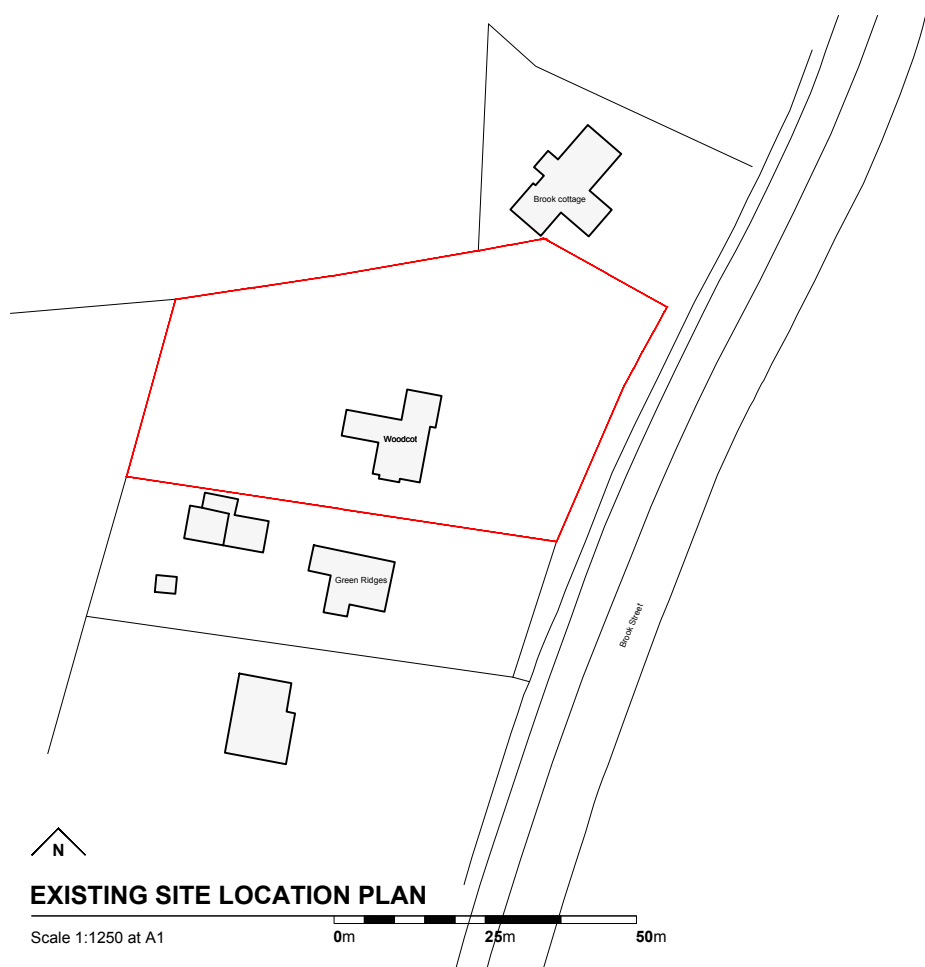

EXISTING SITE LOCATION PLAN
Scale 1:1250 at A1
0m 25m 50m

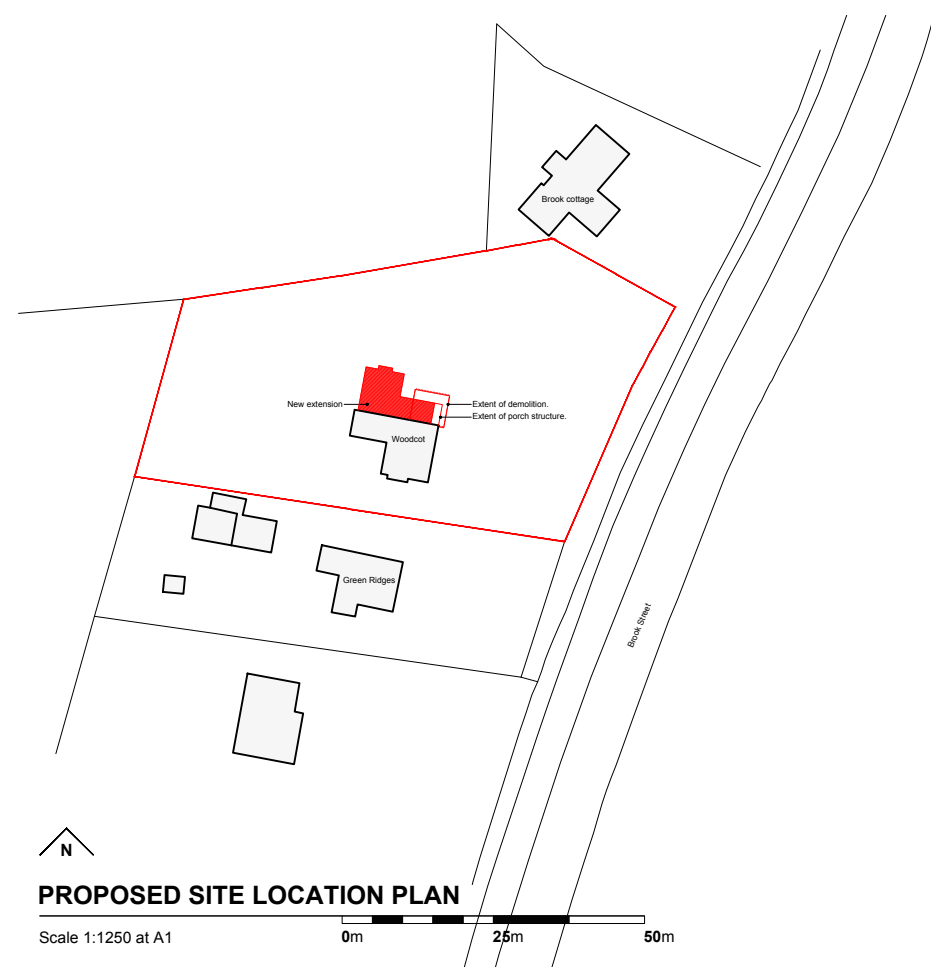

PROPOSED SITE LOCATION PLAN
Scale 1:1250 at A1
0m 25m 50m

A	25.03.25	Issued for planning	JMP
/	24.12.21	Issued for planning	JMP
Rev:	Date:	Notes:	Drawn by:

WOODCOT
BROOK STREET
CUCKFIELD
RH17 5JJ

015-3-S-A
BLOCK AND LOCATION PLANS

PLANNING

SCALE: 1:50 AT A1
DRAWN BY: JMP
STATUS:
FOR PLANNING

NOTES:
Do not scale from this drawing, use given dimensions. All measurements and site conditions are to be checked prior to the preparation of drawings or commencement of works. This drawing belongs to James Patterson Architects Ltd. and is protected by the Copyright, Designs and Patents Act, 1988.