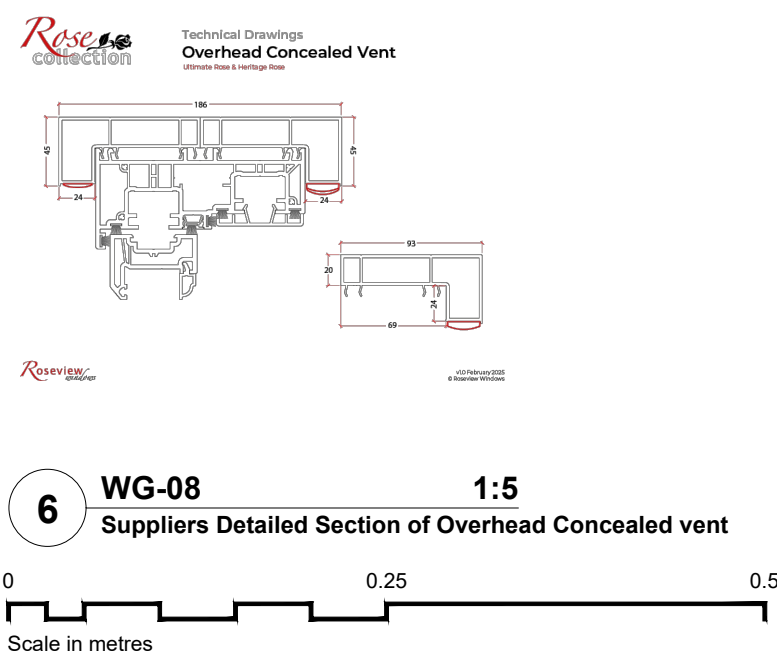
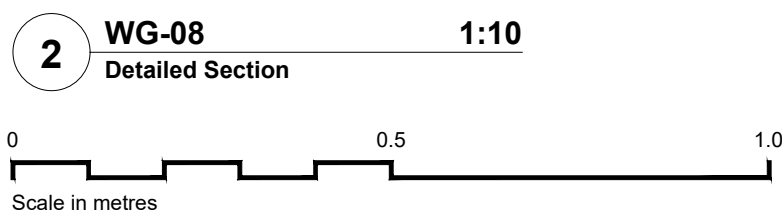
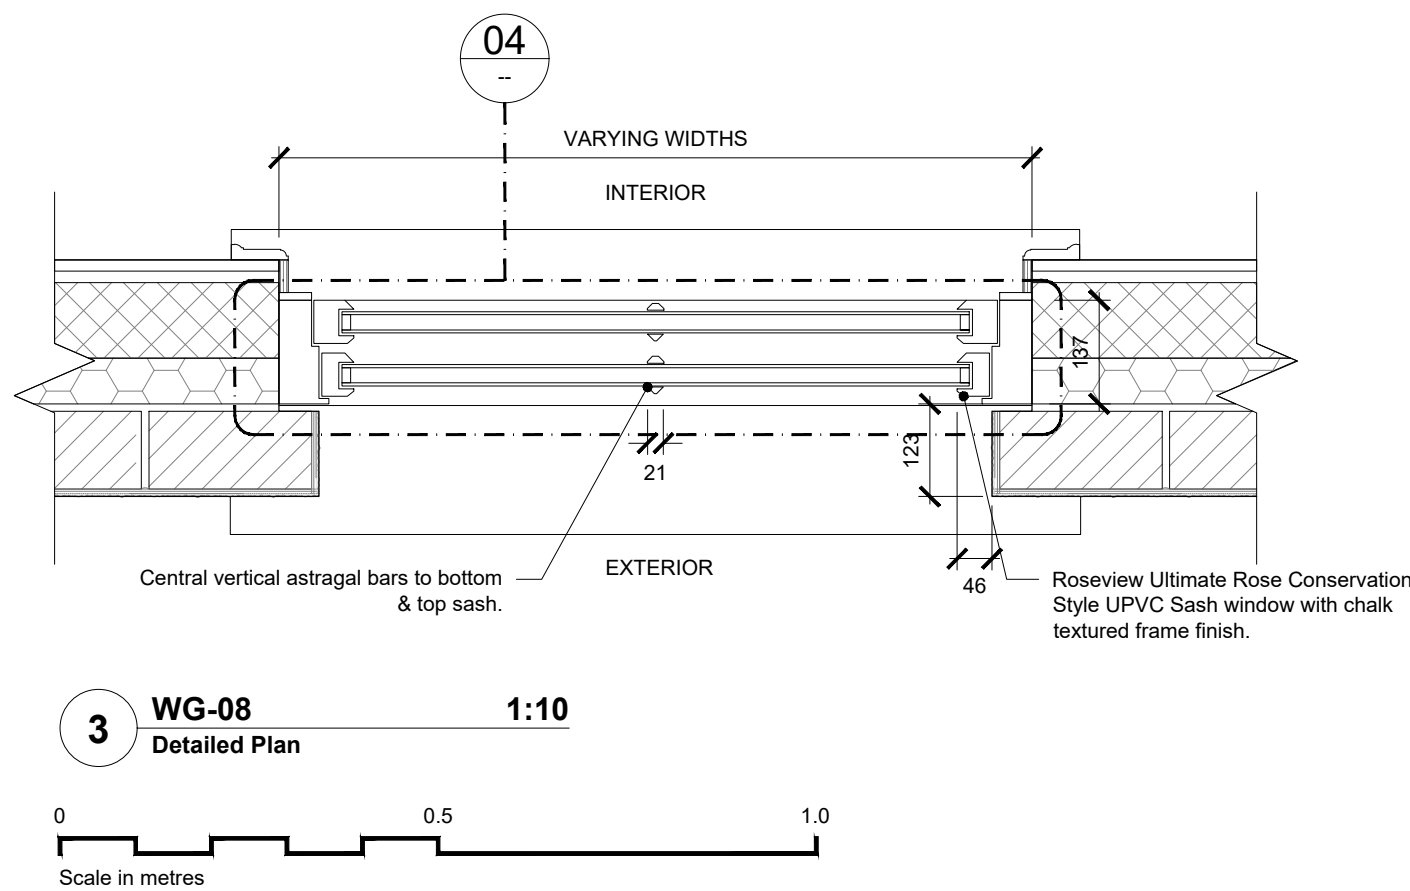


/ 02/10/2026 Issued for approval. SP LH

rev.	date	notes	drawn	checked
------	------	-------	-------	---------

This drawing is the property of Woodmans Structural & Architecture Ltd © and protected by the Copyright, Designs and Patents Act, 1988. Do Not Scale. All dimensions and conditions are to be checked on site prior to preparing drawings or commencing any work.

client:
Simon Payne & Caroline Hayes

architect:

WOODMANS

TOGETHER **WE BUILD**

370 The Yard Brighton Road,
Shoreham by Sea,
West Sussex, BN43 6RE
tel. 01273 452600
info@woodmans.net

issued for:

APPROVAL

drawn by: SP checked by: LH

project north:



drawing title: Proposed - Window Details
Conservation Style Sash Windows

(52)200 /

drawing no. revision