


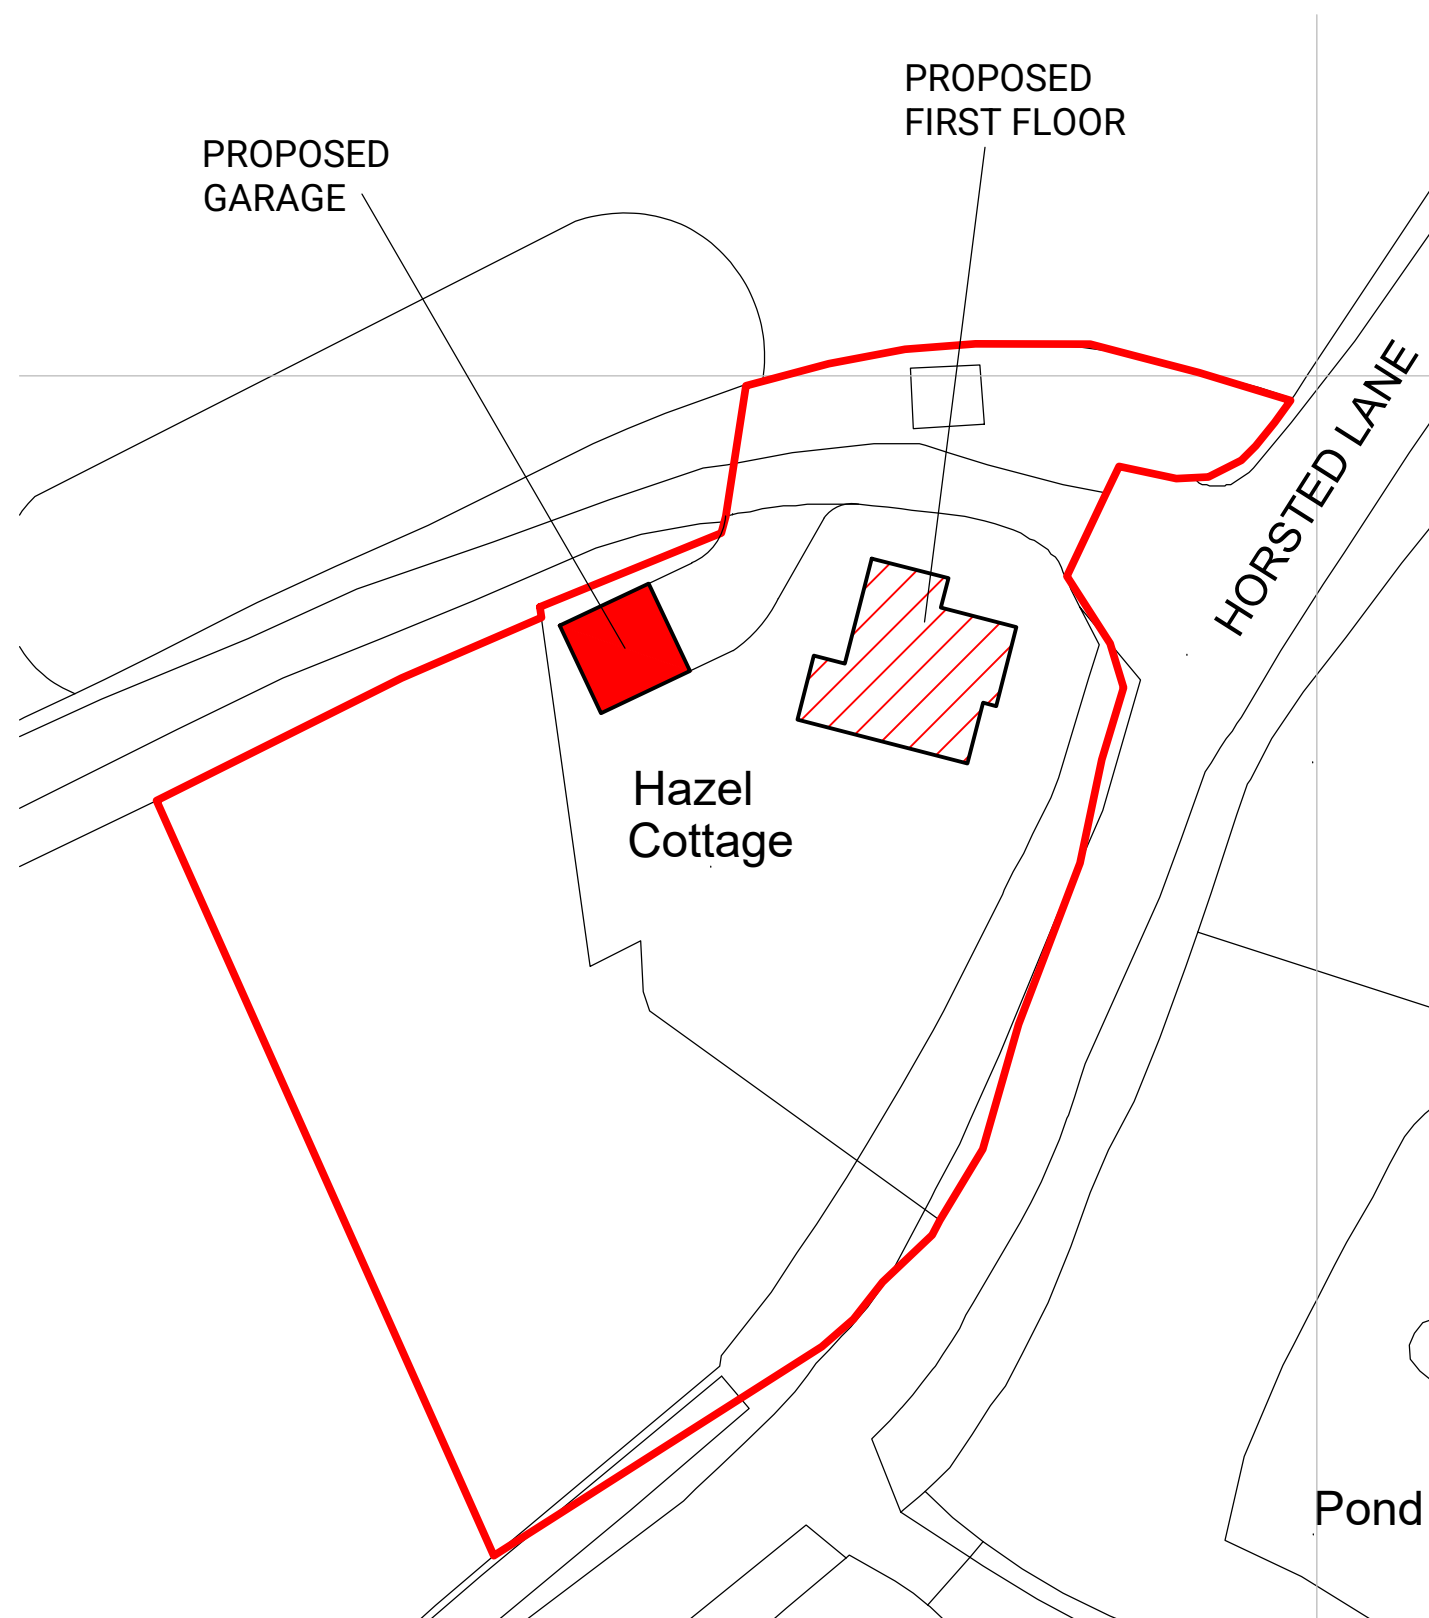


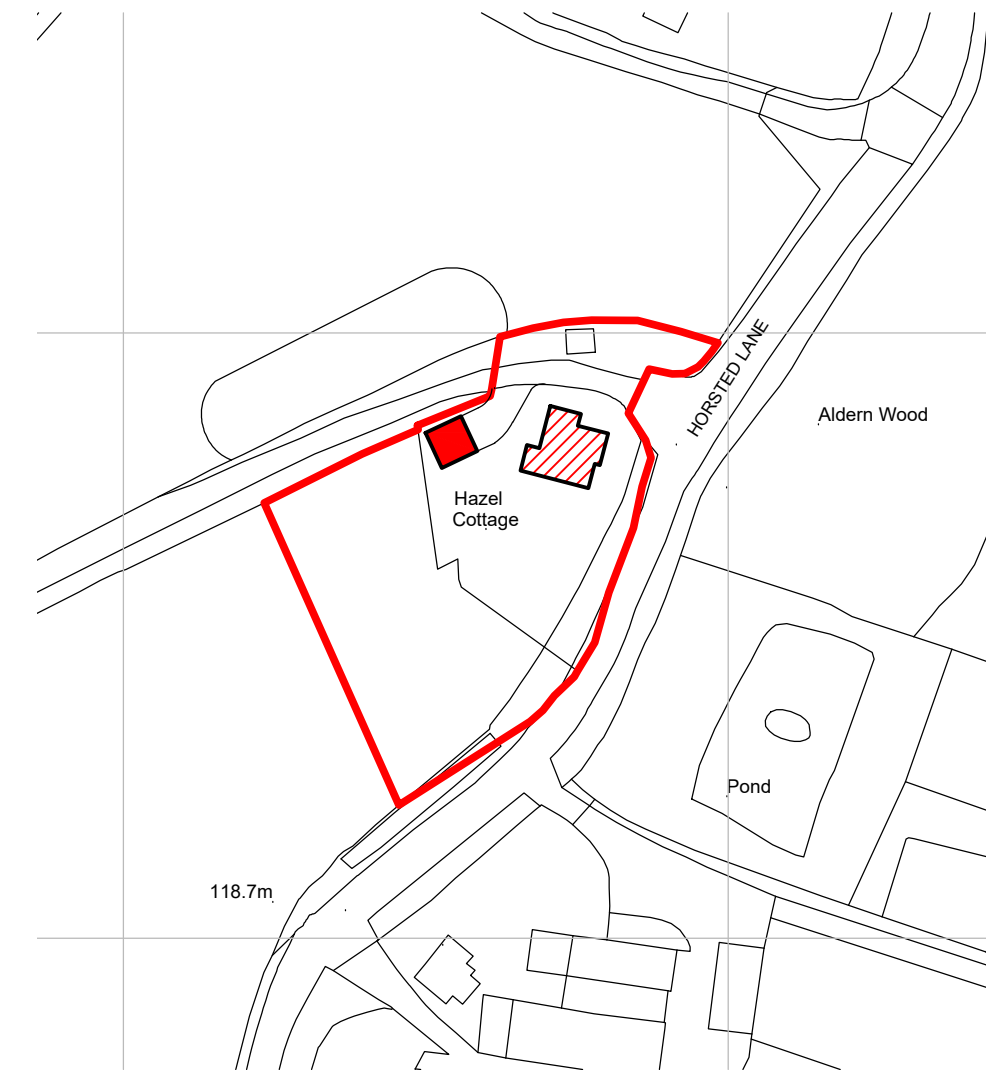

BLOCK PLAN

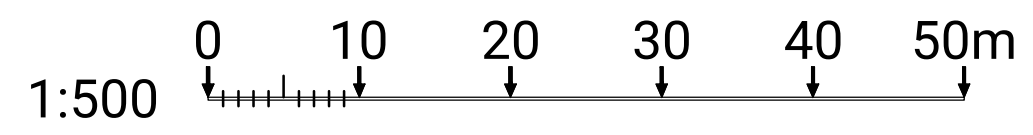

LOCATION PLAN

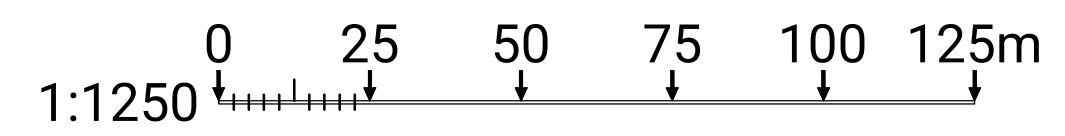

GENERAL NOTES


ALL DIMENSIONS TO BE CHECKED ON SITE PRIOR TO COMMENCEMENT OF WORKS - PLEASE REPORT ERRORS OR OMISSIONS TO THE ARCHITECT.

THIS DRAWING HAS BEEN PRODUCED FOR THE PURPOSES OF PLANNING AND BUILDING REGULATIONS APPROVALS ONLY AND IS NOT INTENDED TO BE A FULL WORKING DRAWING.

THIS DRAWING IS TO BE READ IN CONJUNCTION WITH ANY WRITTEN SPECIFICATIONS, SCHEDULES OF WORK AND STRUCTURAL ENGINEER'S DETAILS AS APPROPRIATE.

THIS DRAWING IS THE COPYRIGHT OF PUMP HOUSE DESIGNS AND ANY FURTHER REPRODUCTION OF THE PLAN IS NOT PERMITTED WITHOUT OBTAINING PRIOR CONSENT.

© CROWN COPYRIGHT 2026 - LICENCE NO. 100032237

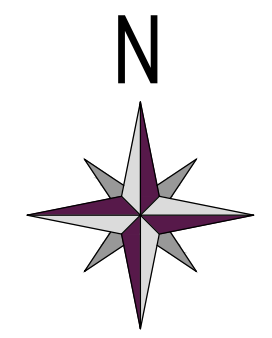

REV	DESCRIPTION	BY	DATE
 PUMPHOUSE DESIGNS Architectural & Interior Design Consultants 01424 871120 info@pumphousedesigns.co.uk			
CLIENT Mr W Tucker			
PROJECT HAZEL COTTAGE HORSTED LANE SHARP THORNE EAST GRINSTEAD - RH19 4HX			
DRAWING LOCATION BLOCK PLAN			
FIRST ISSUE AUG 26		DRAWN BY MRG	
		SCALE @ A3 1:500 & 1:1250	
DRAWING NO. 8673 / LBP			