



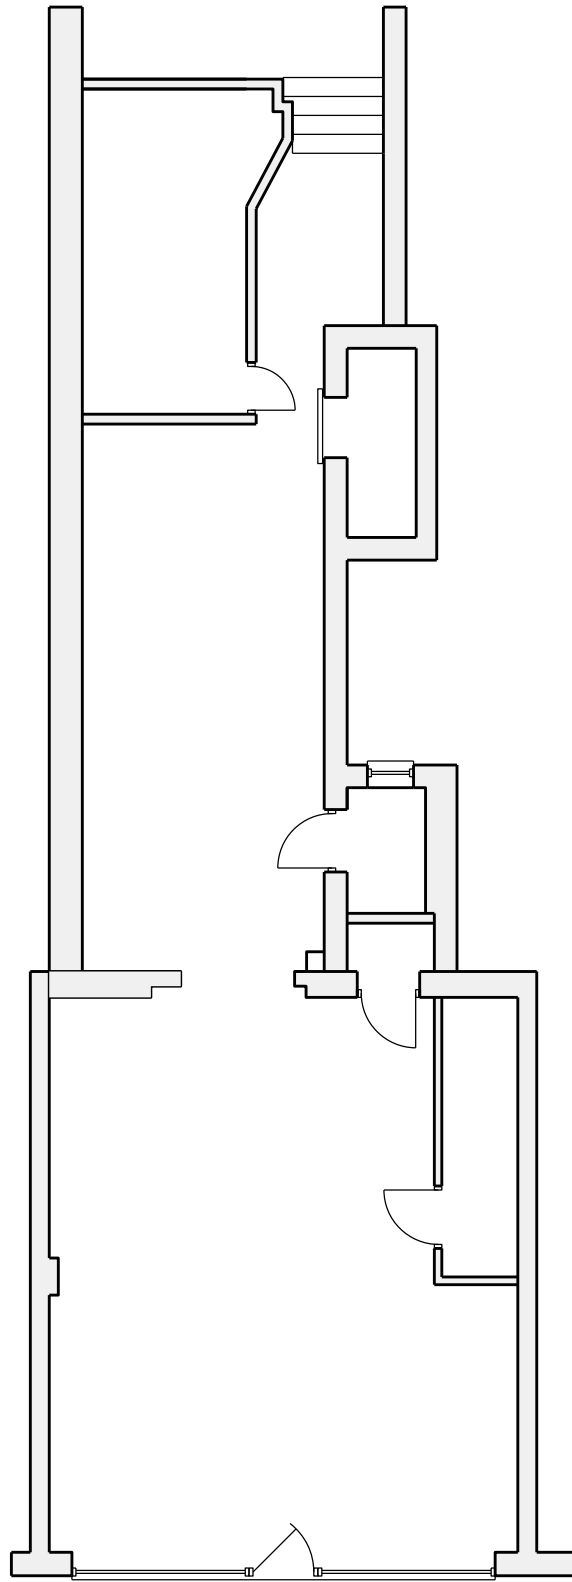


Existing Plan
Scale 1:100

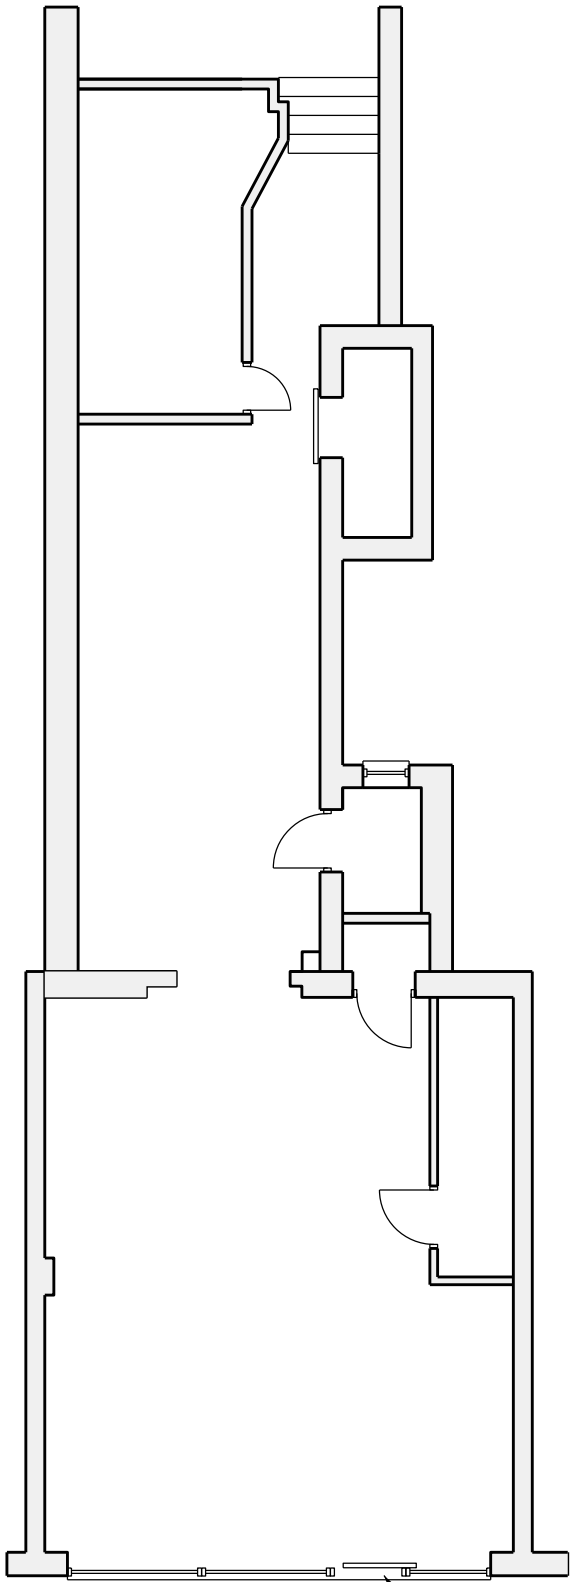

Proposed Plan
Scale 1:100

New window and door with roller shutter hidden behind signage.

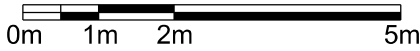

	Client Heathcote Post Office	Title Change to Shop Front and Signage also including New Roller Shutter Exsiting & Proposed Plans	Drawn By	Size A3	Date 02/03/25
	Title 57 Heathcote Drive, East Grinstead, West Sussex, RH19 1NB		Drawing Number JBD/RH19/1NB/052		Rev A