




1

EXISTING SITE LOCATION PLAN
SCALE 1:1250

0 10 20 30 40 50m

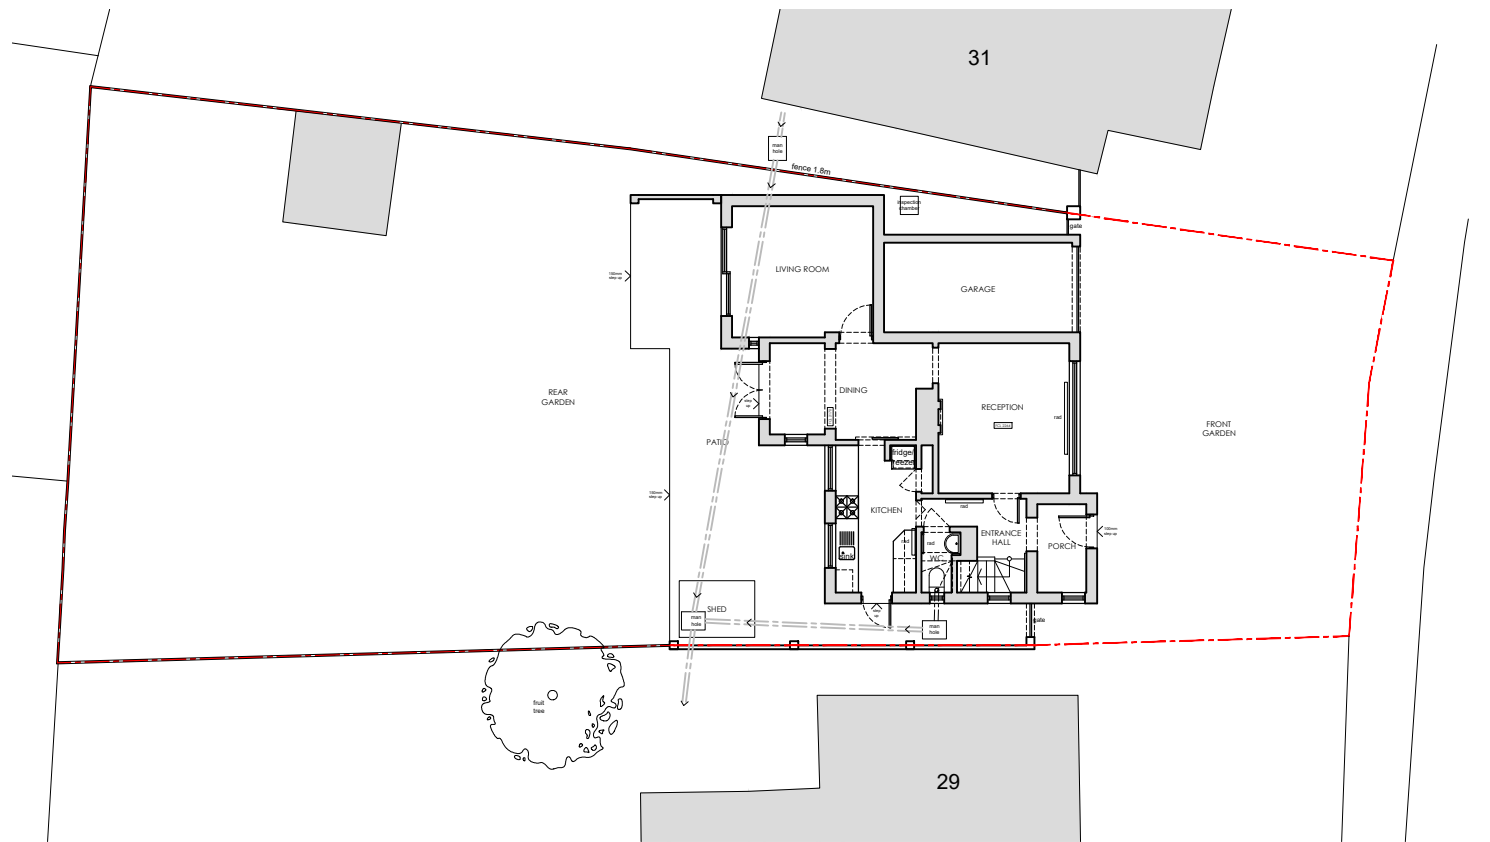

2

EXISTING SITE BLOCK PLAN
SCALE 1:500

0 10m 20m



EXISTING

REVISIONS

STATUS		PROJECT	
EXISTING		30 PICKERS GREEN, LINDFIELD	
		TITLE	
		EXISTING SITE LOCATION BLOCK PLAN	
SCALE	DATE	DRAWING NUMBER	REV
1:1250/ 500	21.05.2026	001	*

VICTORIA MUSTARD ARCHITECT

135 Crawley Down Road, Felbridge, East Grinstead RH19 2PS
Mob 07779 245 093 vicki@victoriarmustardarchitects.com