



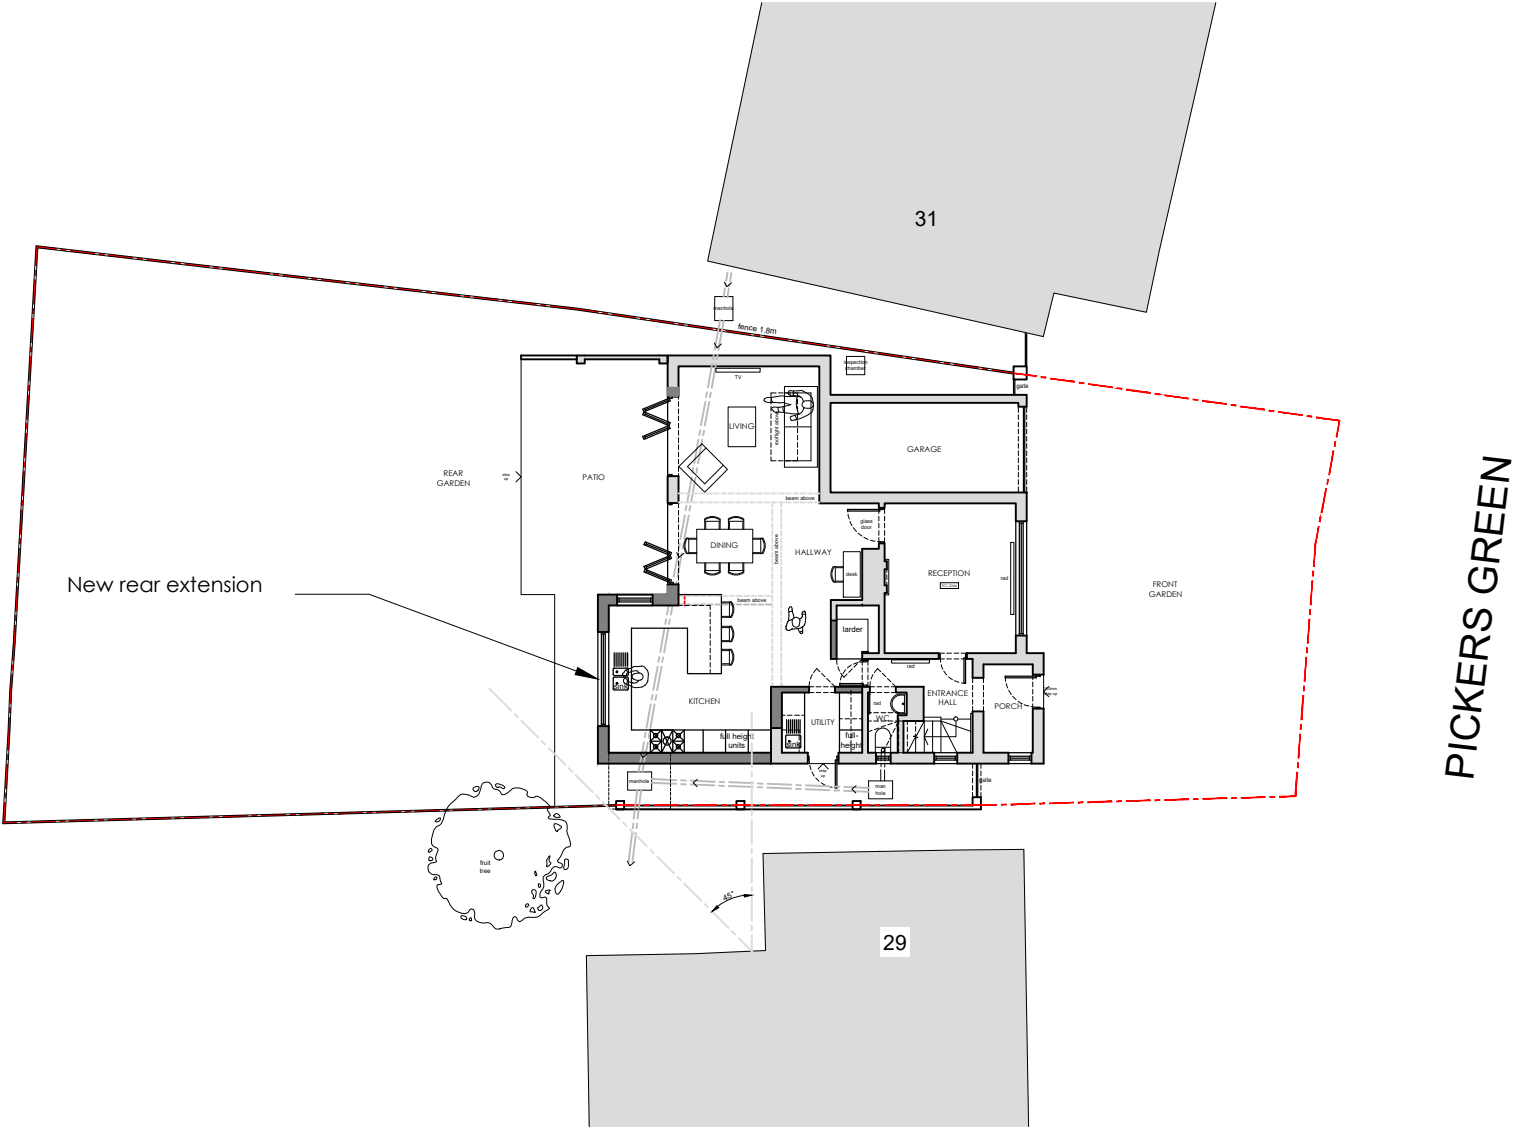

1 PROPOSED SITE BLOCK PLAN
SCALE 1:200

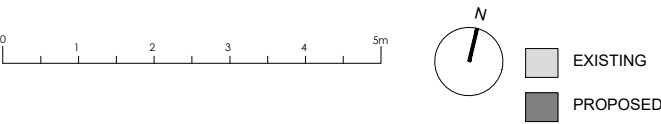

REVISIONS

STATUS		PROJECT	
PROPOSED		30 PICKERS GREEN, LINDFIELD	
		TITLE	
		PROPOSED SITE BLOCK PLAN	
SCALE	DATE	DRAWING NUMBER	REV
1:100	2026.09.14	300	*

VICTORIA MUSTARD ARCHITECT
135 Crawley Down Road, Felbridge, East Grinstead RH19 2PS
Mob 07779 245 093 vicki@victoriarmustardarchitects.com