

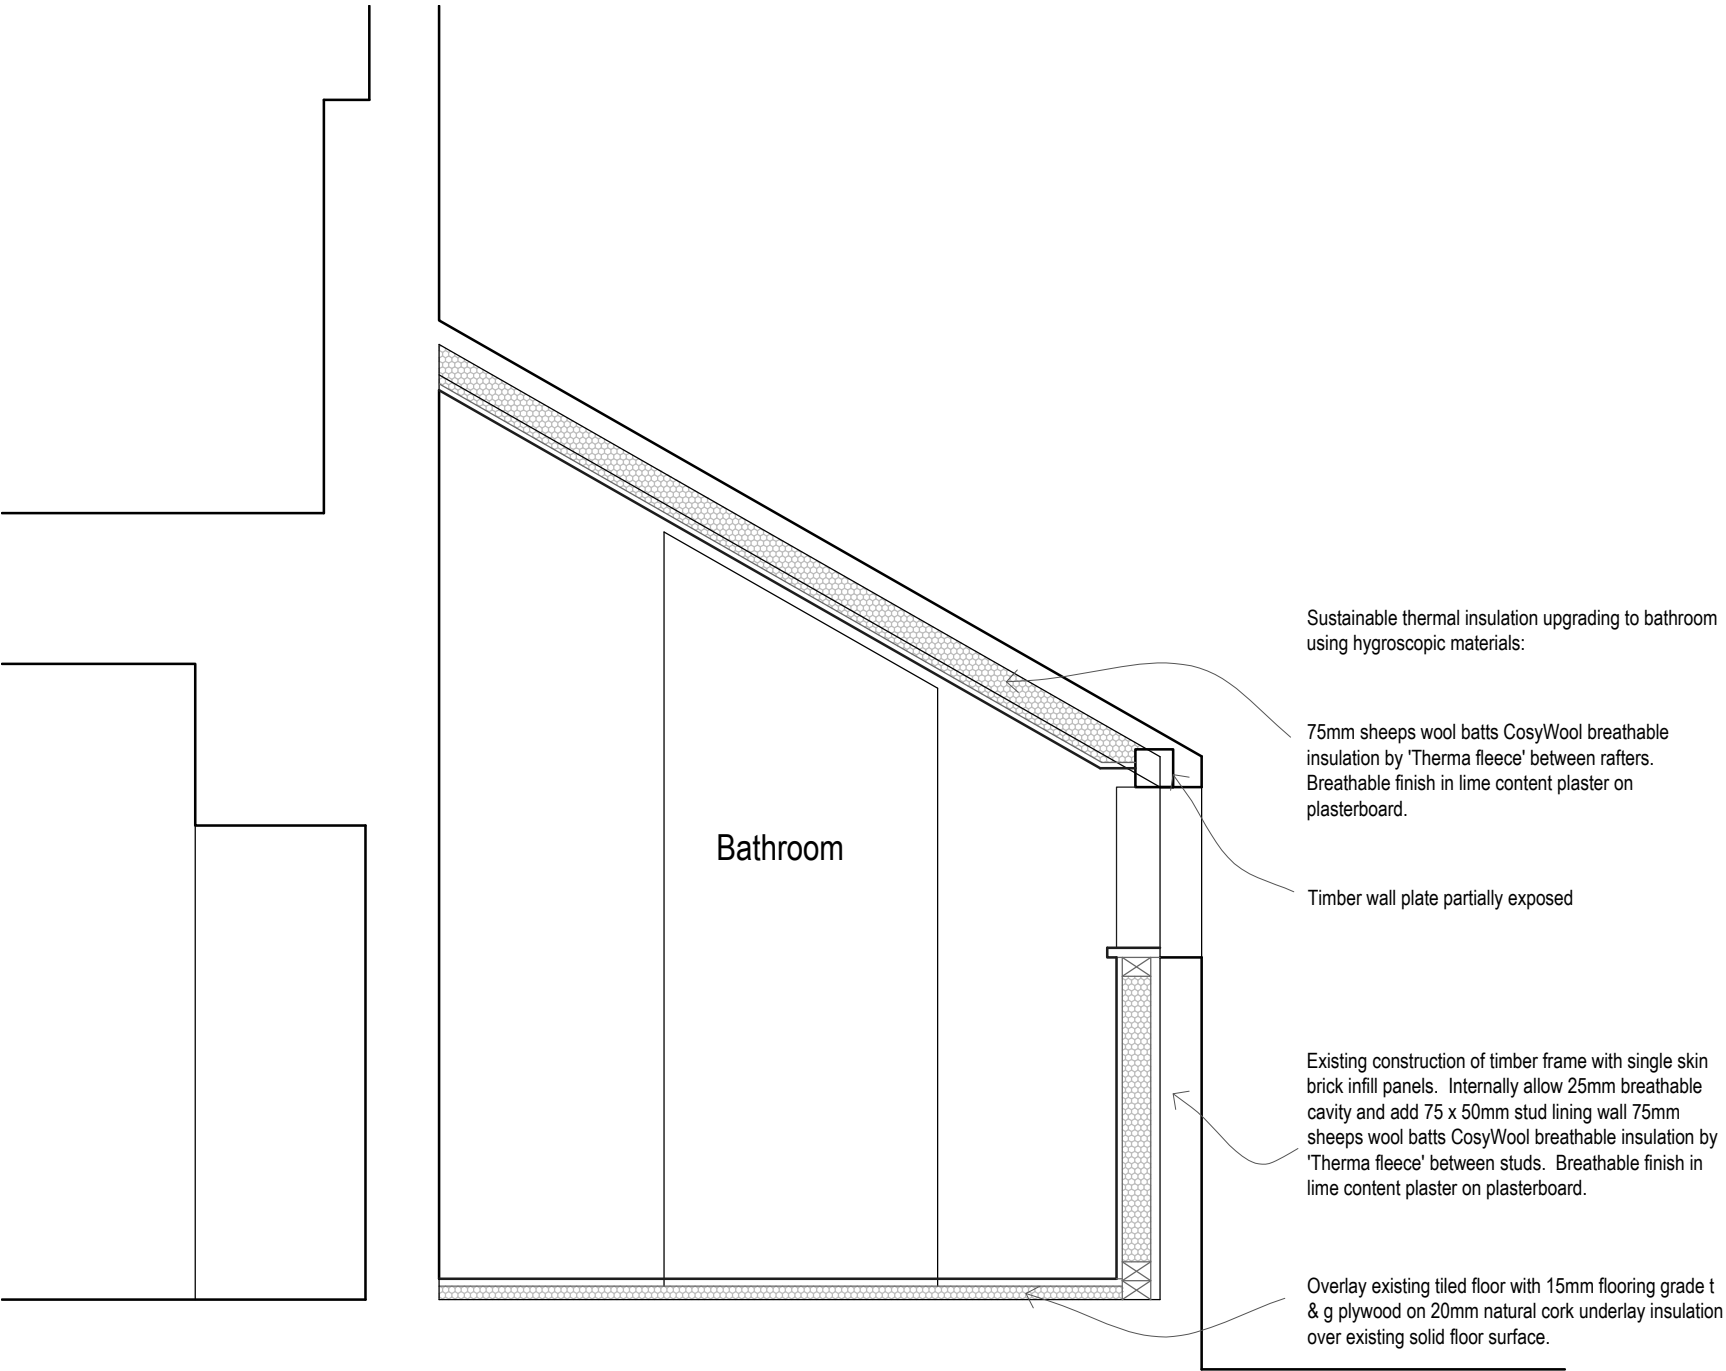


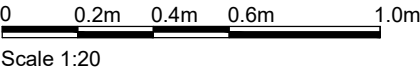

Section A-A @ 1:50

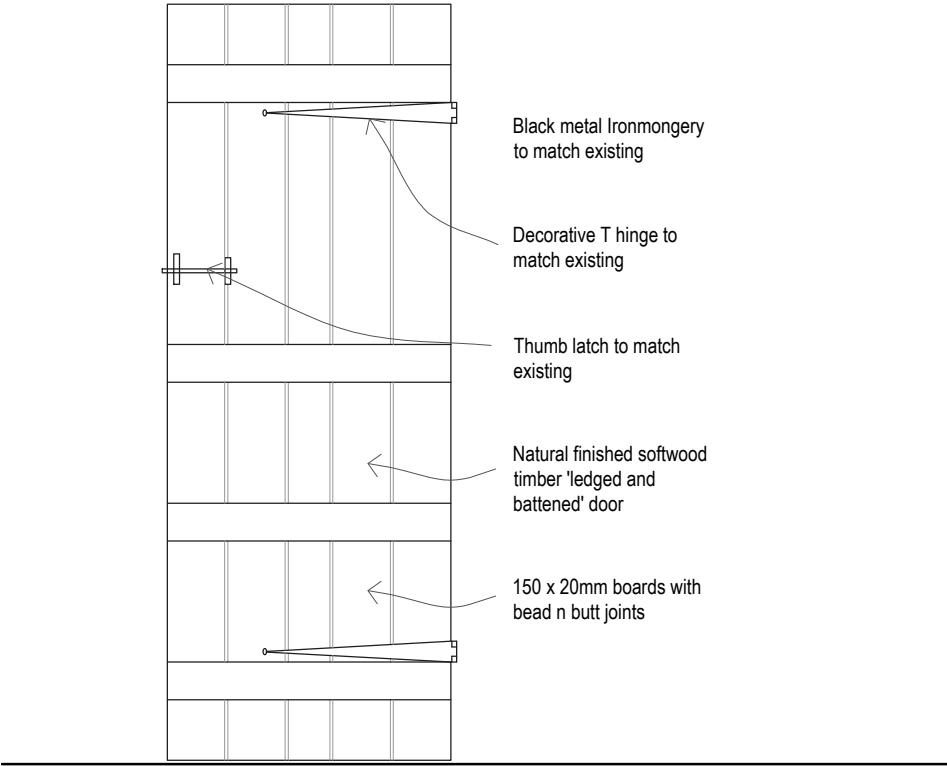

Rev	Description	Date
Job Reference		Client
Alterations 'Gurrs Croft' Ockley Lane Hassocks		Mr Kottler
Drawing Title		Drawing No Rev
Details		ADC 1702 / 05
Date	Scale	Dwg Size
23.09.26	1:20	A3
Plot Style	Drawn	Checked
ADCGreyscale	ZD	AD

All dimensions to be checked on site and do not scale from this drawing. This drawing should be approved by Local Authority Building Control or other appropriate checking authority prior to commencement of work. This drawing should not be reproduced without the prior consent of the author

ADC Alistair Dodd
Consulting

Architectural Services

Citibase Brighton . 95 Ditchling Road
Brighton . East Sussex . BN1 4ST
Tel: 01273 558330
Email: info@adcbrighton.co.uk
www.adcbrighton.com