


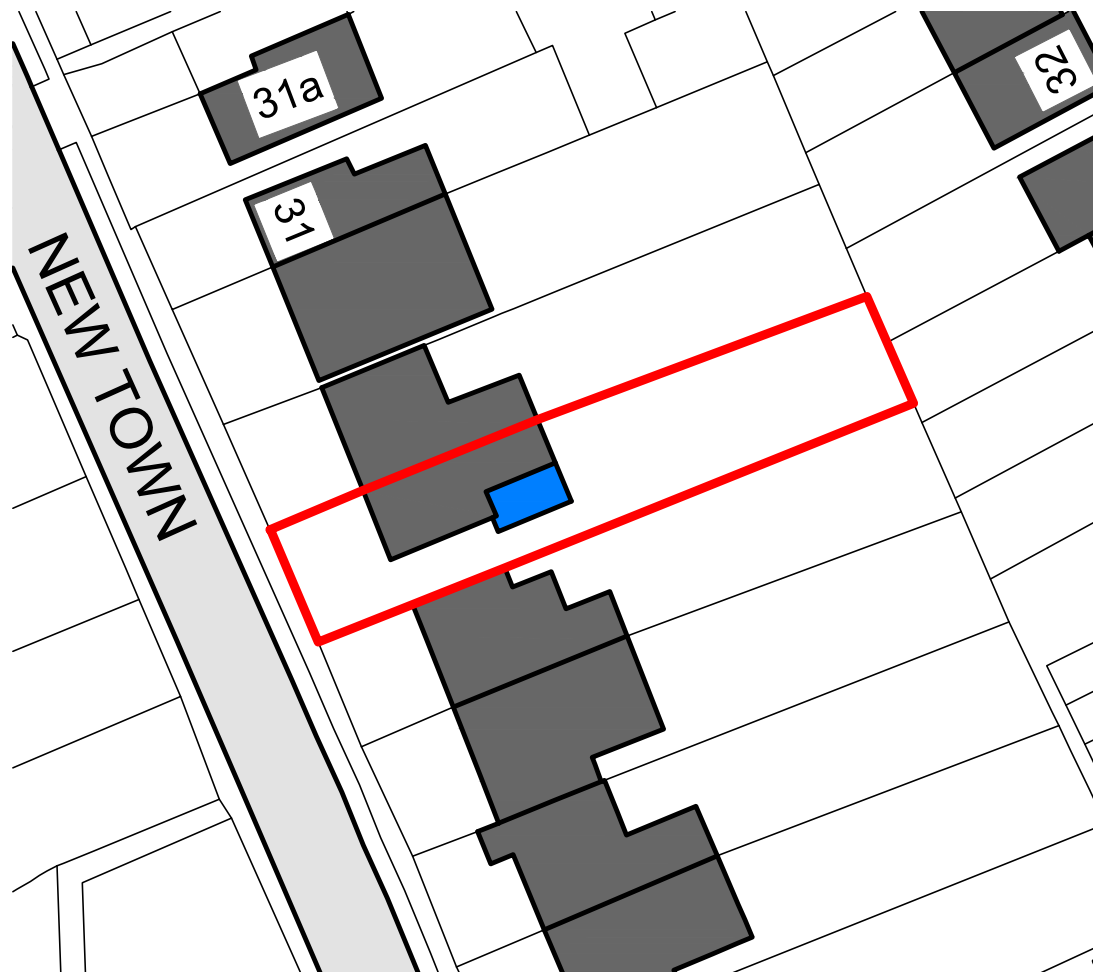

BLOCK PLAN 1:500@A4



LOCATION PLAN 1:1250@A4



	 ELLISDON ARCHITECTURAL ASSOCIATES			CLIENT BOSS
				PROJECT 25 NEWTOWN COPTHORNE RH10 3LY
	REV. 688	DWG. NO. 03	REV. 0	
	DRG TITLE LOCATION & BLOCK PLANS			
	DESIGN EAA			
DATE JAN.26		SCALE As Shown @ A4		