




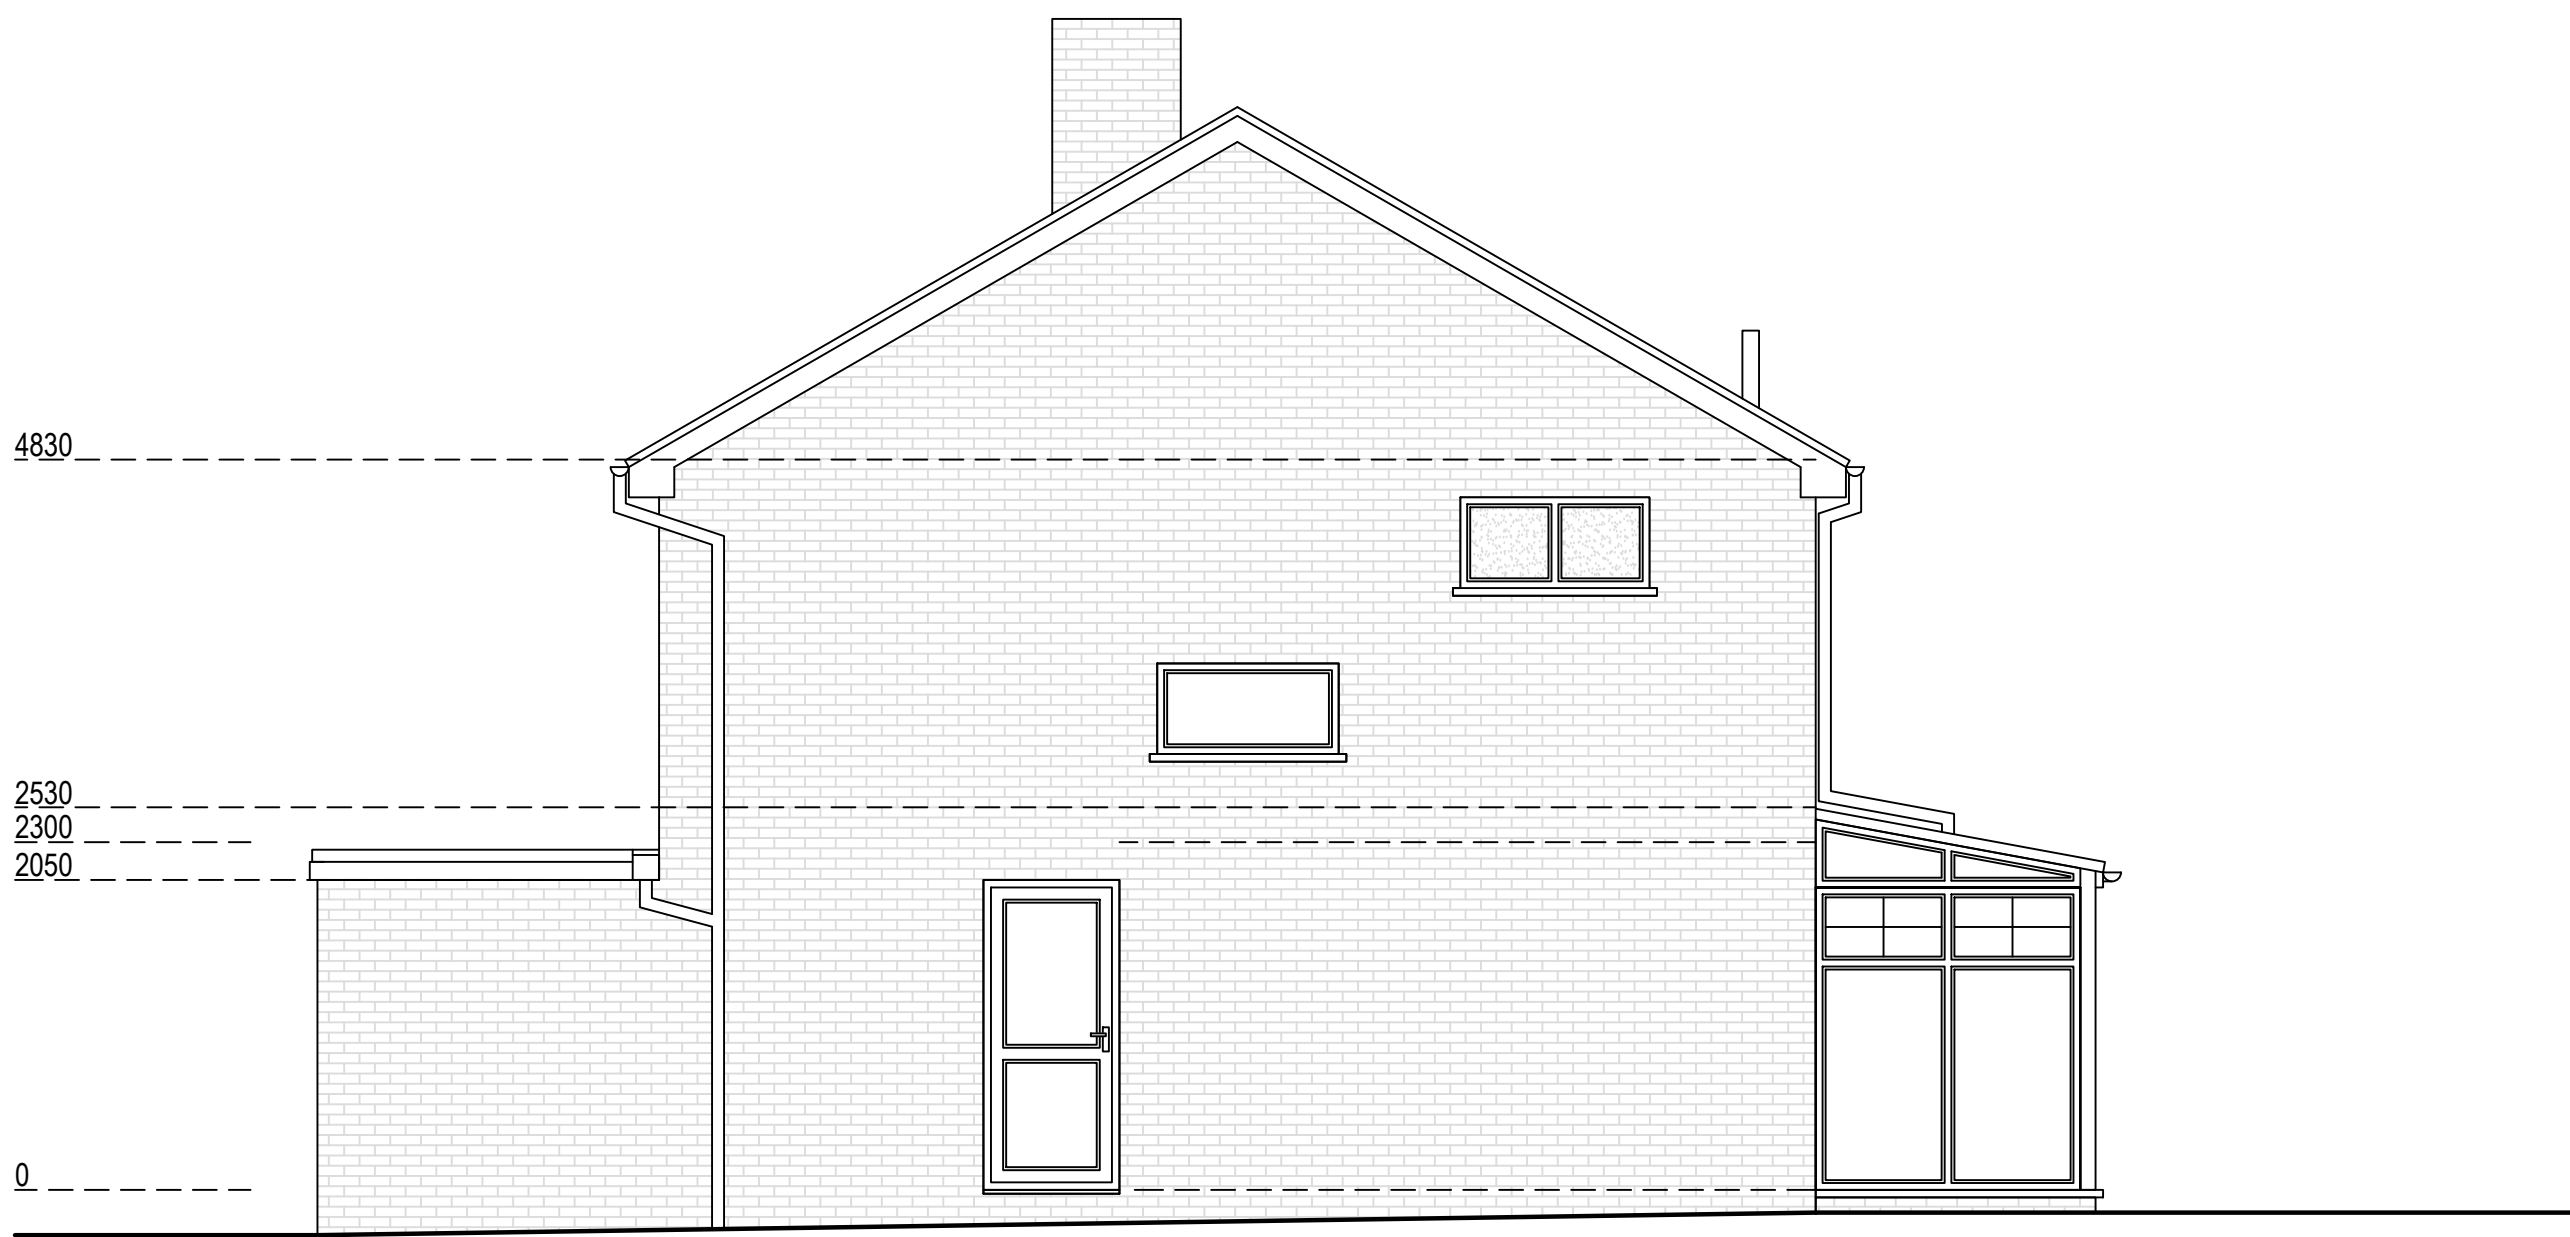


Existing North Elevation

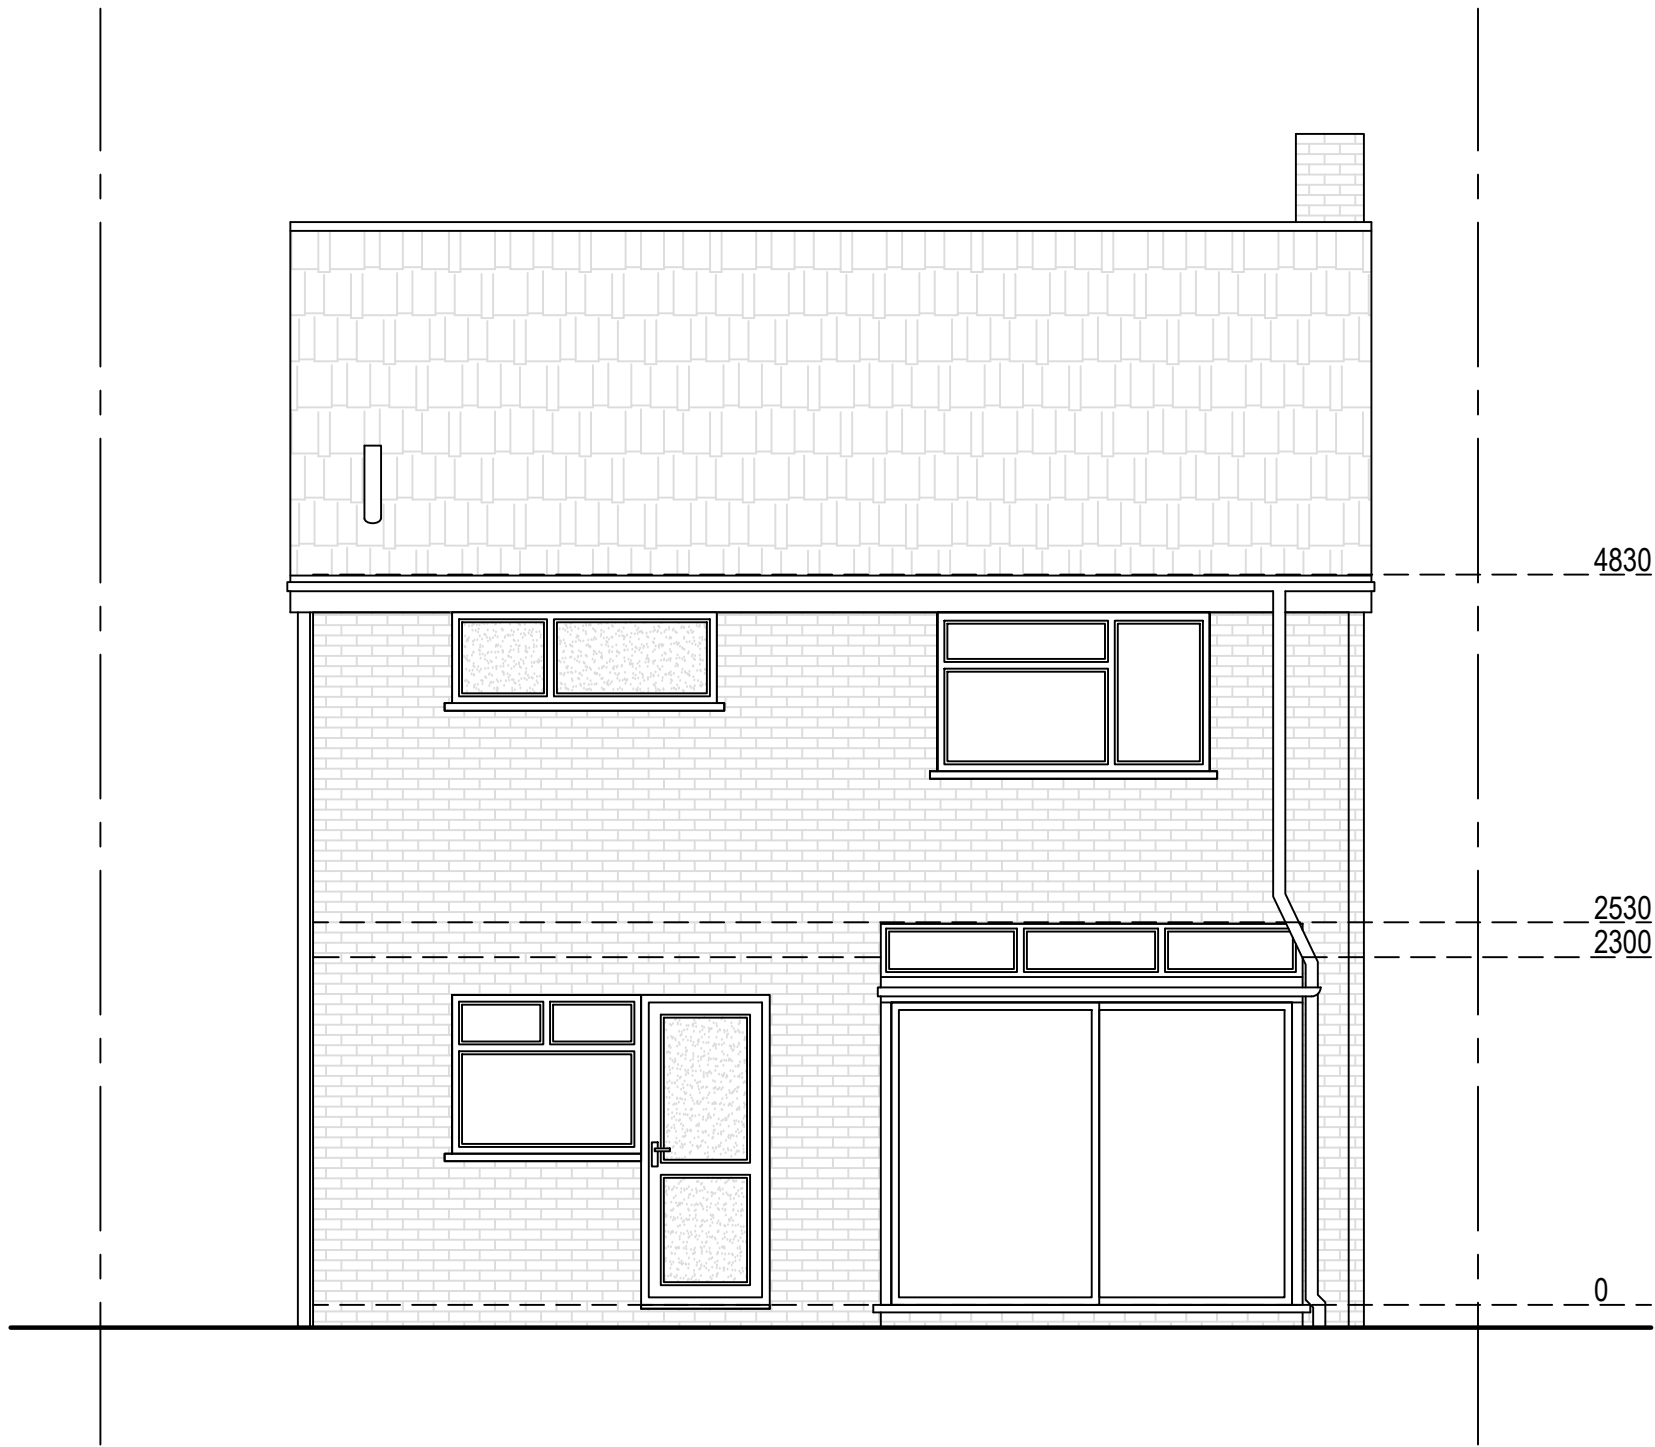

Existing West Elevation

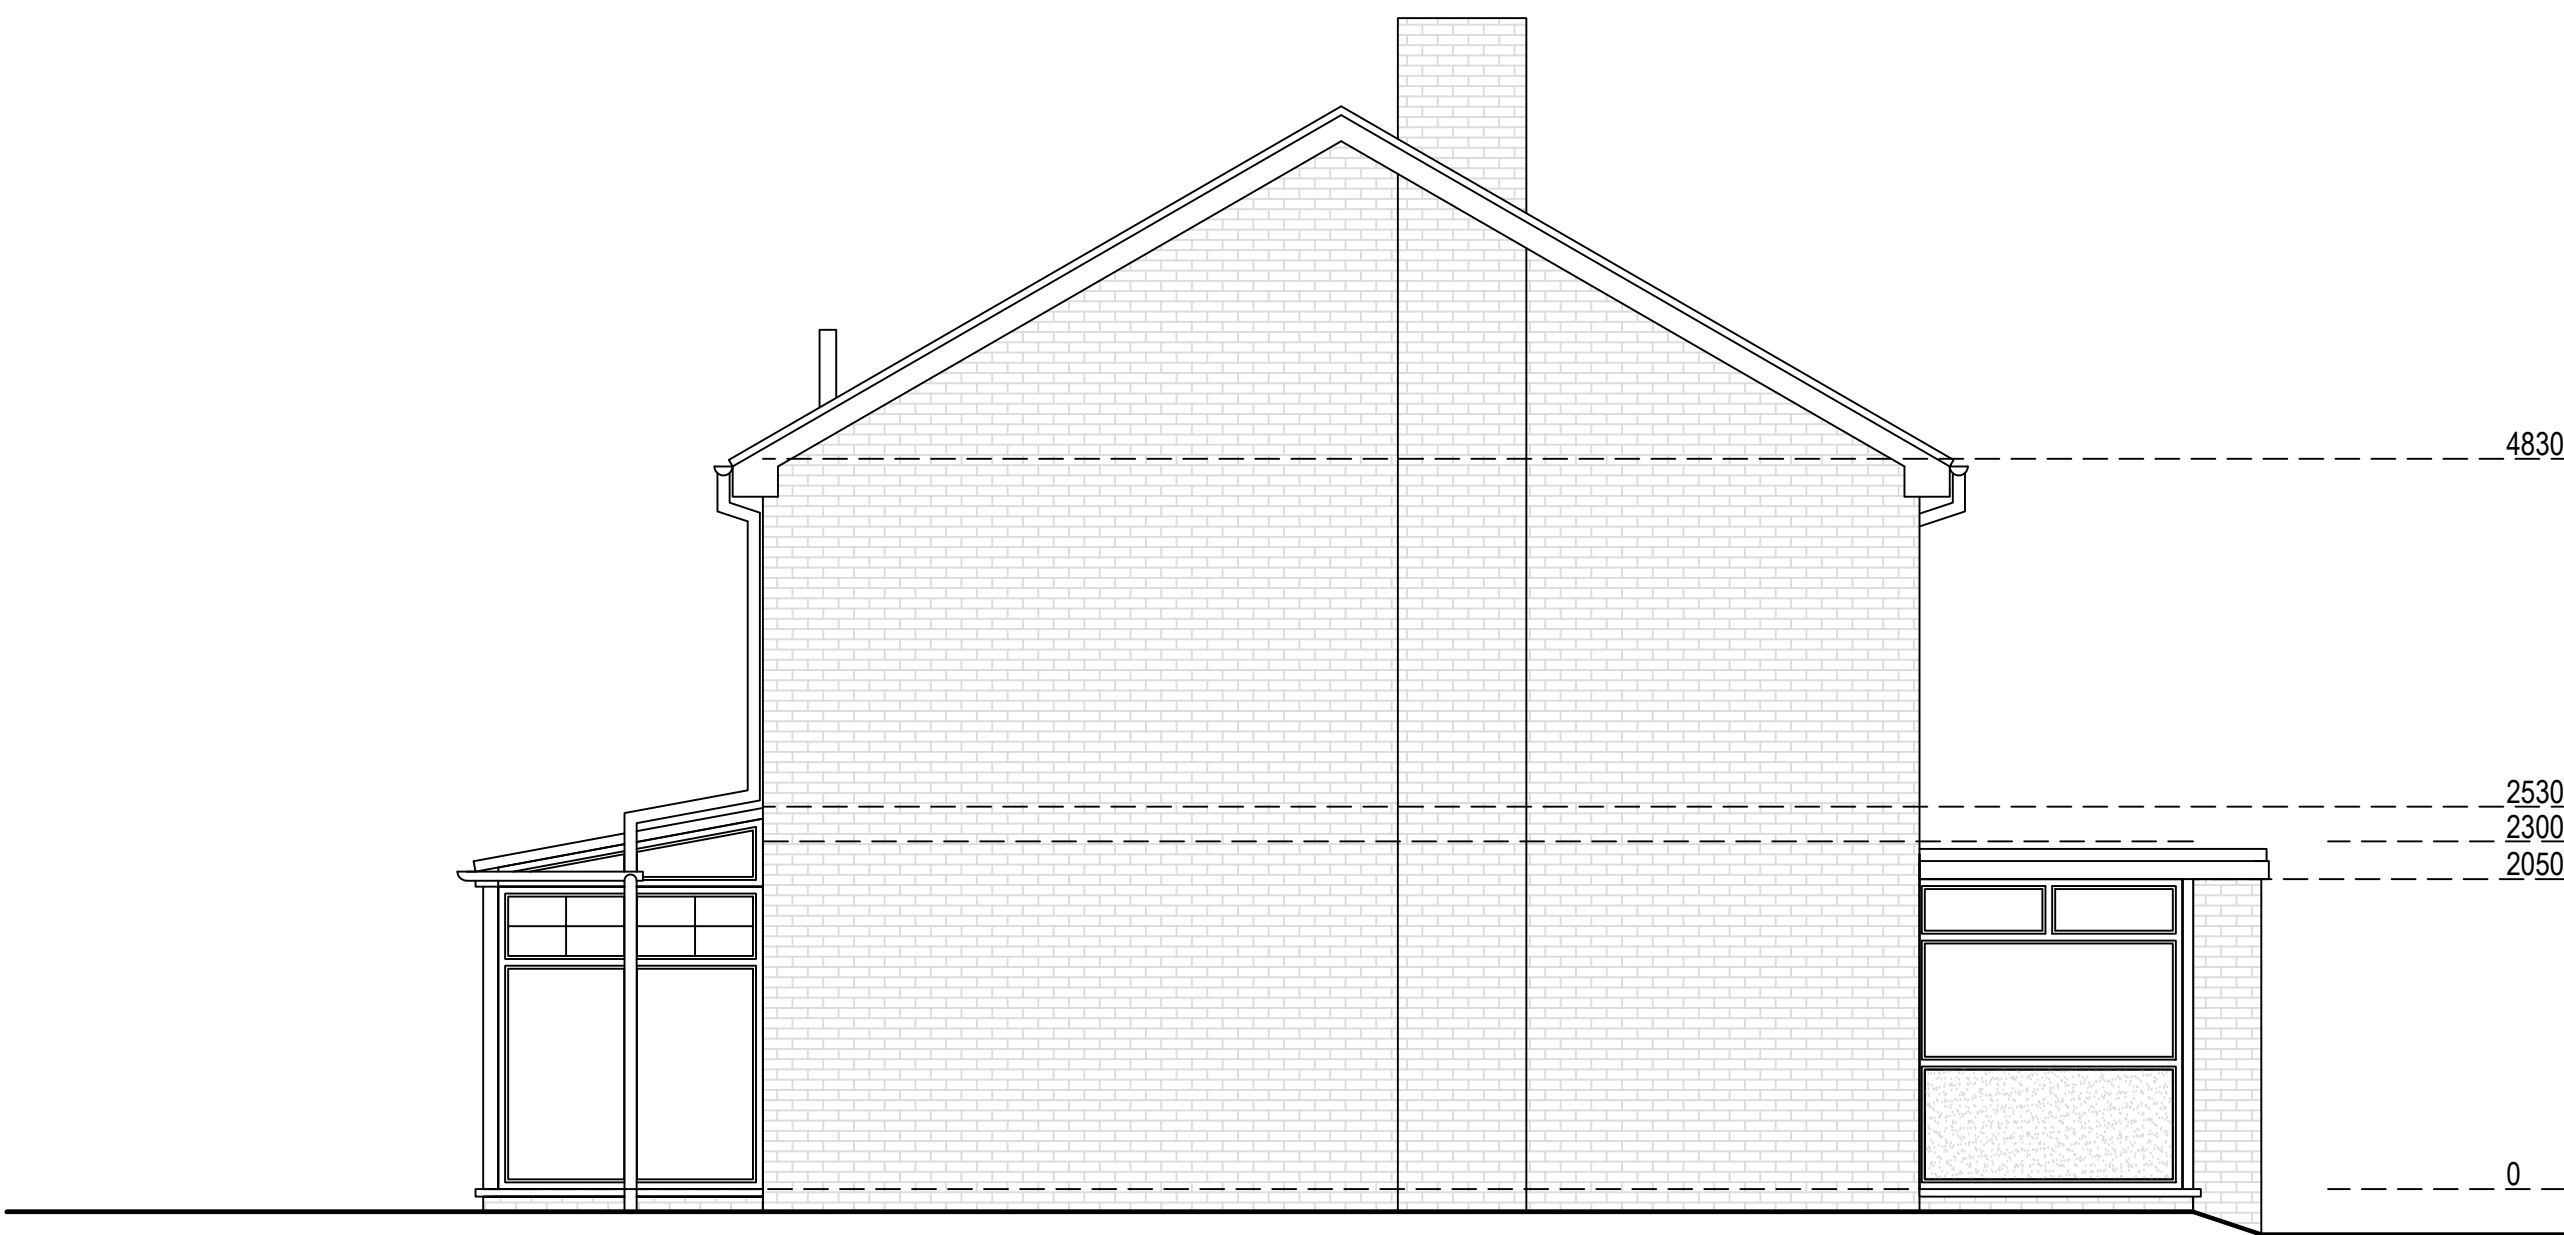

Existing South Elevation

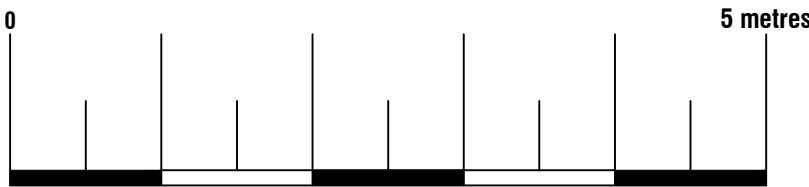

Existing Materials:
Walls: Brick
Pitched roof: Interlocking concrete tile
Windows: White double glazed



ArkiPlan Architectural Ltd • Enquiries@ArkiPlan.co.uk
Lytchett House, 13 Freeland Park, Wareham Road, Poole, Dorset, BH16 6FA

Site	52 Priory Way, Haywards Heath RH16 3LT	Date	28.11.2025		
		Sheet	25-2763	D04	REV 02
		Job	New Extension		
		Scale	1:50 @A1, 1:100 @A3		
Title Number	-	Title	As Shown		