

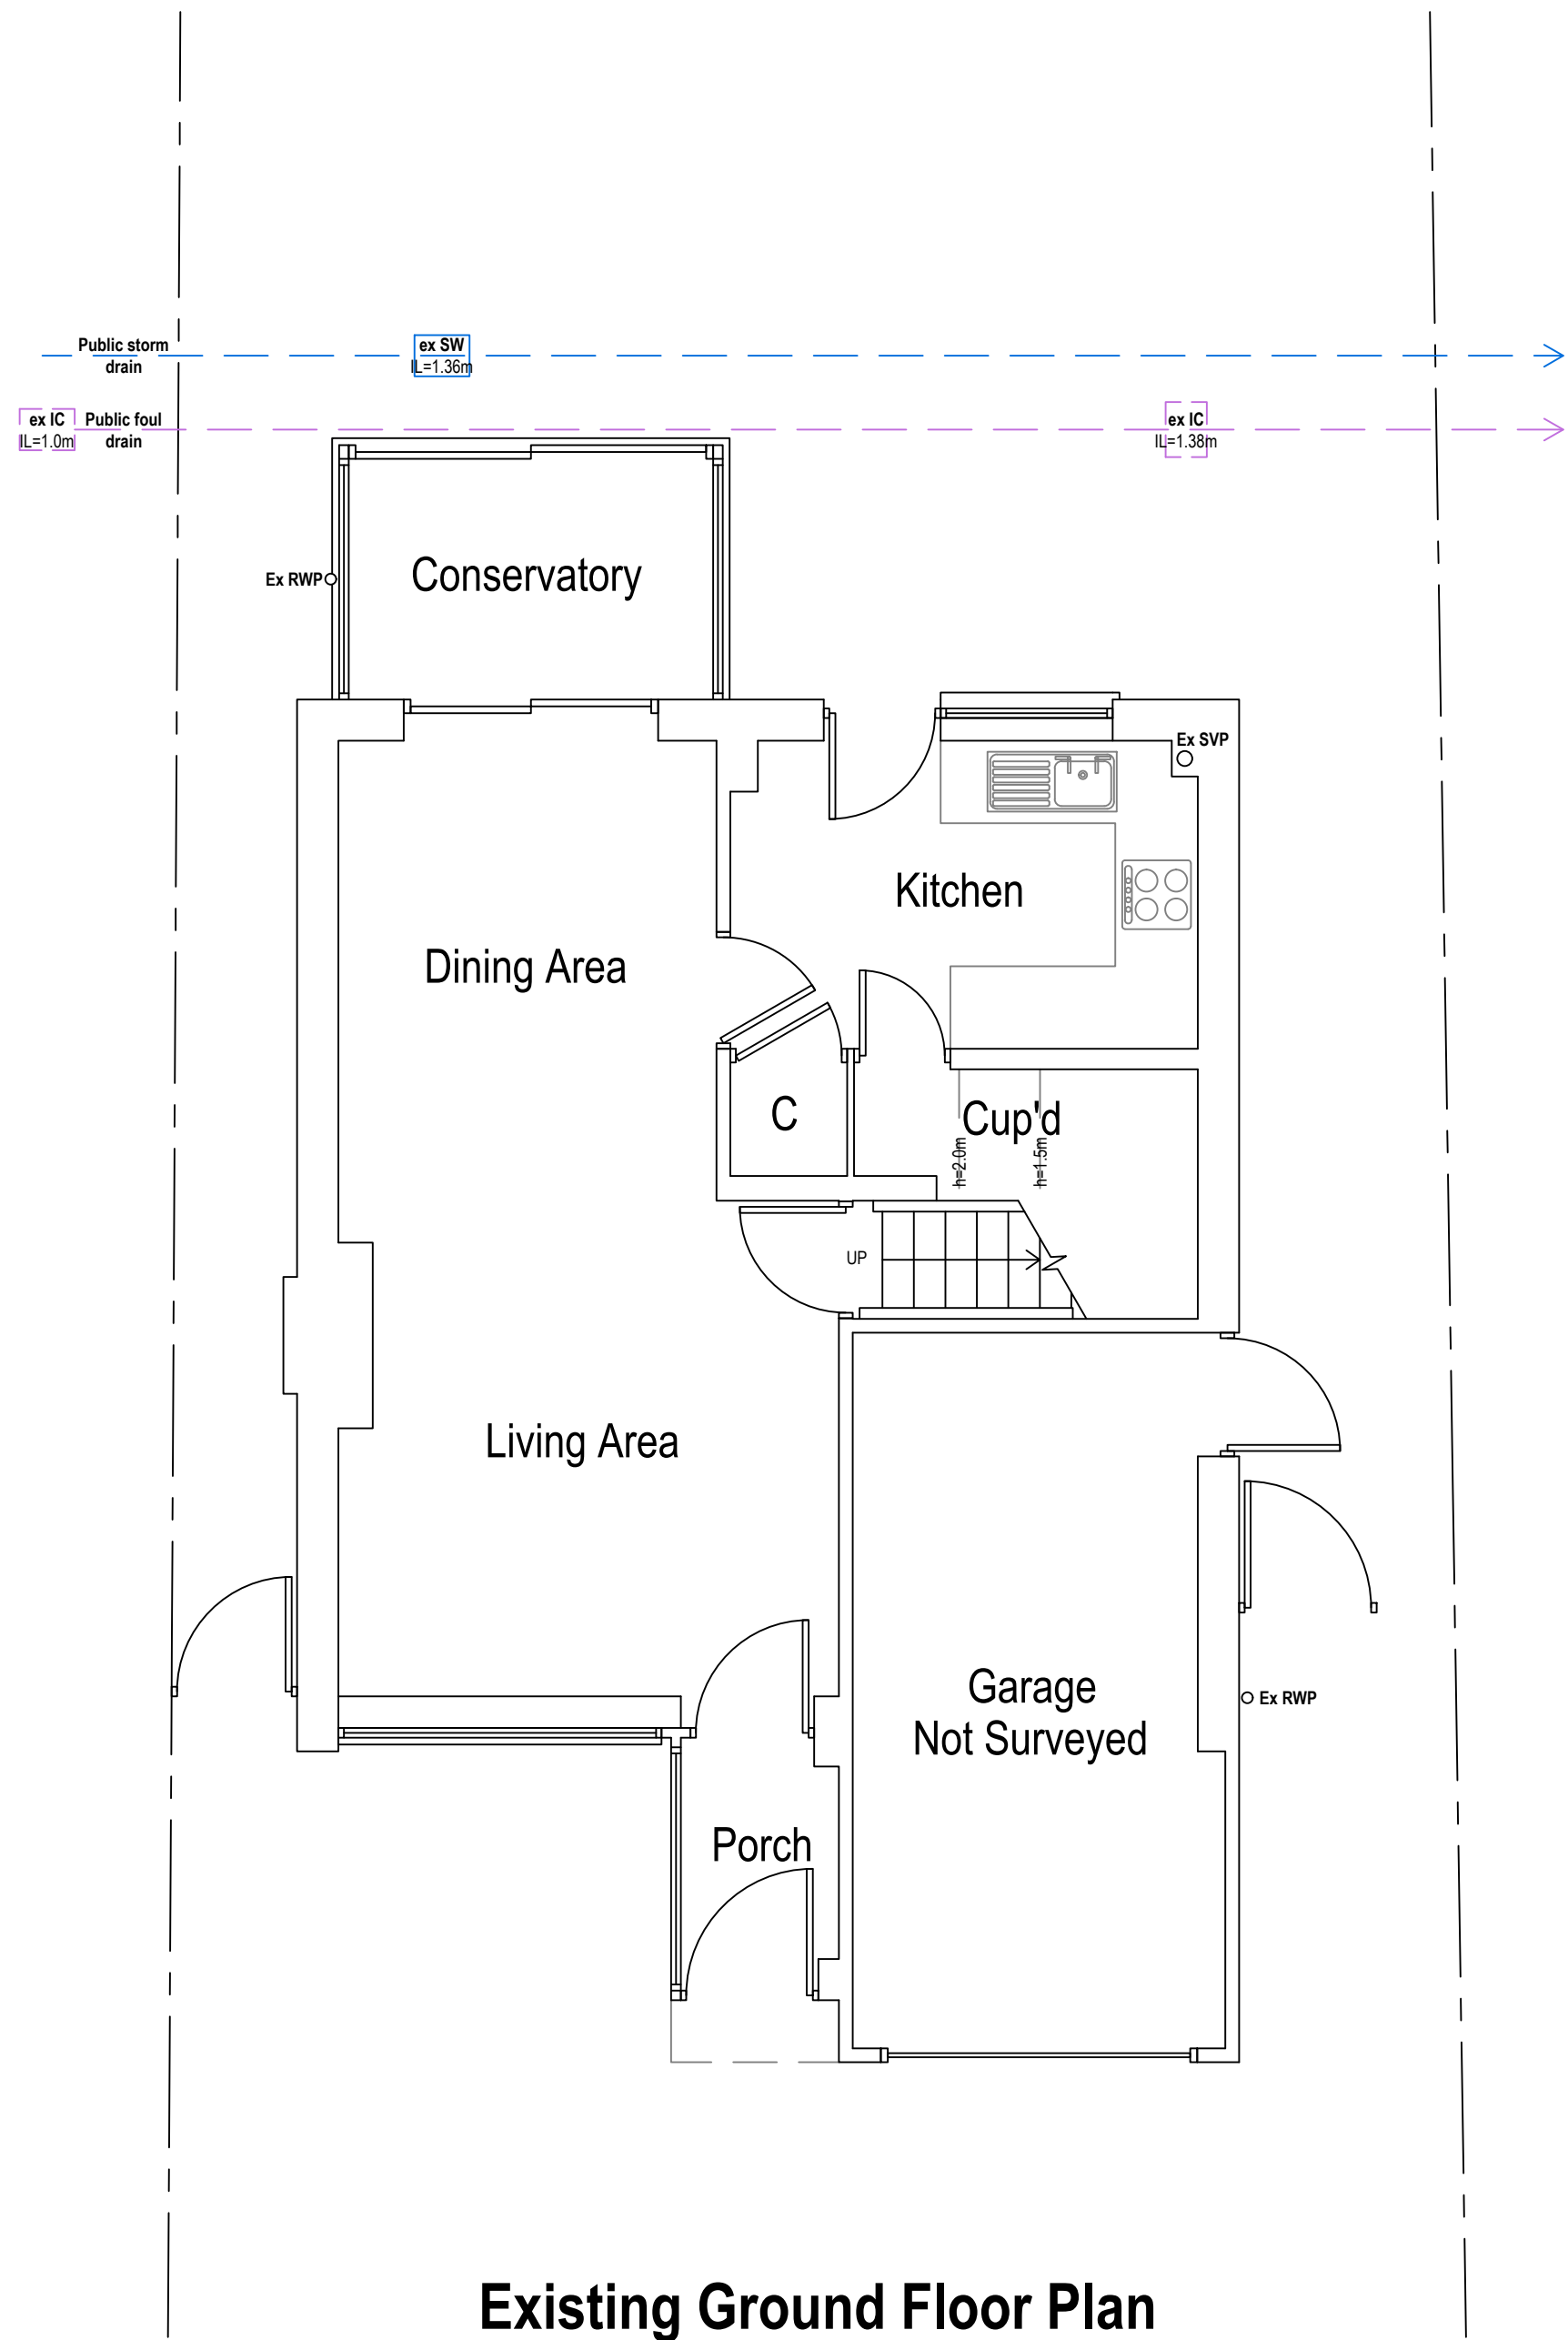


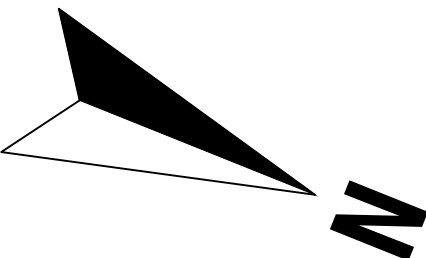


Existing Ground Floor Plan

Area ca. 58.40 m²

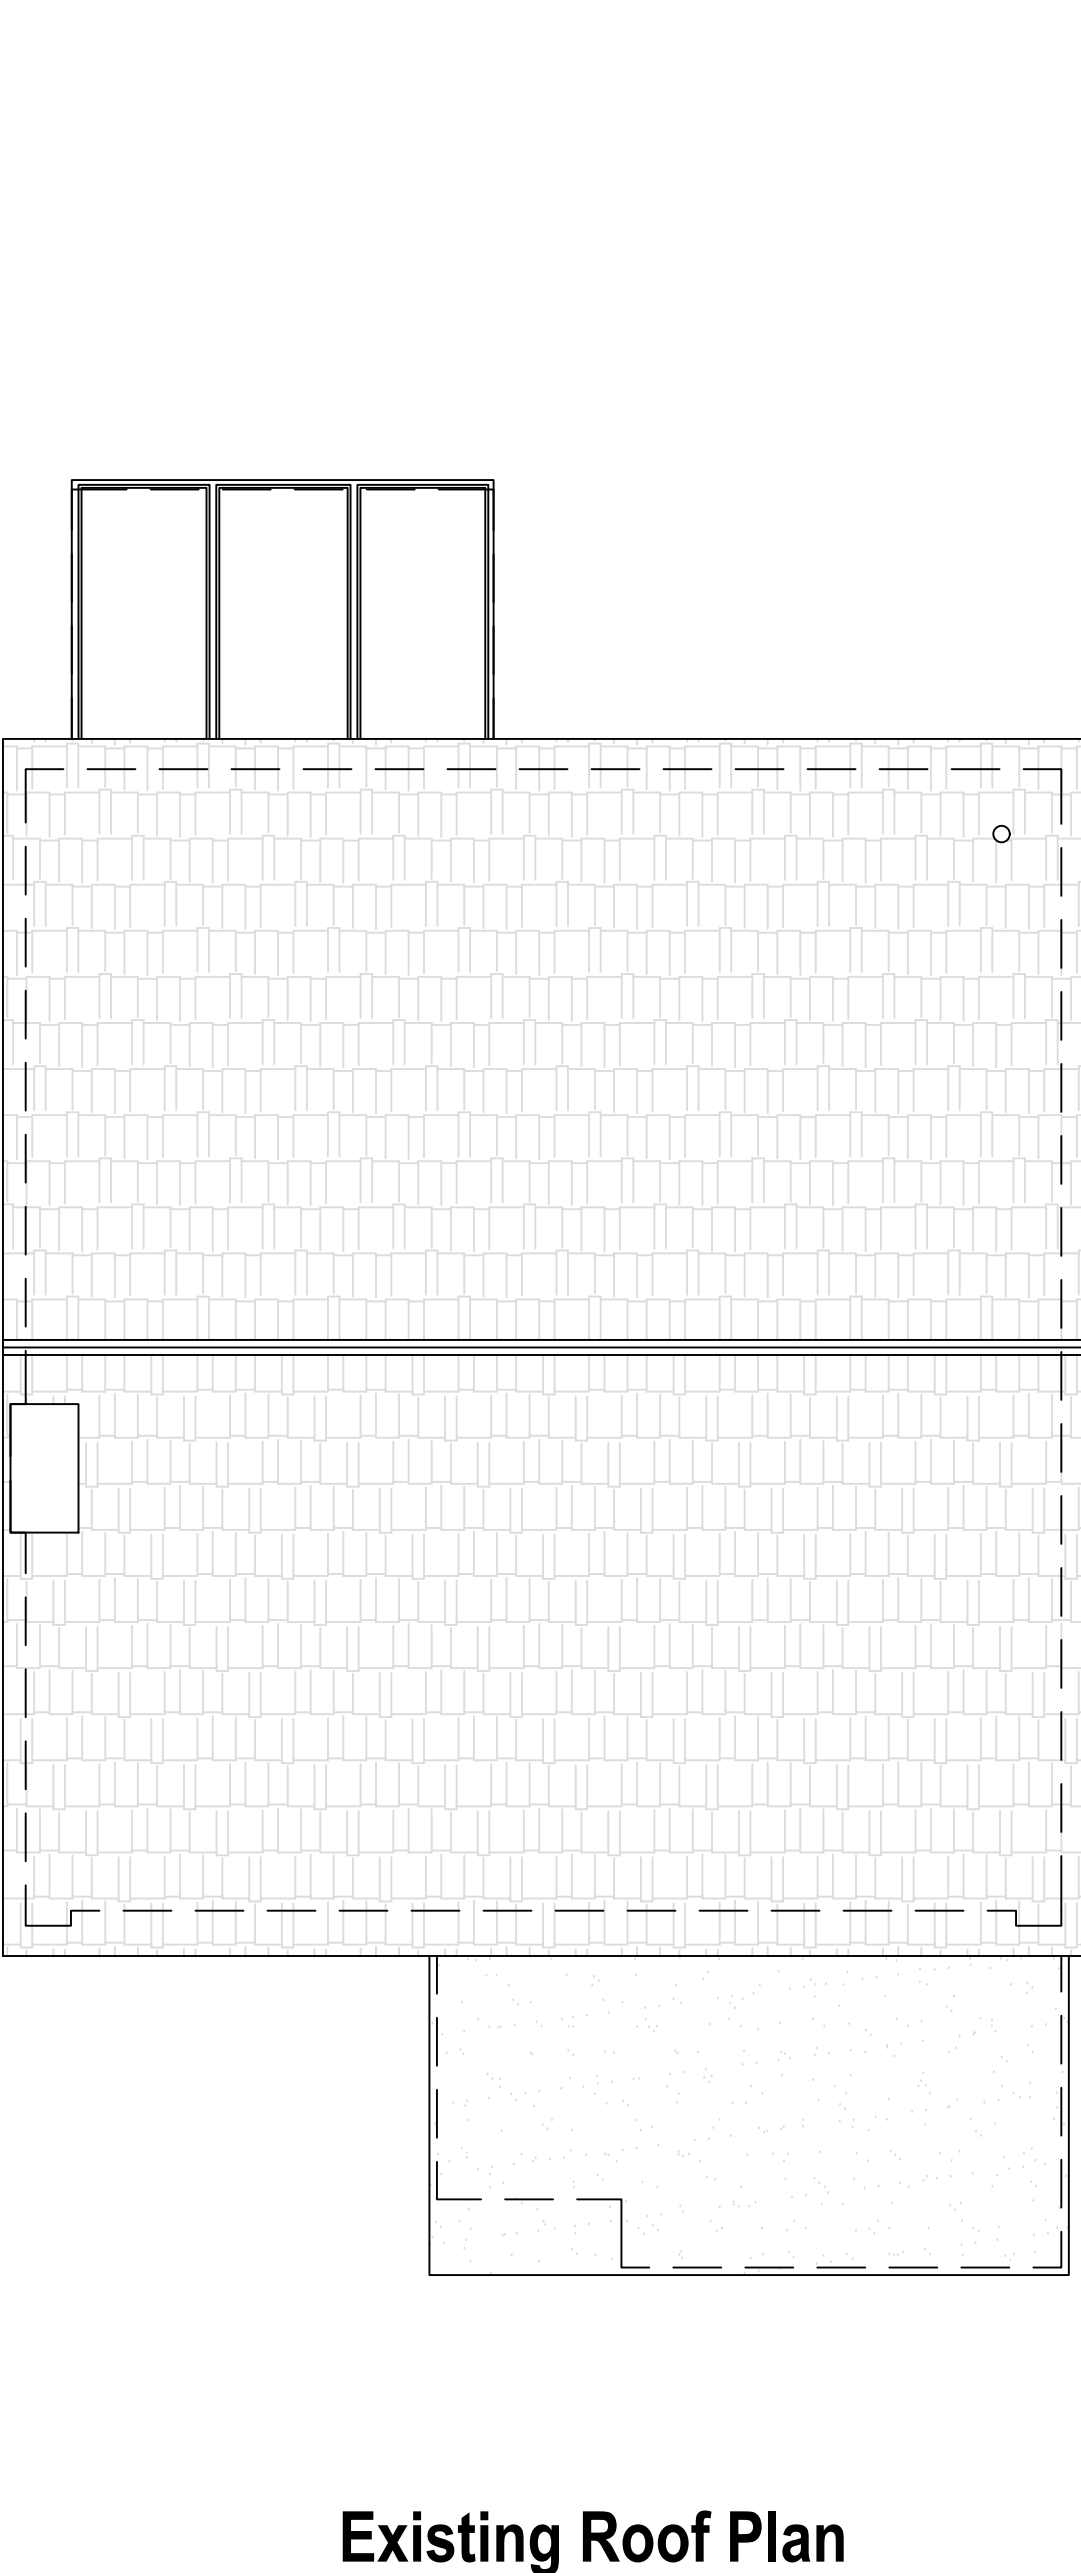

Existing Roof Plan

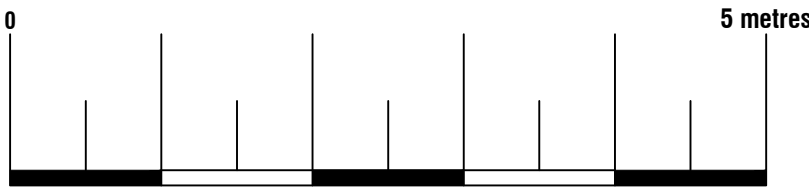

Arkiplan ArkiPlan Architectural Ltd • Enquiries@ArkiPlan.co.uk Lytchett House, 13 Freeland Park, Wareham Road, Poole, Dorset, BH16 6FA				
Site	52 Priory Way, Haywards Heath RH16 3LT	Date	28.11.2025	
		Sheet	25-2763	D02 REV 02
		Job	New Extension	
		Scale	1:50 @A1, 1:100 @A3	
Title Number	-	Title	As Shown	