




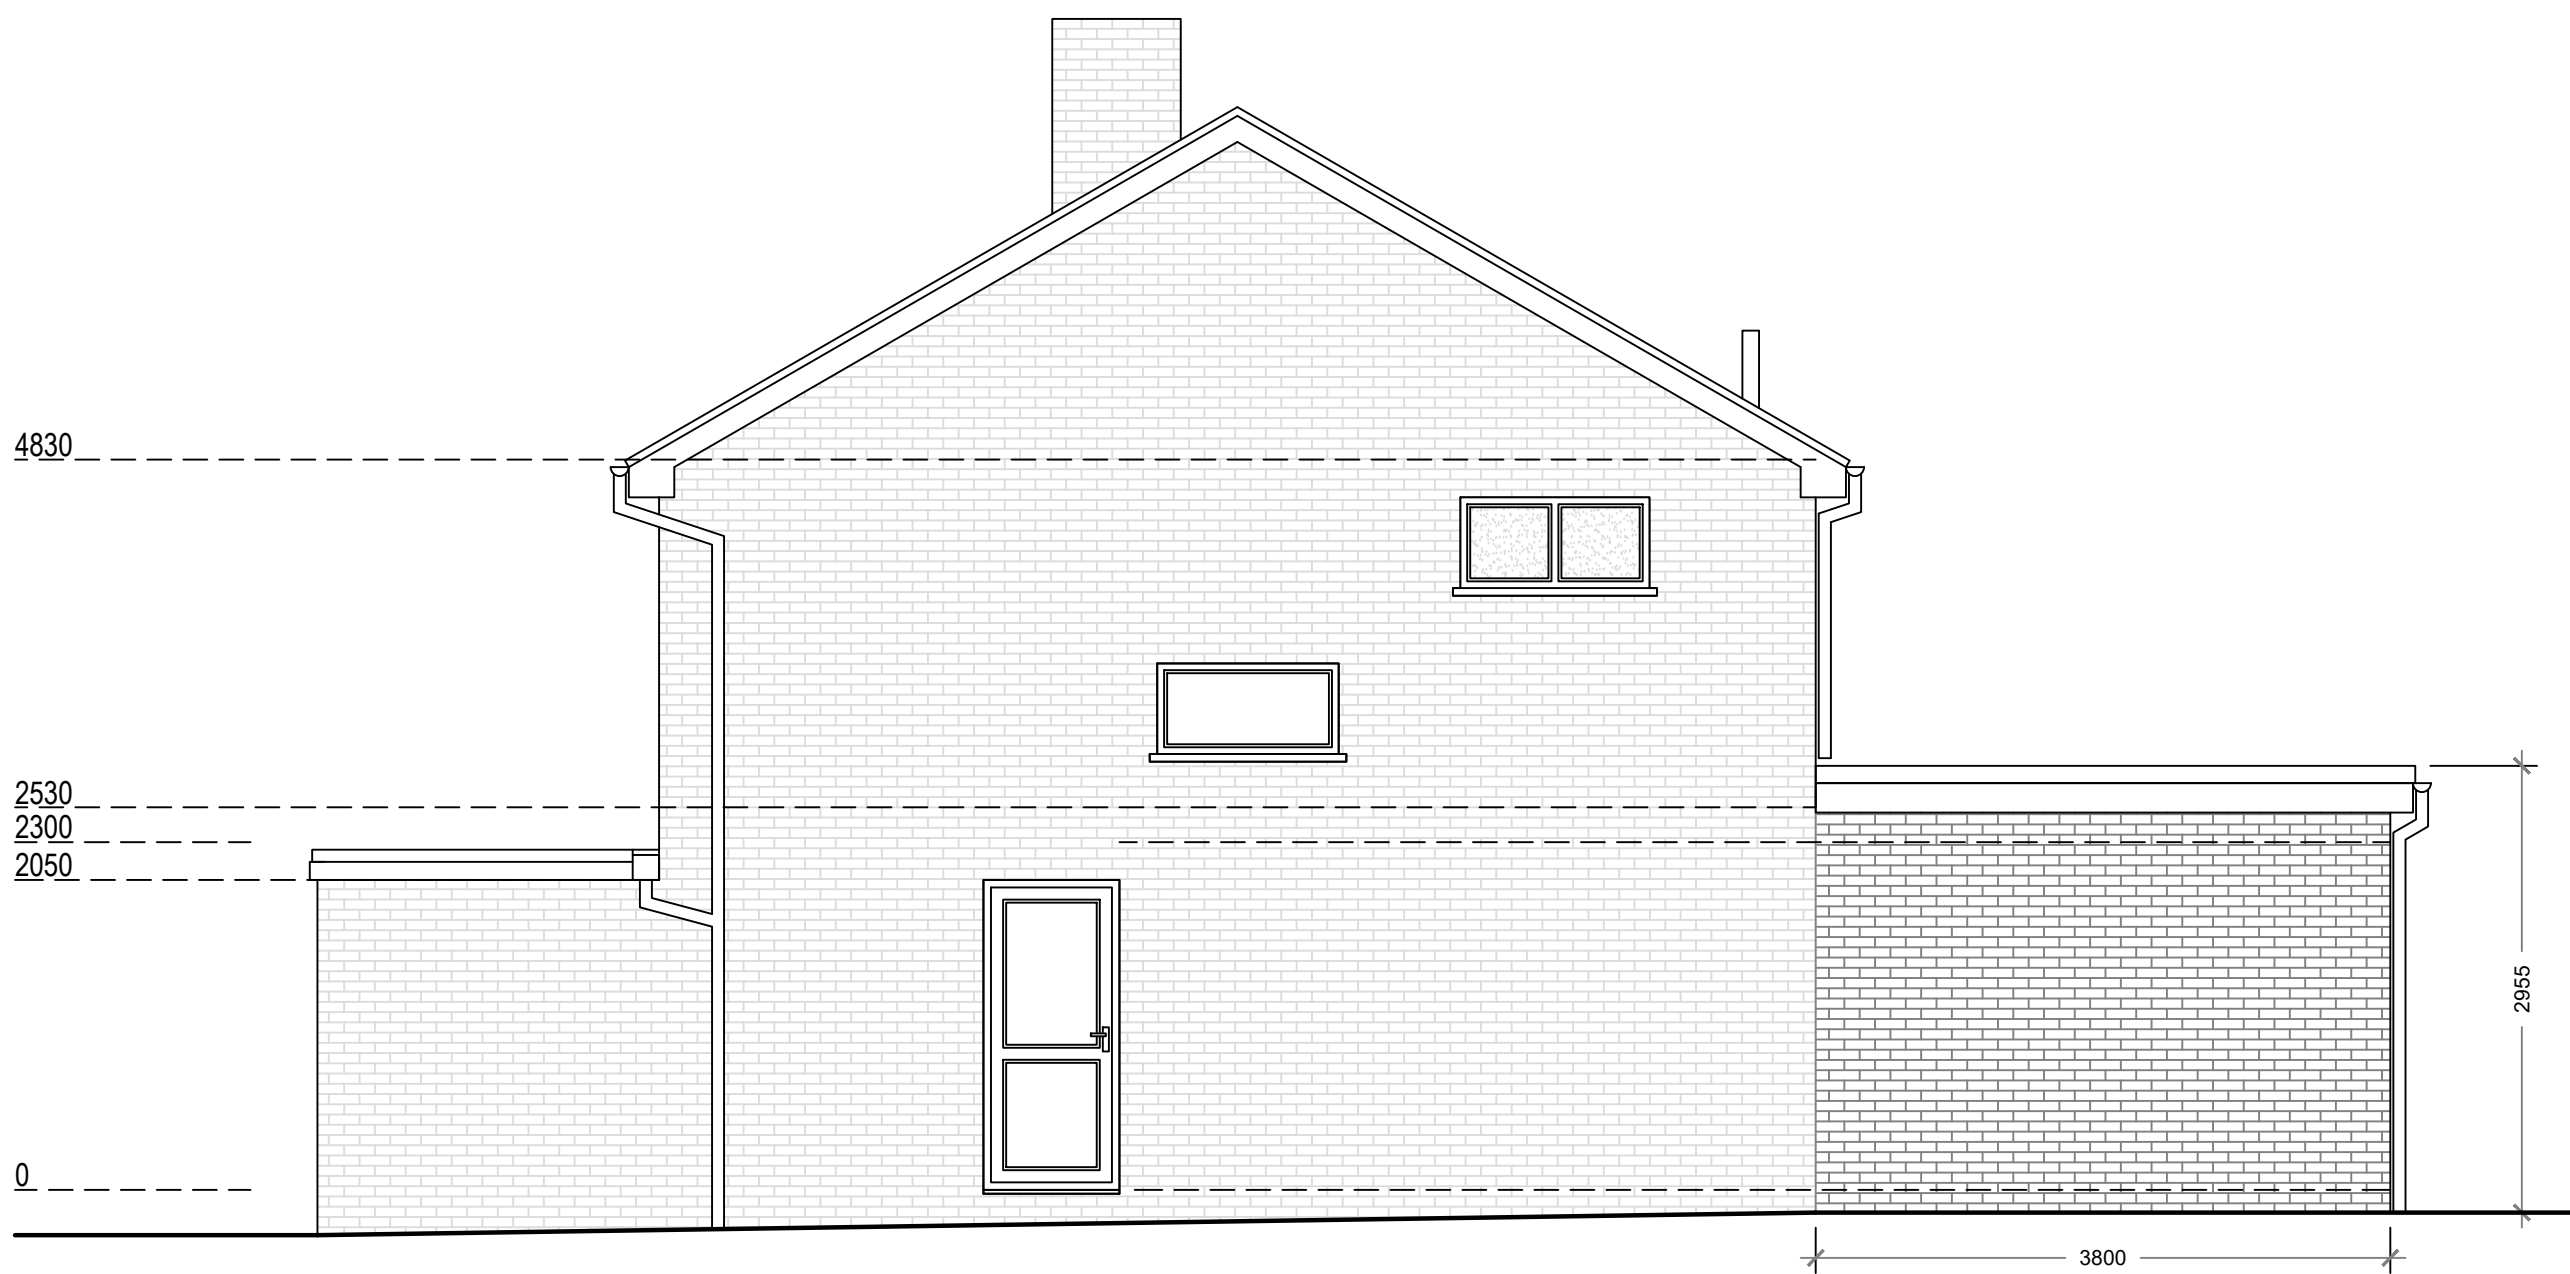


Proposed North Elevation

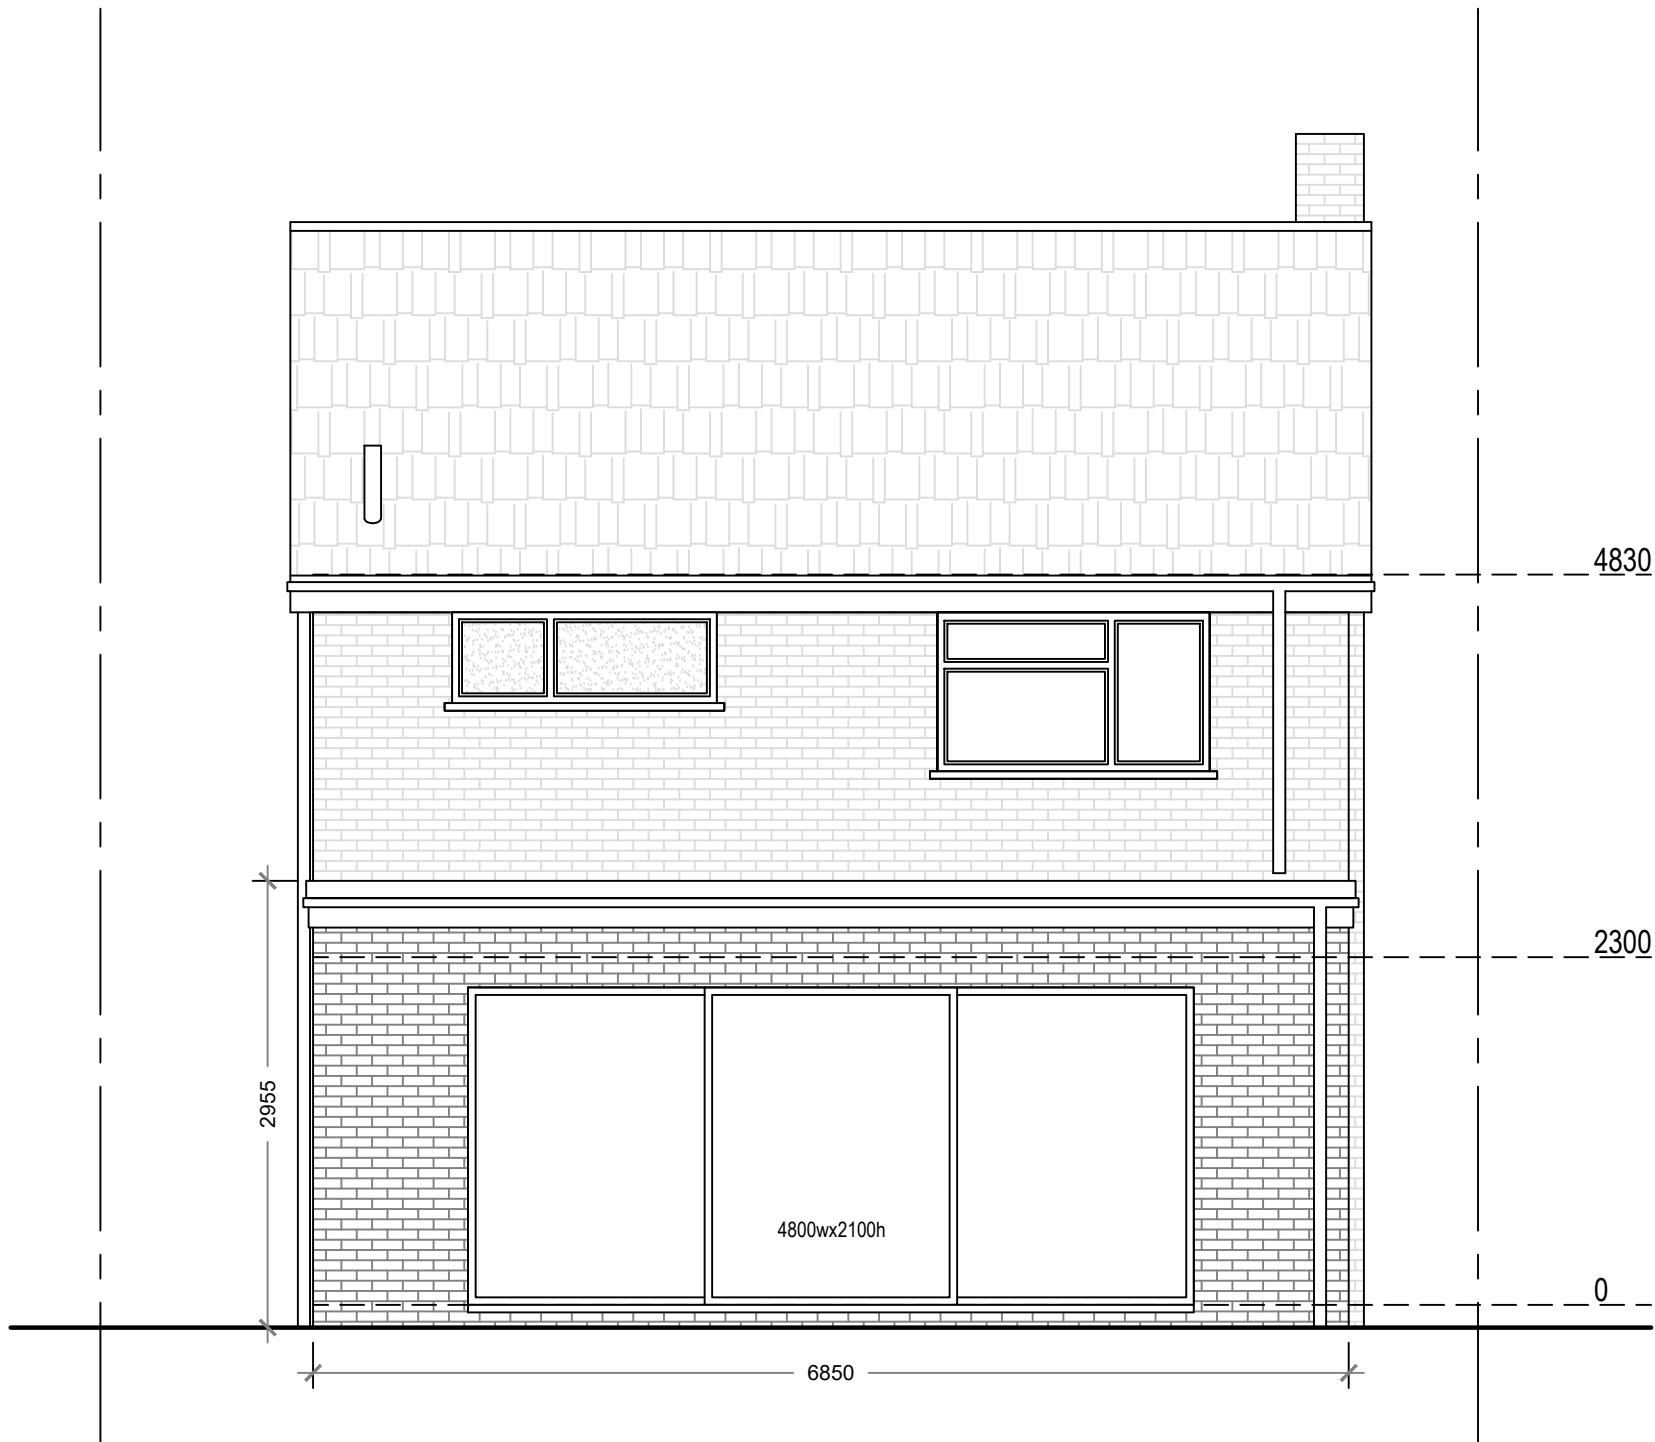

Proposed West Elevation

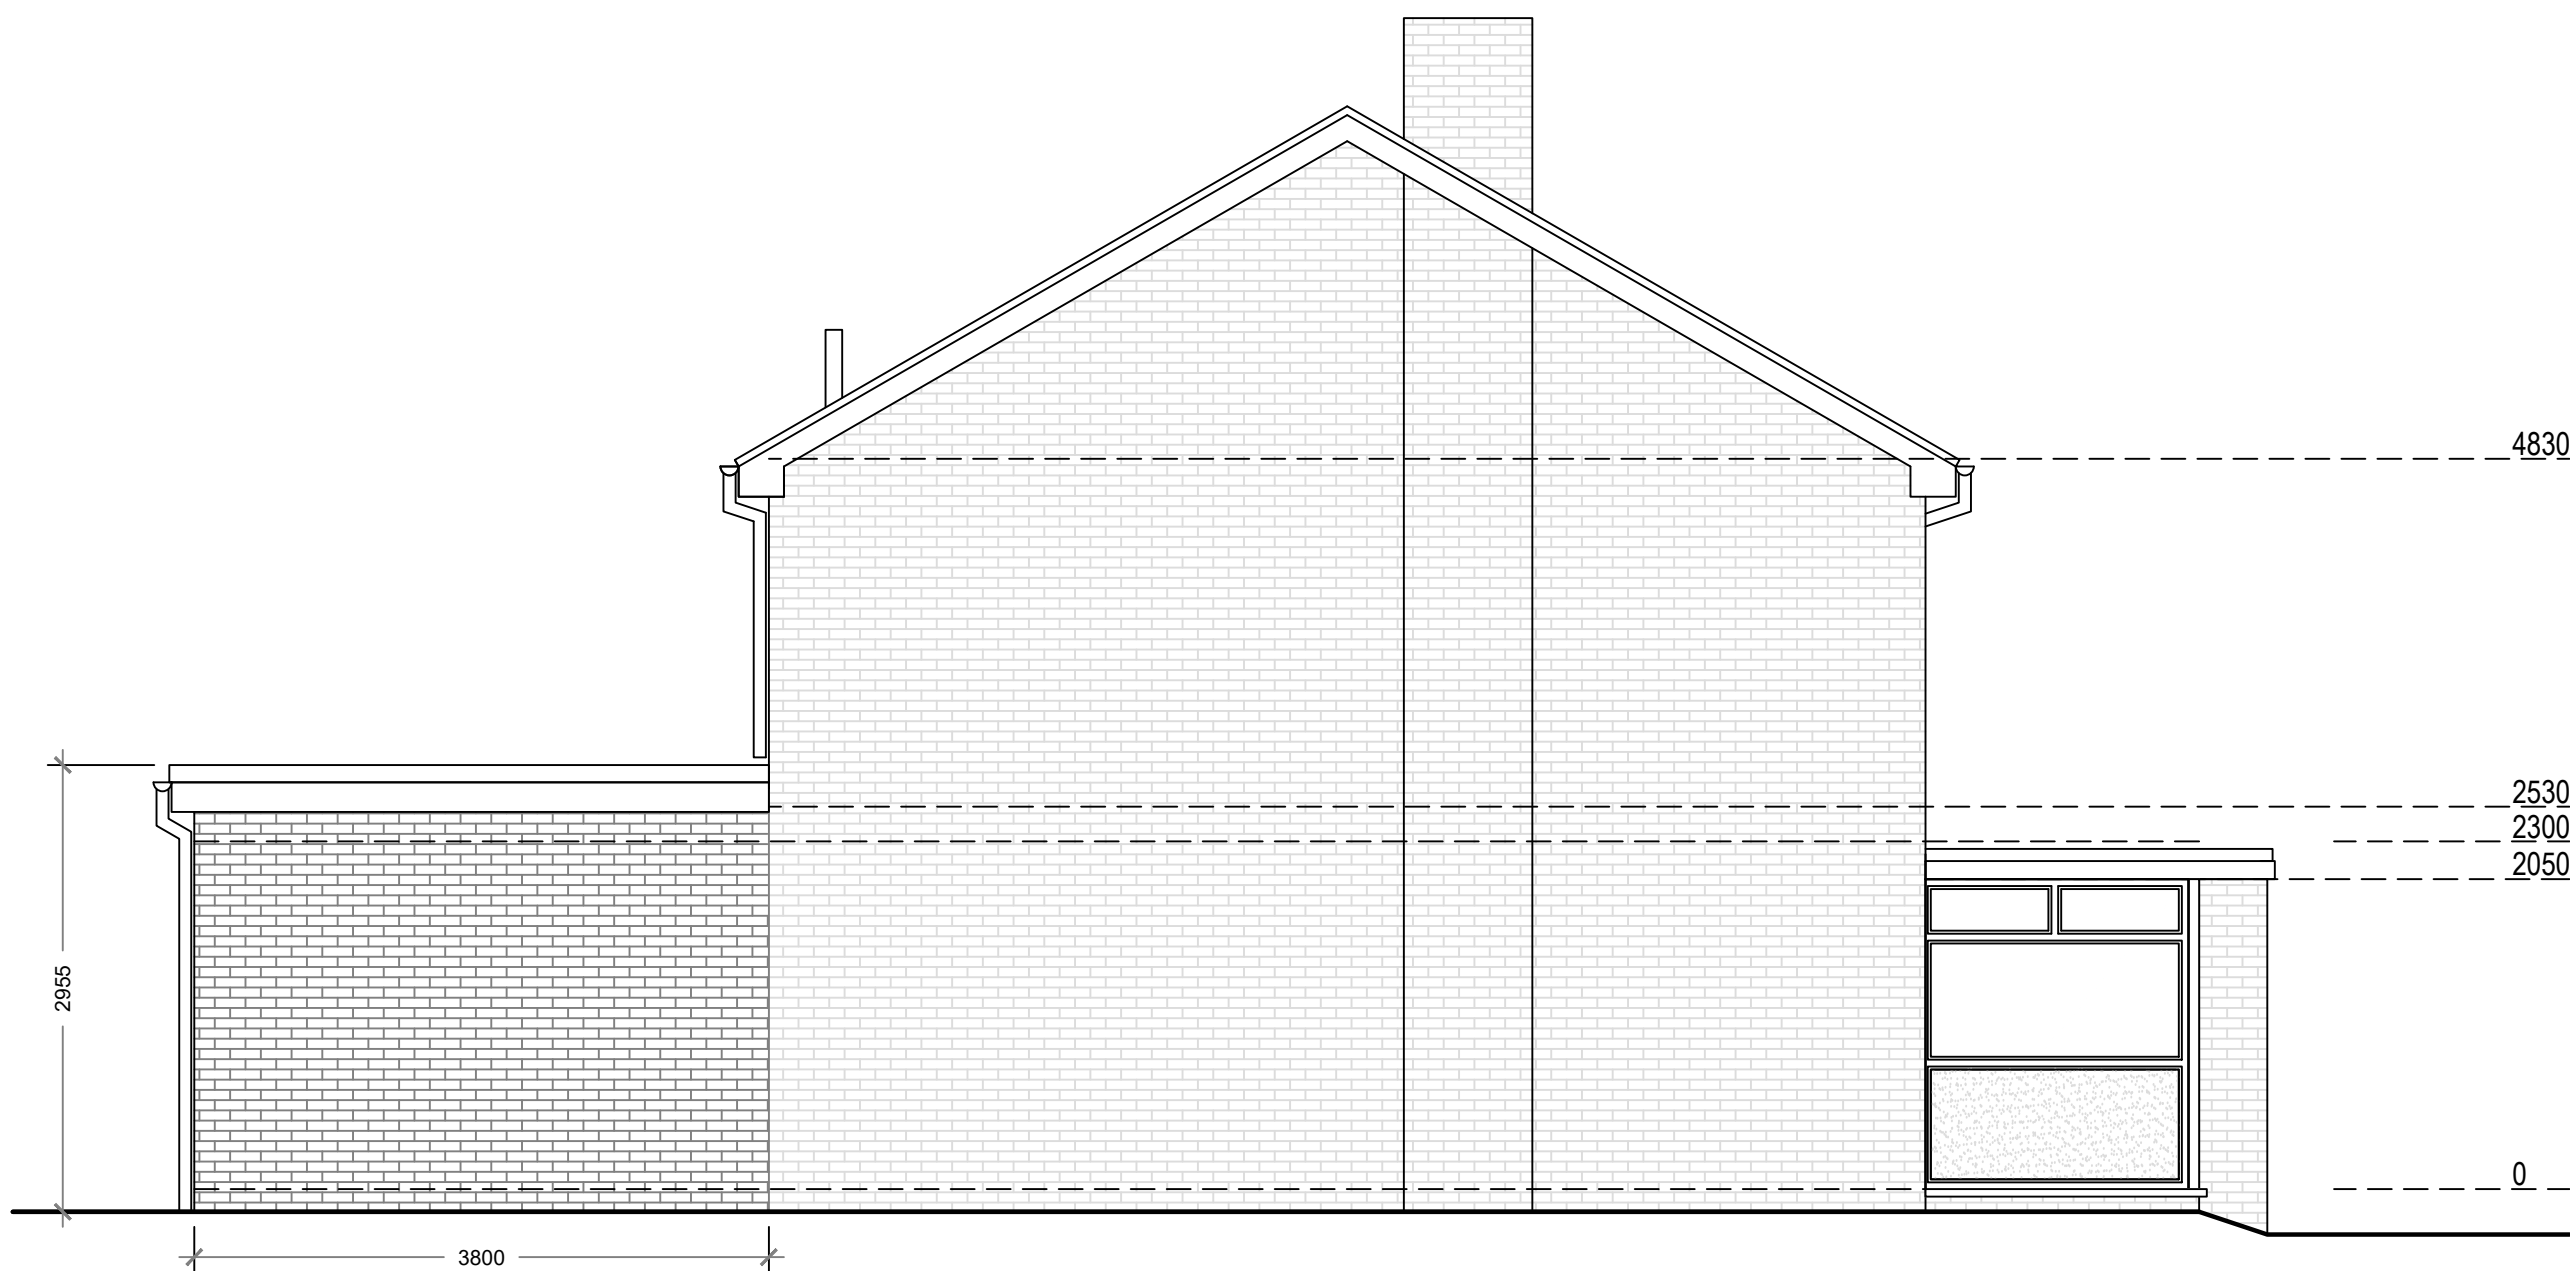

Proposed South Elevation

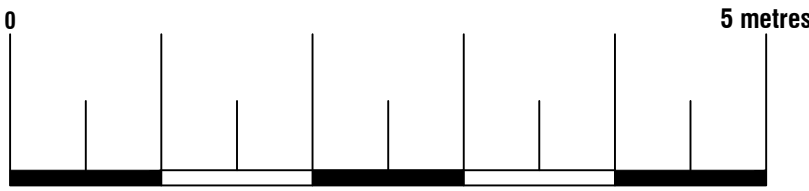

Proposed Materials:
Ground Floor Walls: Brick to match existing (cavity)
Flat roof: Green Roof
Windows: Double glazed, anthracite colour at the rear, white colour on the side elevations
Skylights: Size as indicated (not protruding more than 150mm above the existing roof plane)

Arkiplan ArkiPlan Architectural Ltd • Enquiries@ArkiPlan.co.uk Lytchett House, 13 Freeland Park, Wareham Road, Poole, Dorset, BH16 6FA			
Site	52 Priory Way, Haywards Heath RH16 3LT	Date	28.11.2025
		Sheet	25-2763 D05 REV 02
		Job	New Extension
Title Number	-	Scale	1:50 @A1, 1:100 @A3
		Title	As Shown