



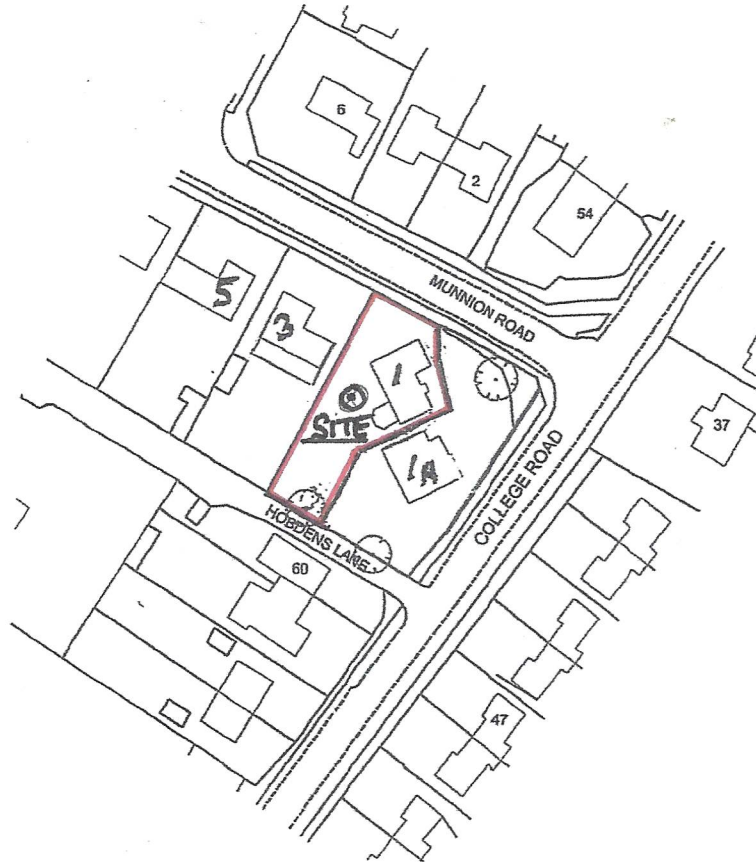

Client	Miss S Curtis
Project	1 Munnion Road, Ardingly
Drawing	02/B
Date	10.12.25
Scale	1:500 @ A4
Title	Block plan (as proposed)


Do not scale – use figured drawings only

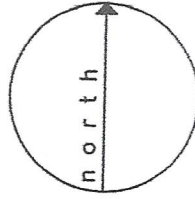

LOCATION PLAN


Client	Miss S Curtis
Project	1 Munnion Road, Ardingly
Drawing	01/A
Date	10-12-25
Scale	1:1250 @A4
Title	Location plan (as existing)

Do not scale – use figured drawings only

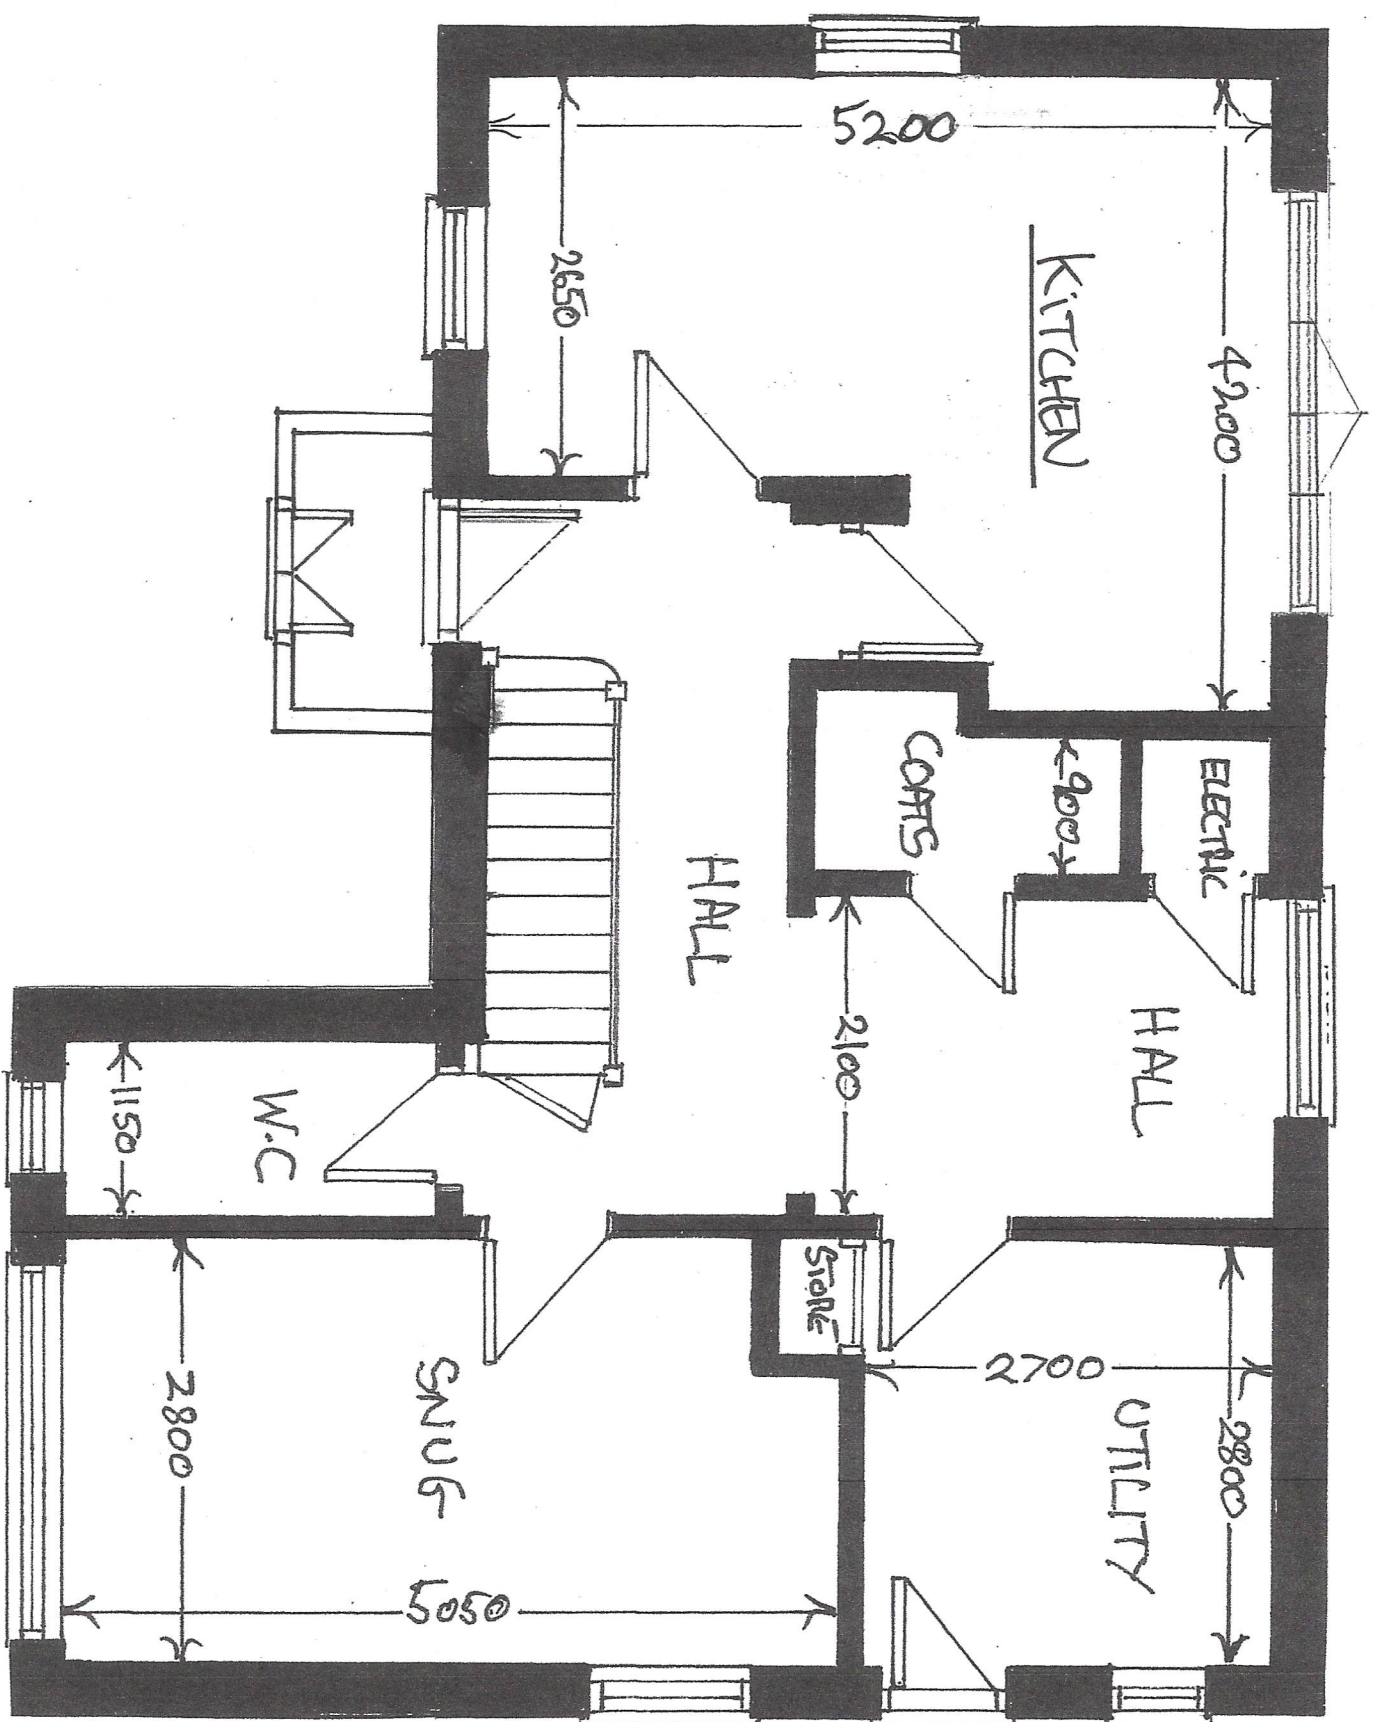


Client	Miss S Curtis
Project	1 Munnion Road, Ardingly
Drawing	10/A
Date	10.12.25
Scale	1:50 @ A3
Title	Floor plan ground (as existing)

Do not scale – use figured drawings only

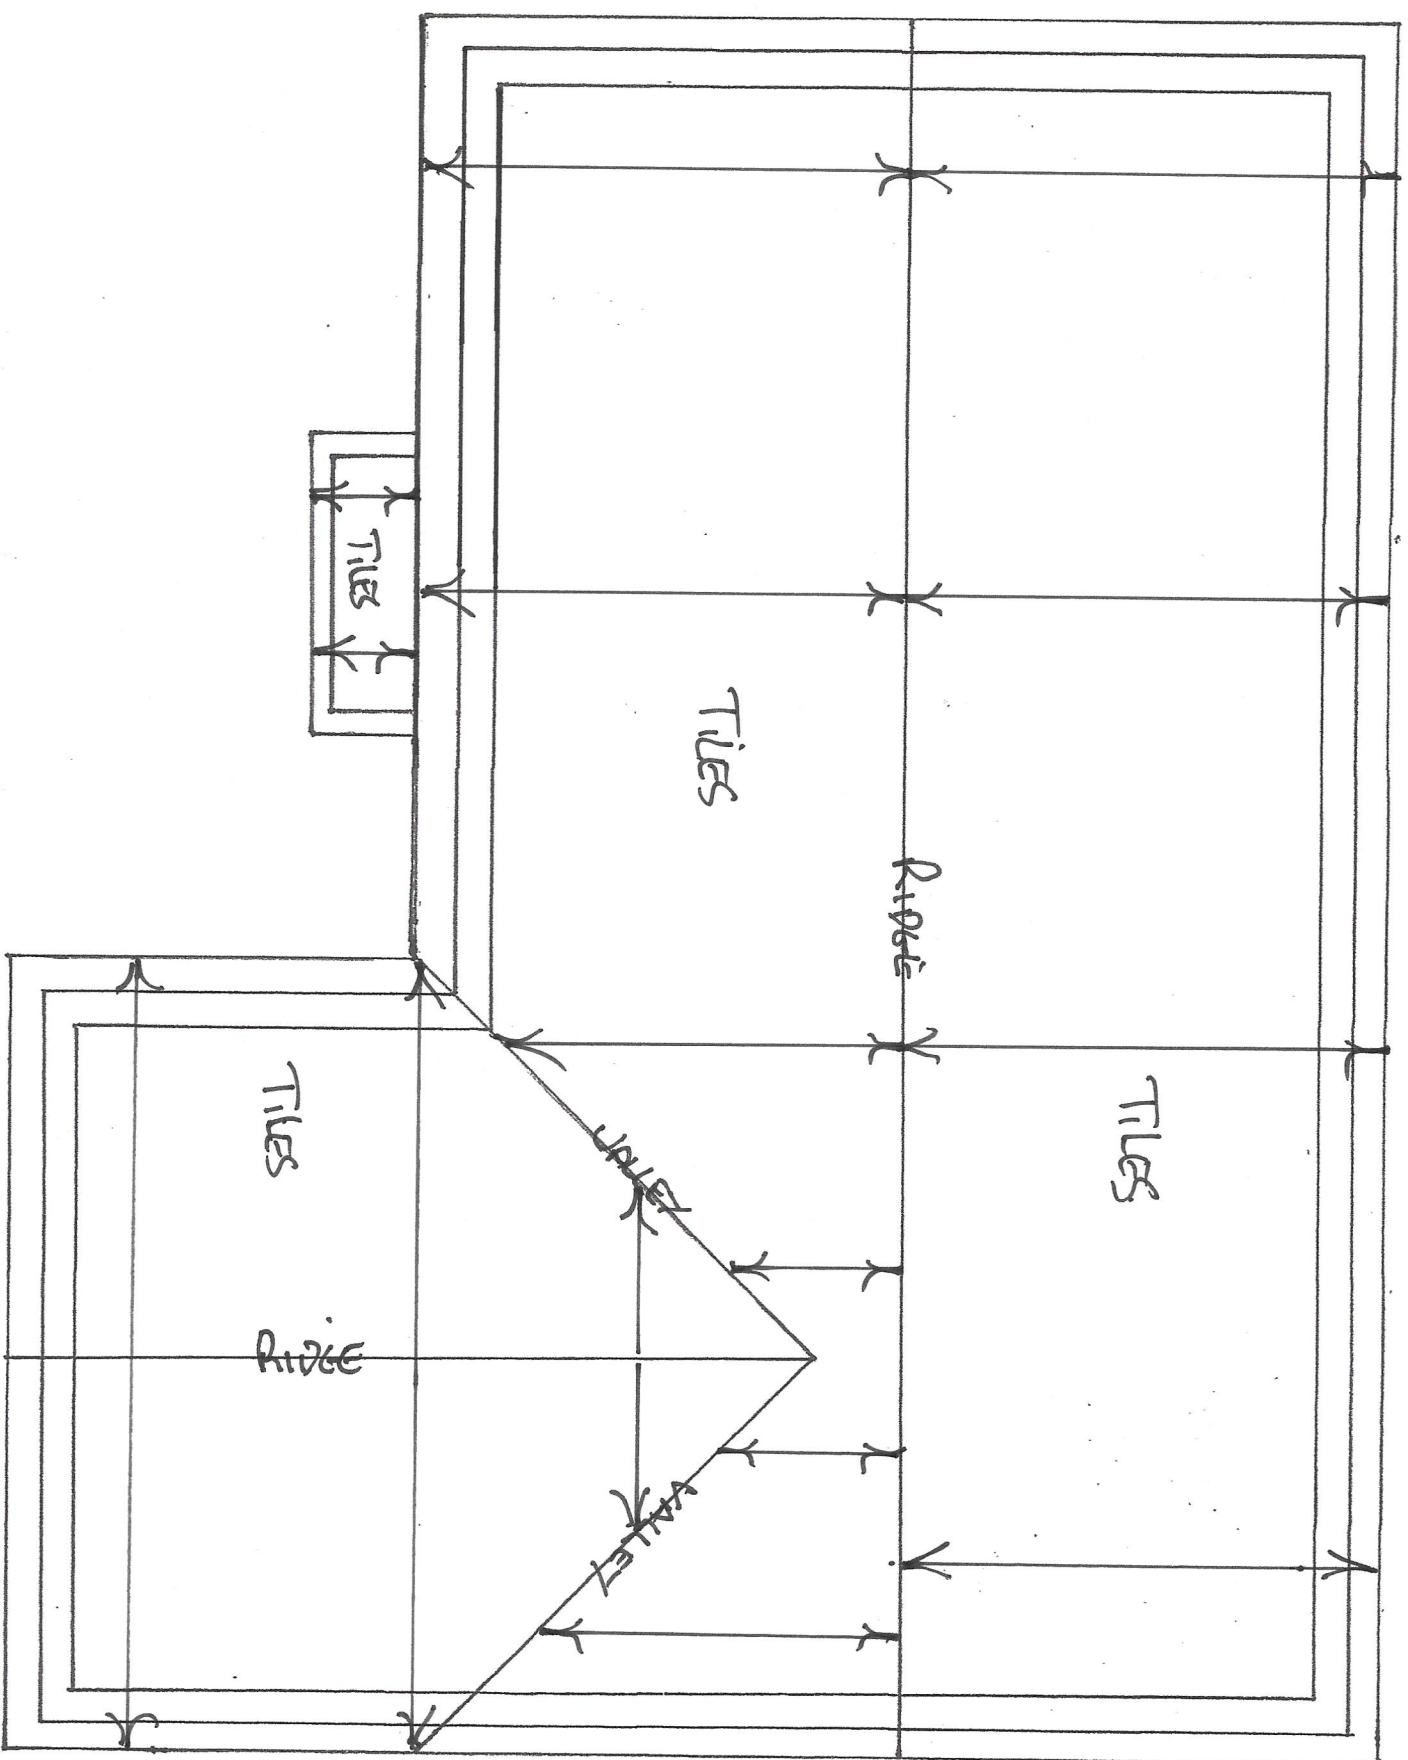


Client	Miss S Curtis
Project	1 Munition Road, Ardingly
Drawing	11/A
Date	10.12.25
Scale	1:50 @ A3
Title	Roof plan (as existing)


Do not scale – use figured drawings only

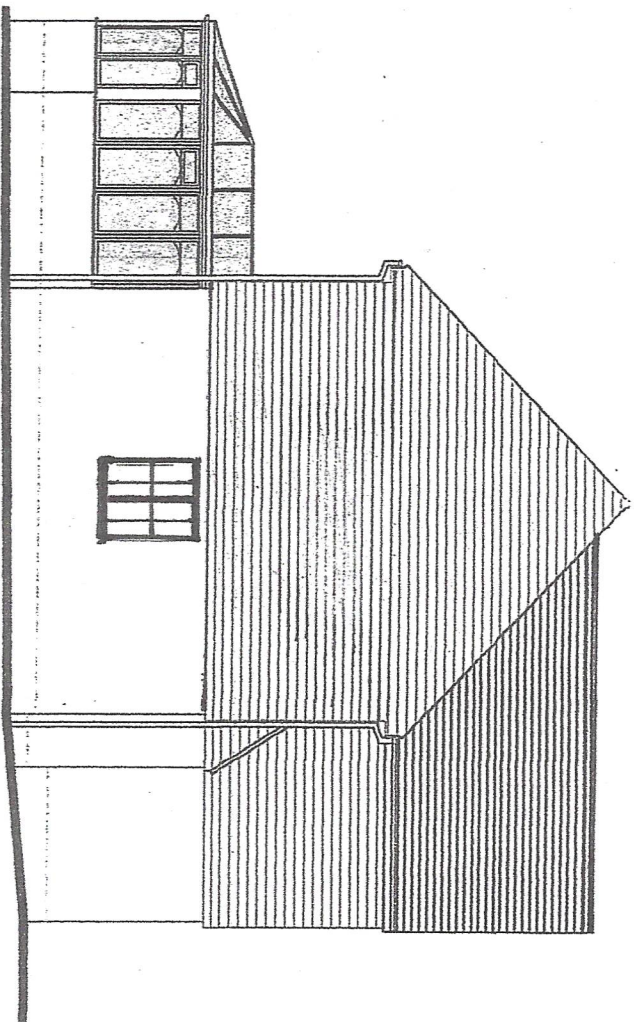


South East

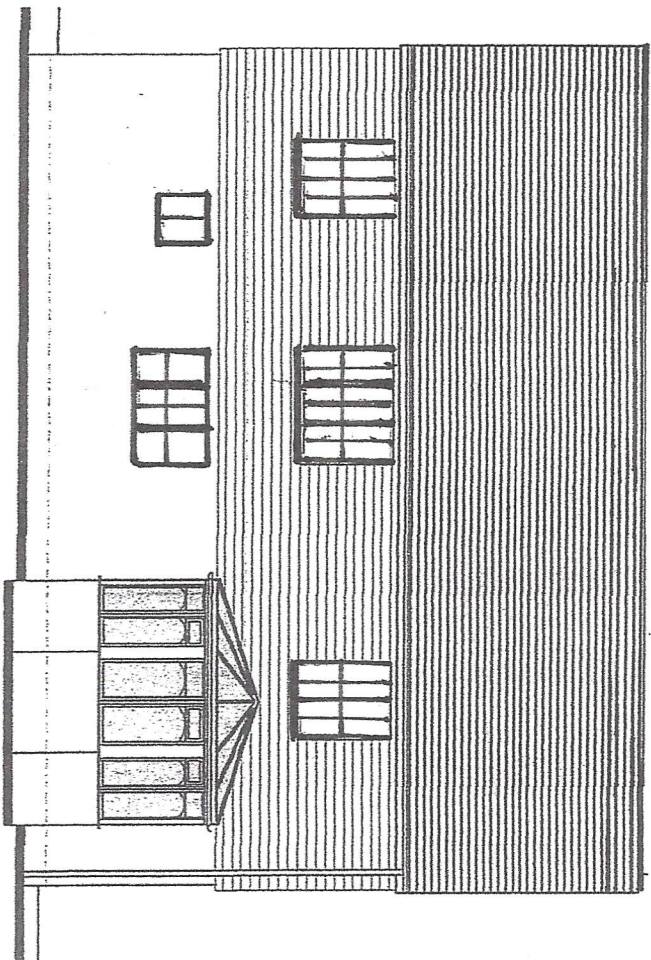

South West

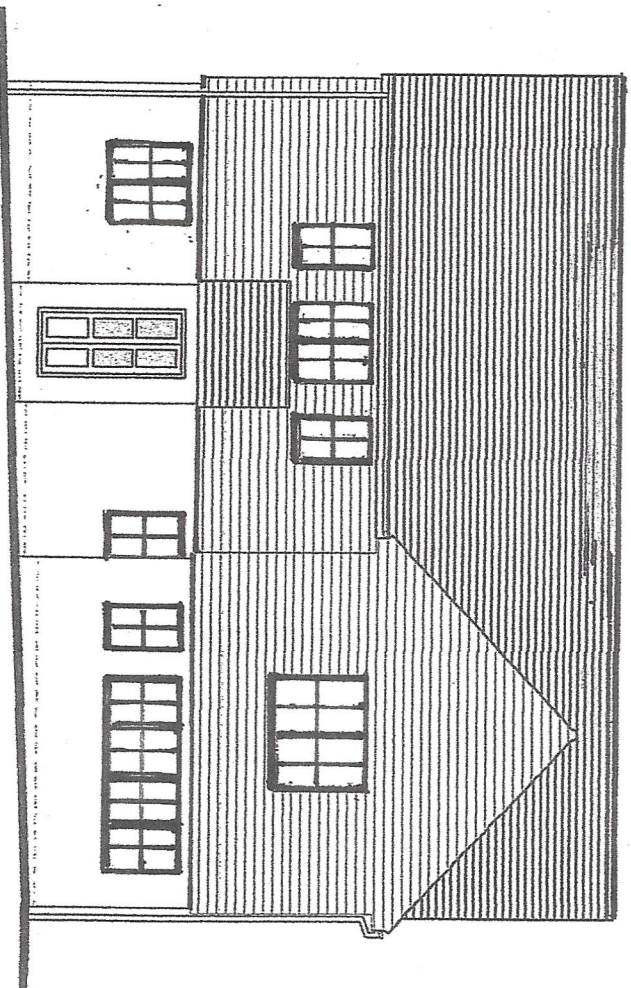

North East

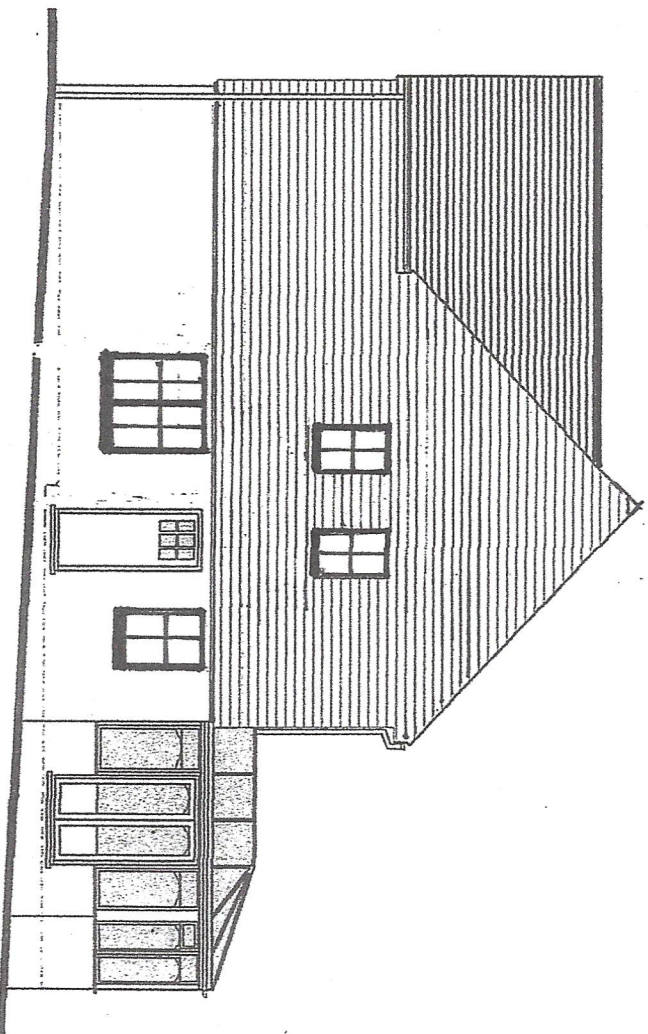


North West

Materials list – External existing	
Ground floor walls	FLB dark multi stock brick
First floor walls/gables	(Orange) tile hanging
Main roof & pitches	Dark red/brown tile
Windows	Painswick grey (light green)
Fascia/soffits	White UPVC
Gutters/downpipes	Black UPVC


Client	Miss S Curtis
Project	1 Munnion Road, Ardingly
Drawing	12/A
Date	10-12-25
Scale	1:50 @ A3
Title	Elevations (as existing)

Do not scale – use figured drawings only

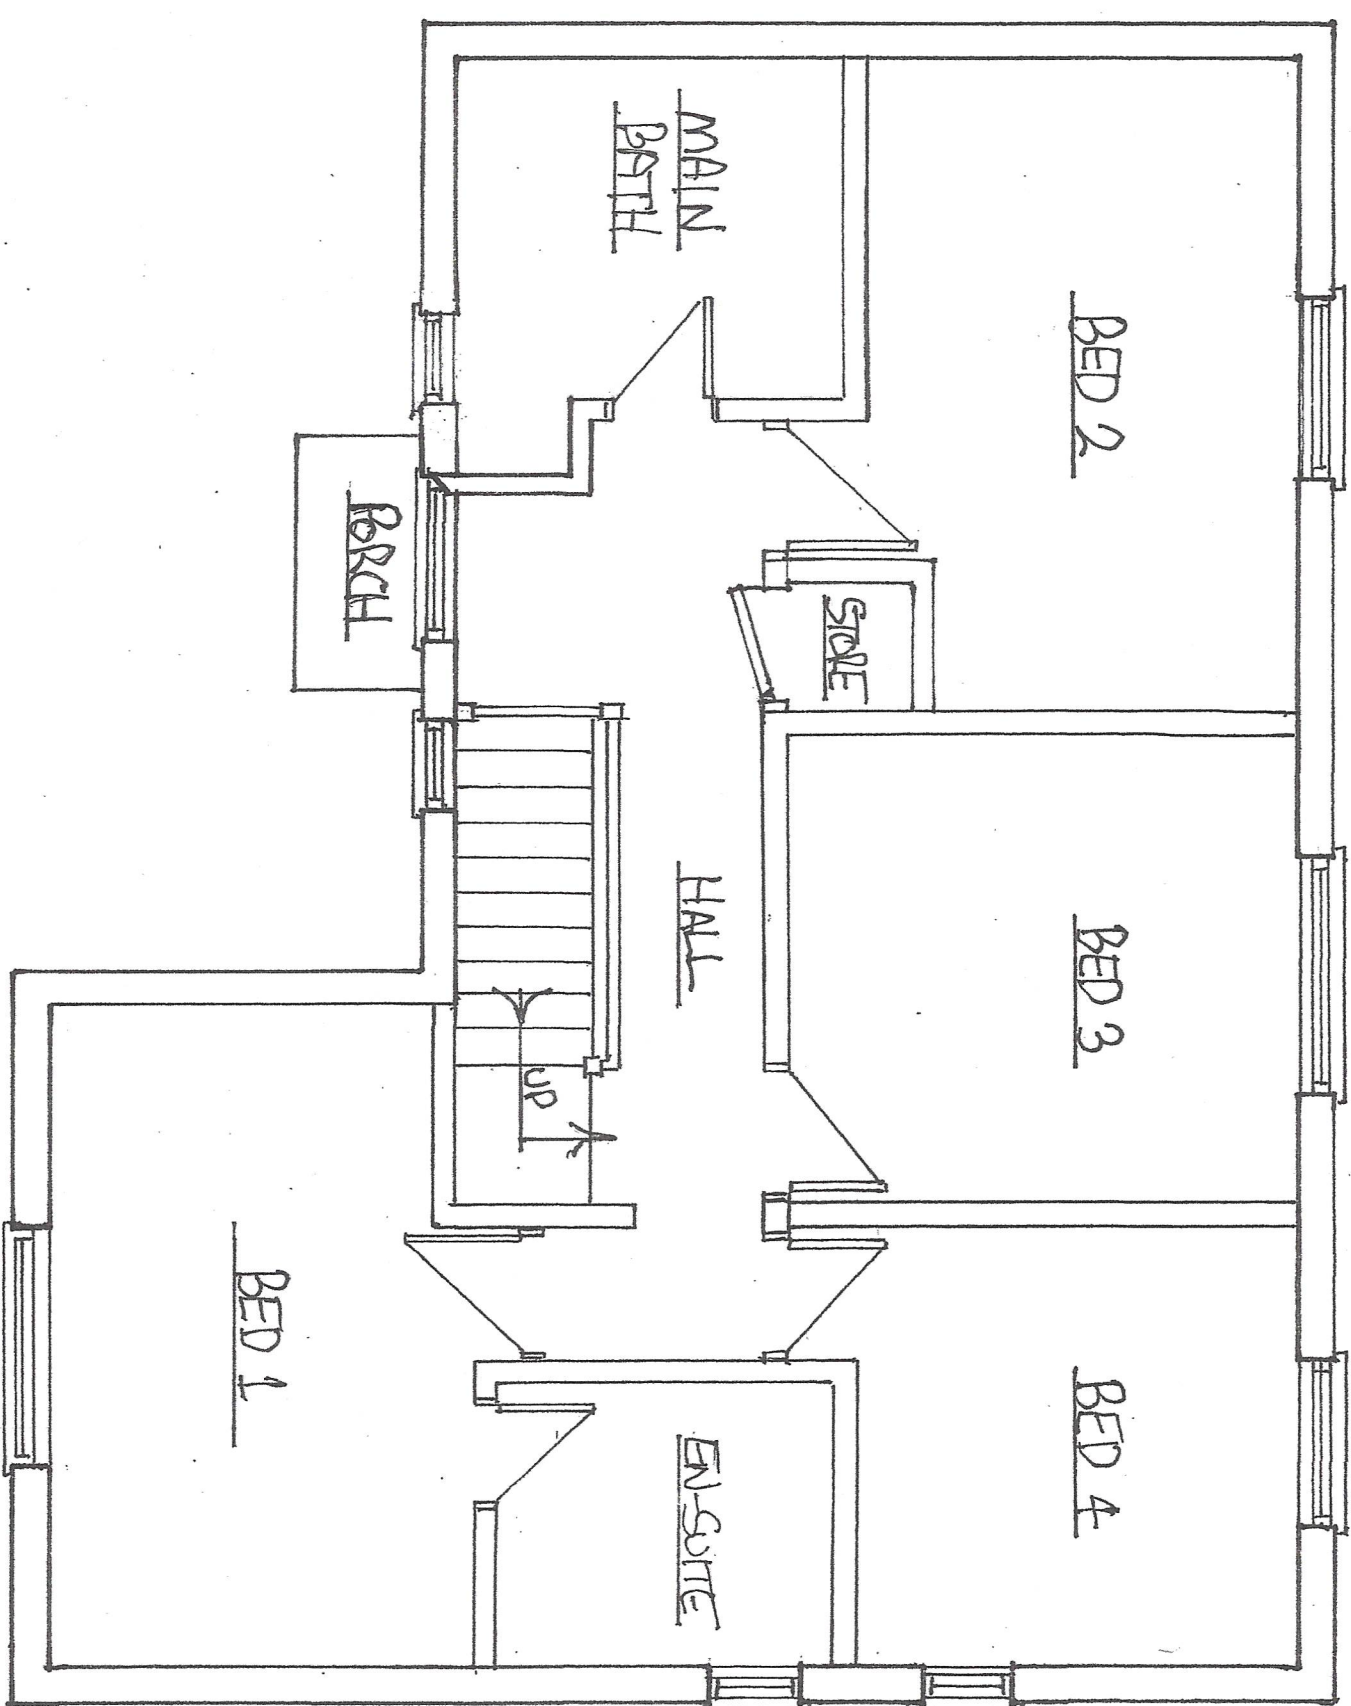


Client	Miss S Curtis
Project	1 Munnion Road, Ardingly
Drawing	10/B
Date	10.12.25
Scale	1:50 @ A3
Title	Floor plan first (as existing)

Do not scale – use figured drawings only

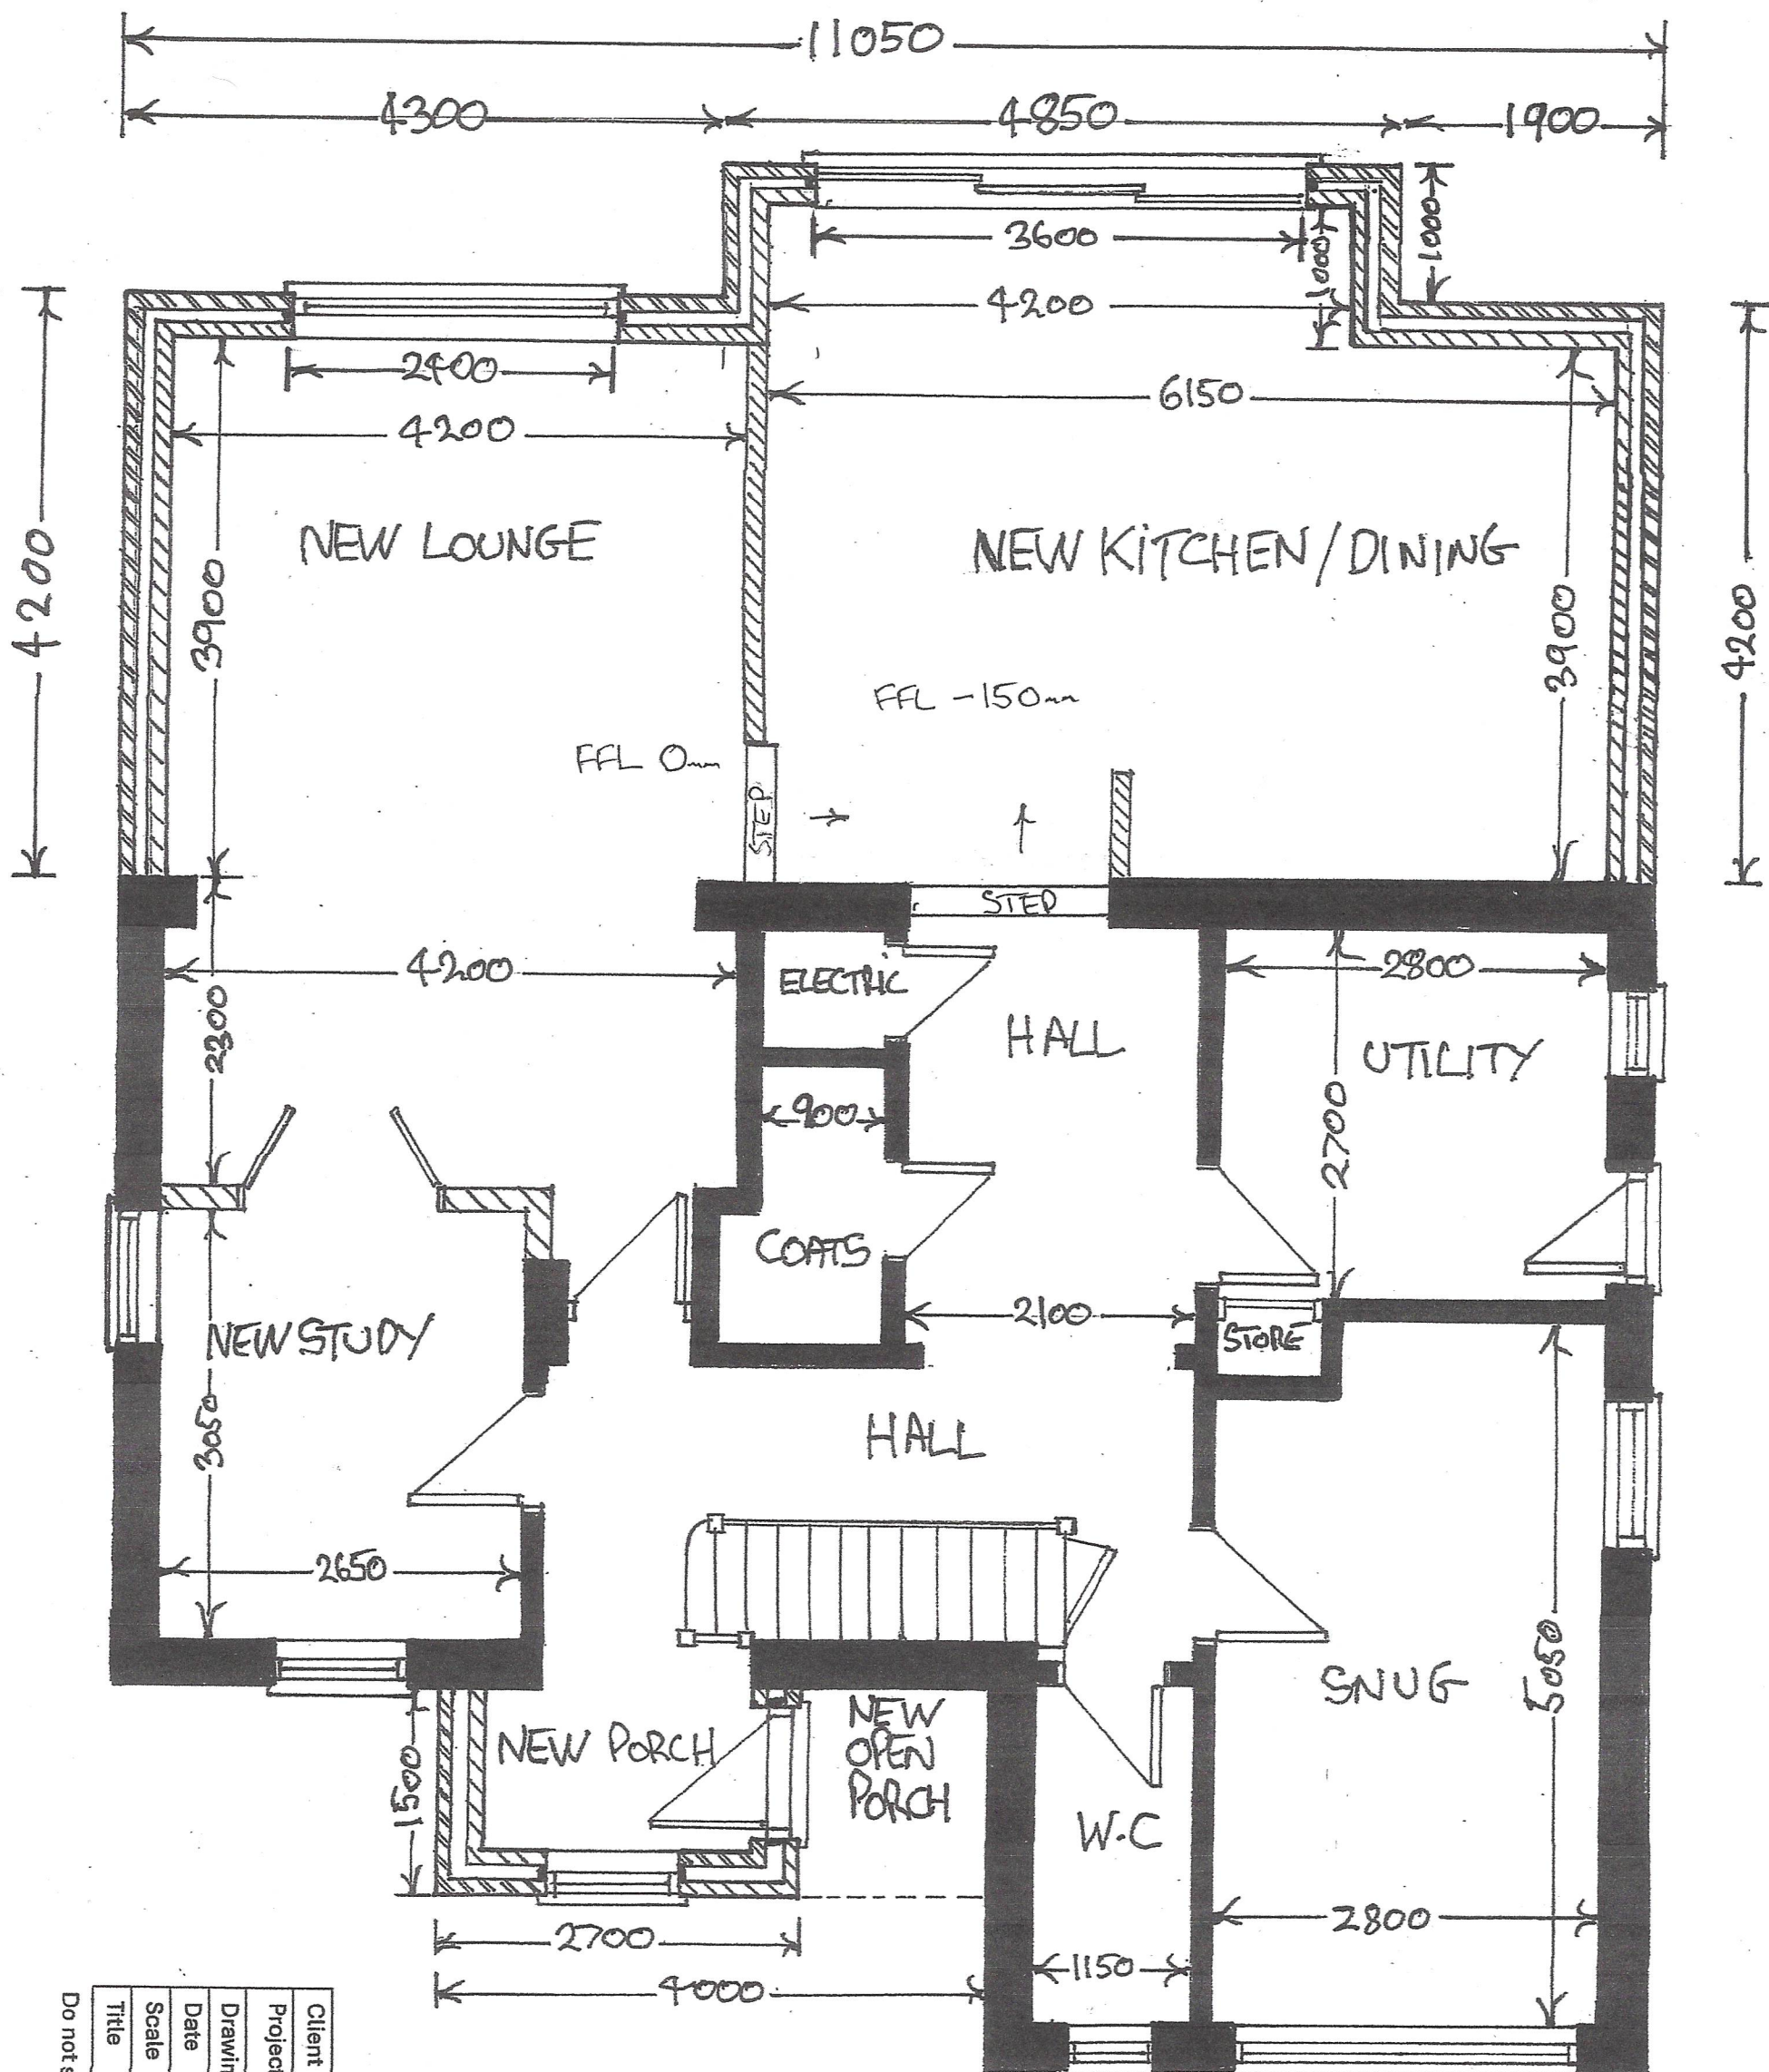


Client	Miss S Curtis
Project	1 Munnion Road, Ardingly
Drawing	13/A
Date	10.12.25
Scale	1:50 @ A3
Title	Floor plan ground (as proposed)

Do not scale - use figured drawings only

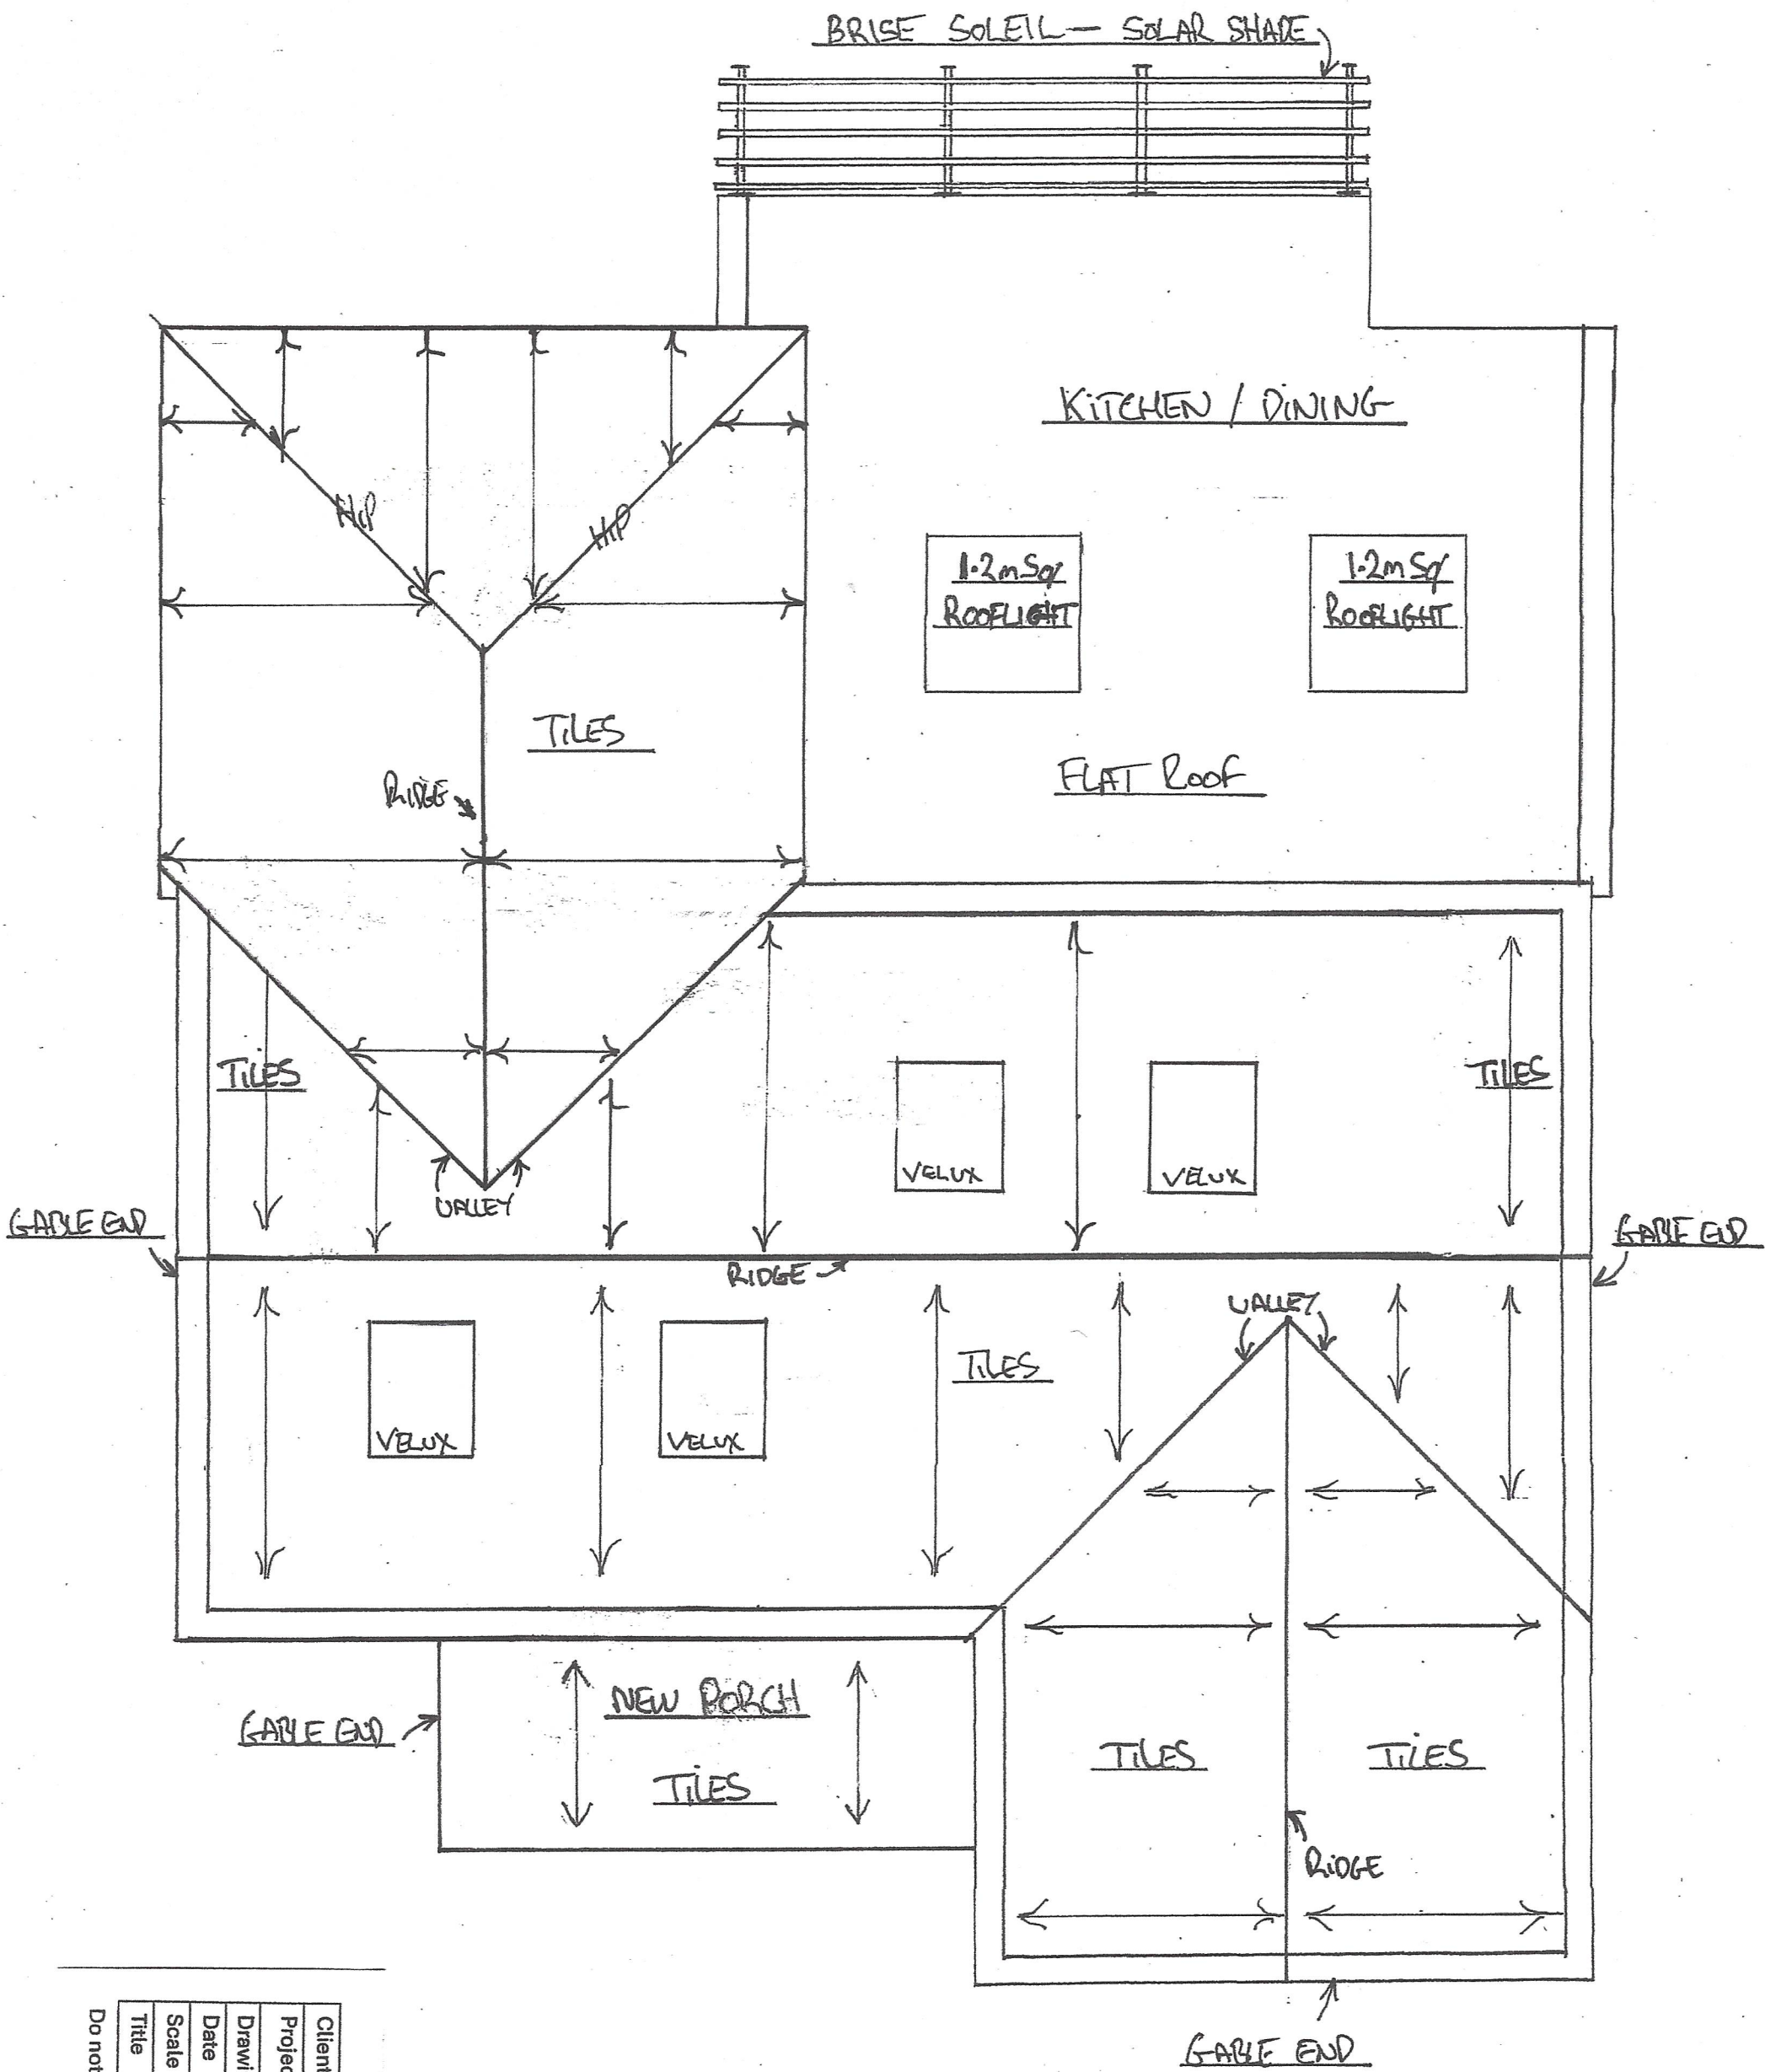


Client	Miss S Curtis
Project	1 Munnion Road, Ardingly
Drawing	14/A
Date	10.12.25
Scale	1:50 @ A3
Title	Roof plan (as proposed)

Do not scale - use figured drawings only

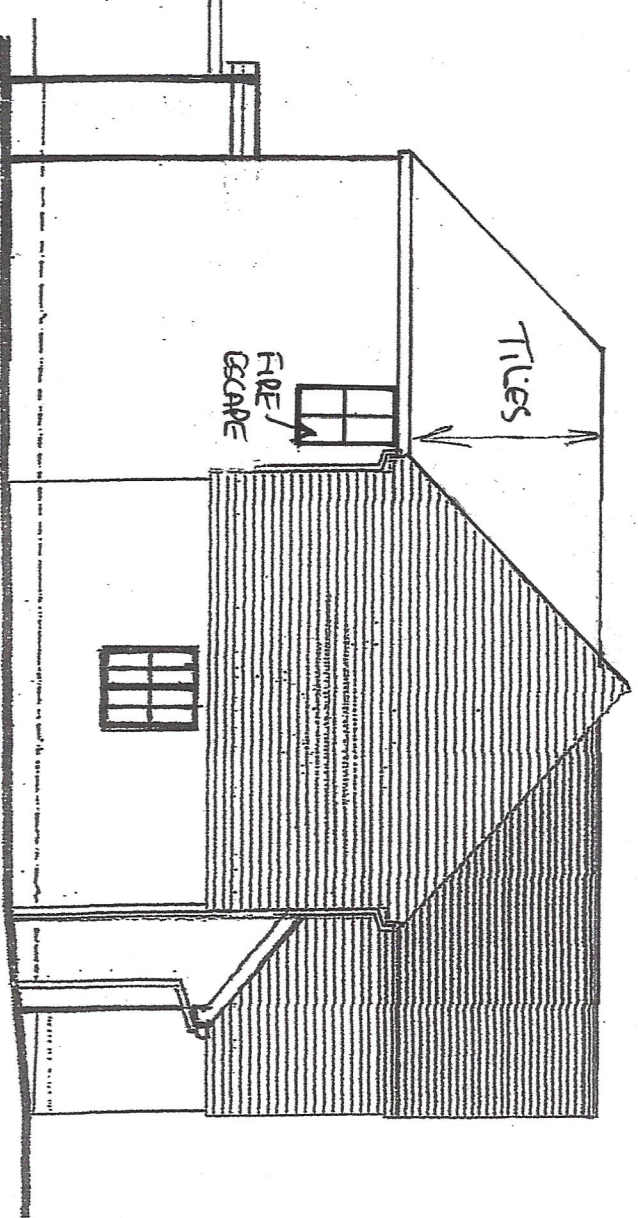


South East

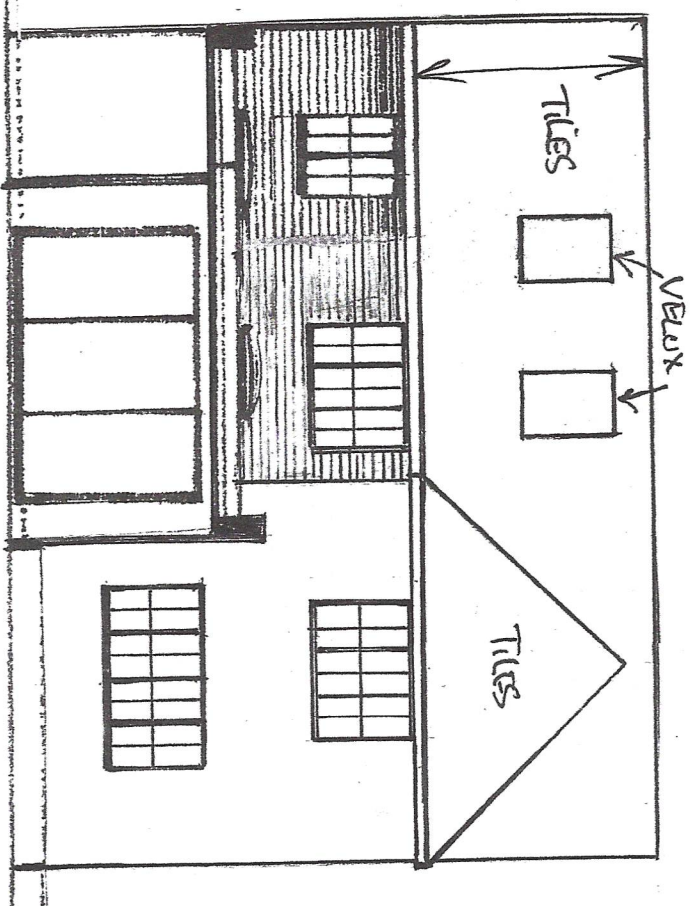


South West

Materials list - External proposed	
Ground floor walls to front porch	FLB dark multi stock brick
Ground floor and first floor walls to rear extensions	Thermowood cladding
Main roof & pitches	Dark red/brown tile
Windows	Painswick grey (light green)
Fascia/soffits	White UPVC
Gutters/downpipes	Black UPVC

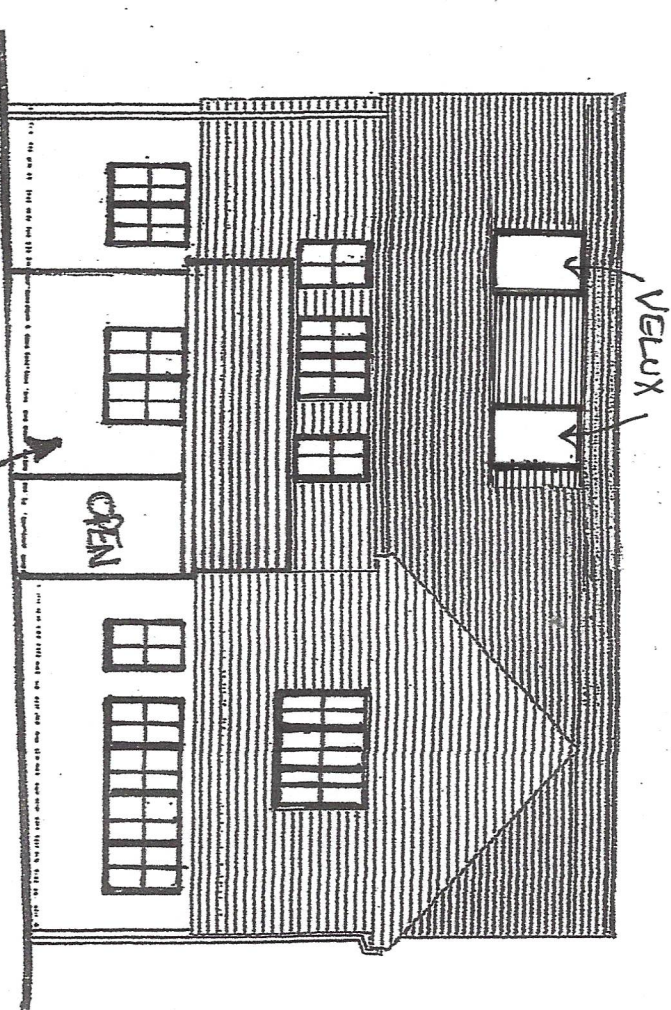


North East
NEW PORCH

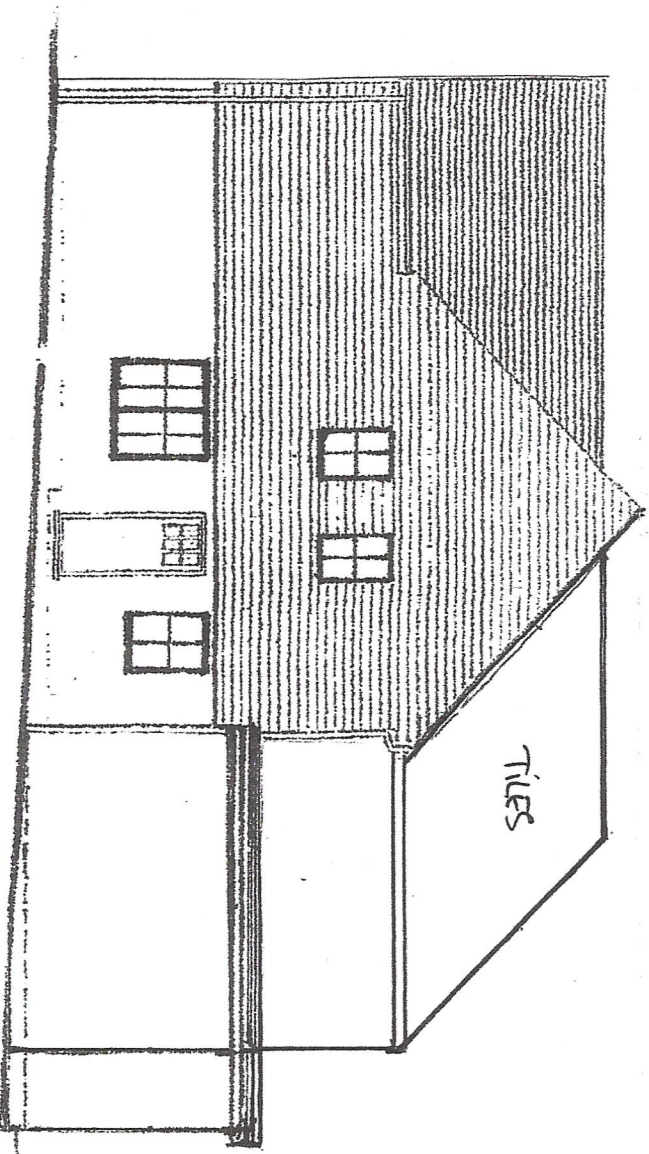

North West


Client	Miss S Curtis
Project	1 Munnion Road, Ardingly
Drawing	15/A
Date	10.12.25
Scale	1:100 @ A3
Title	Elevations (as proposed)

Do not scale - use figured drawings only

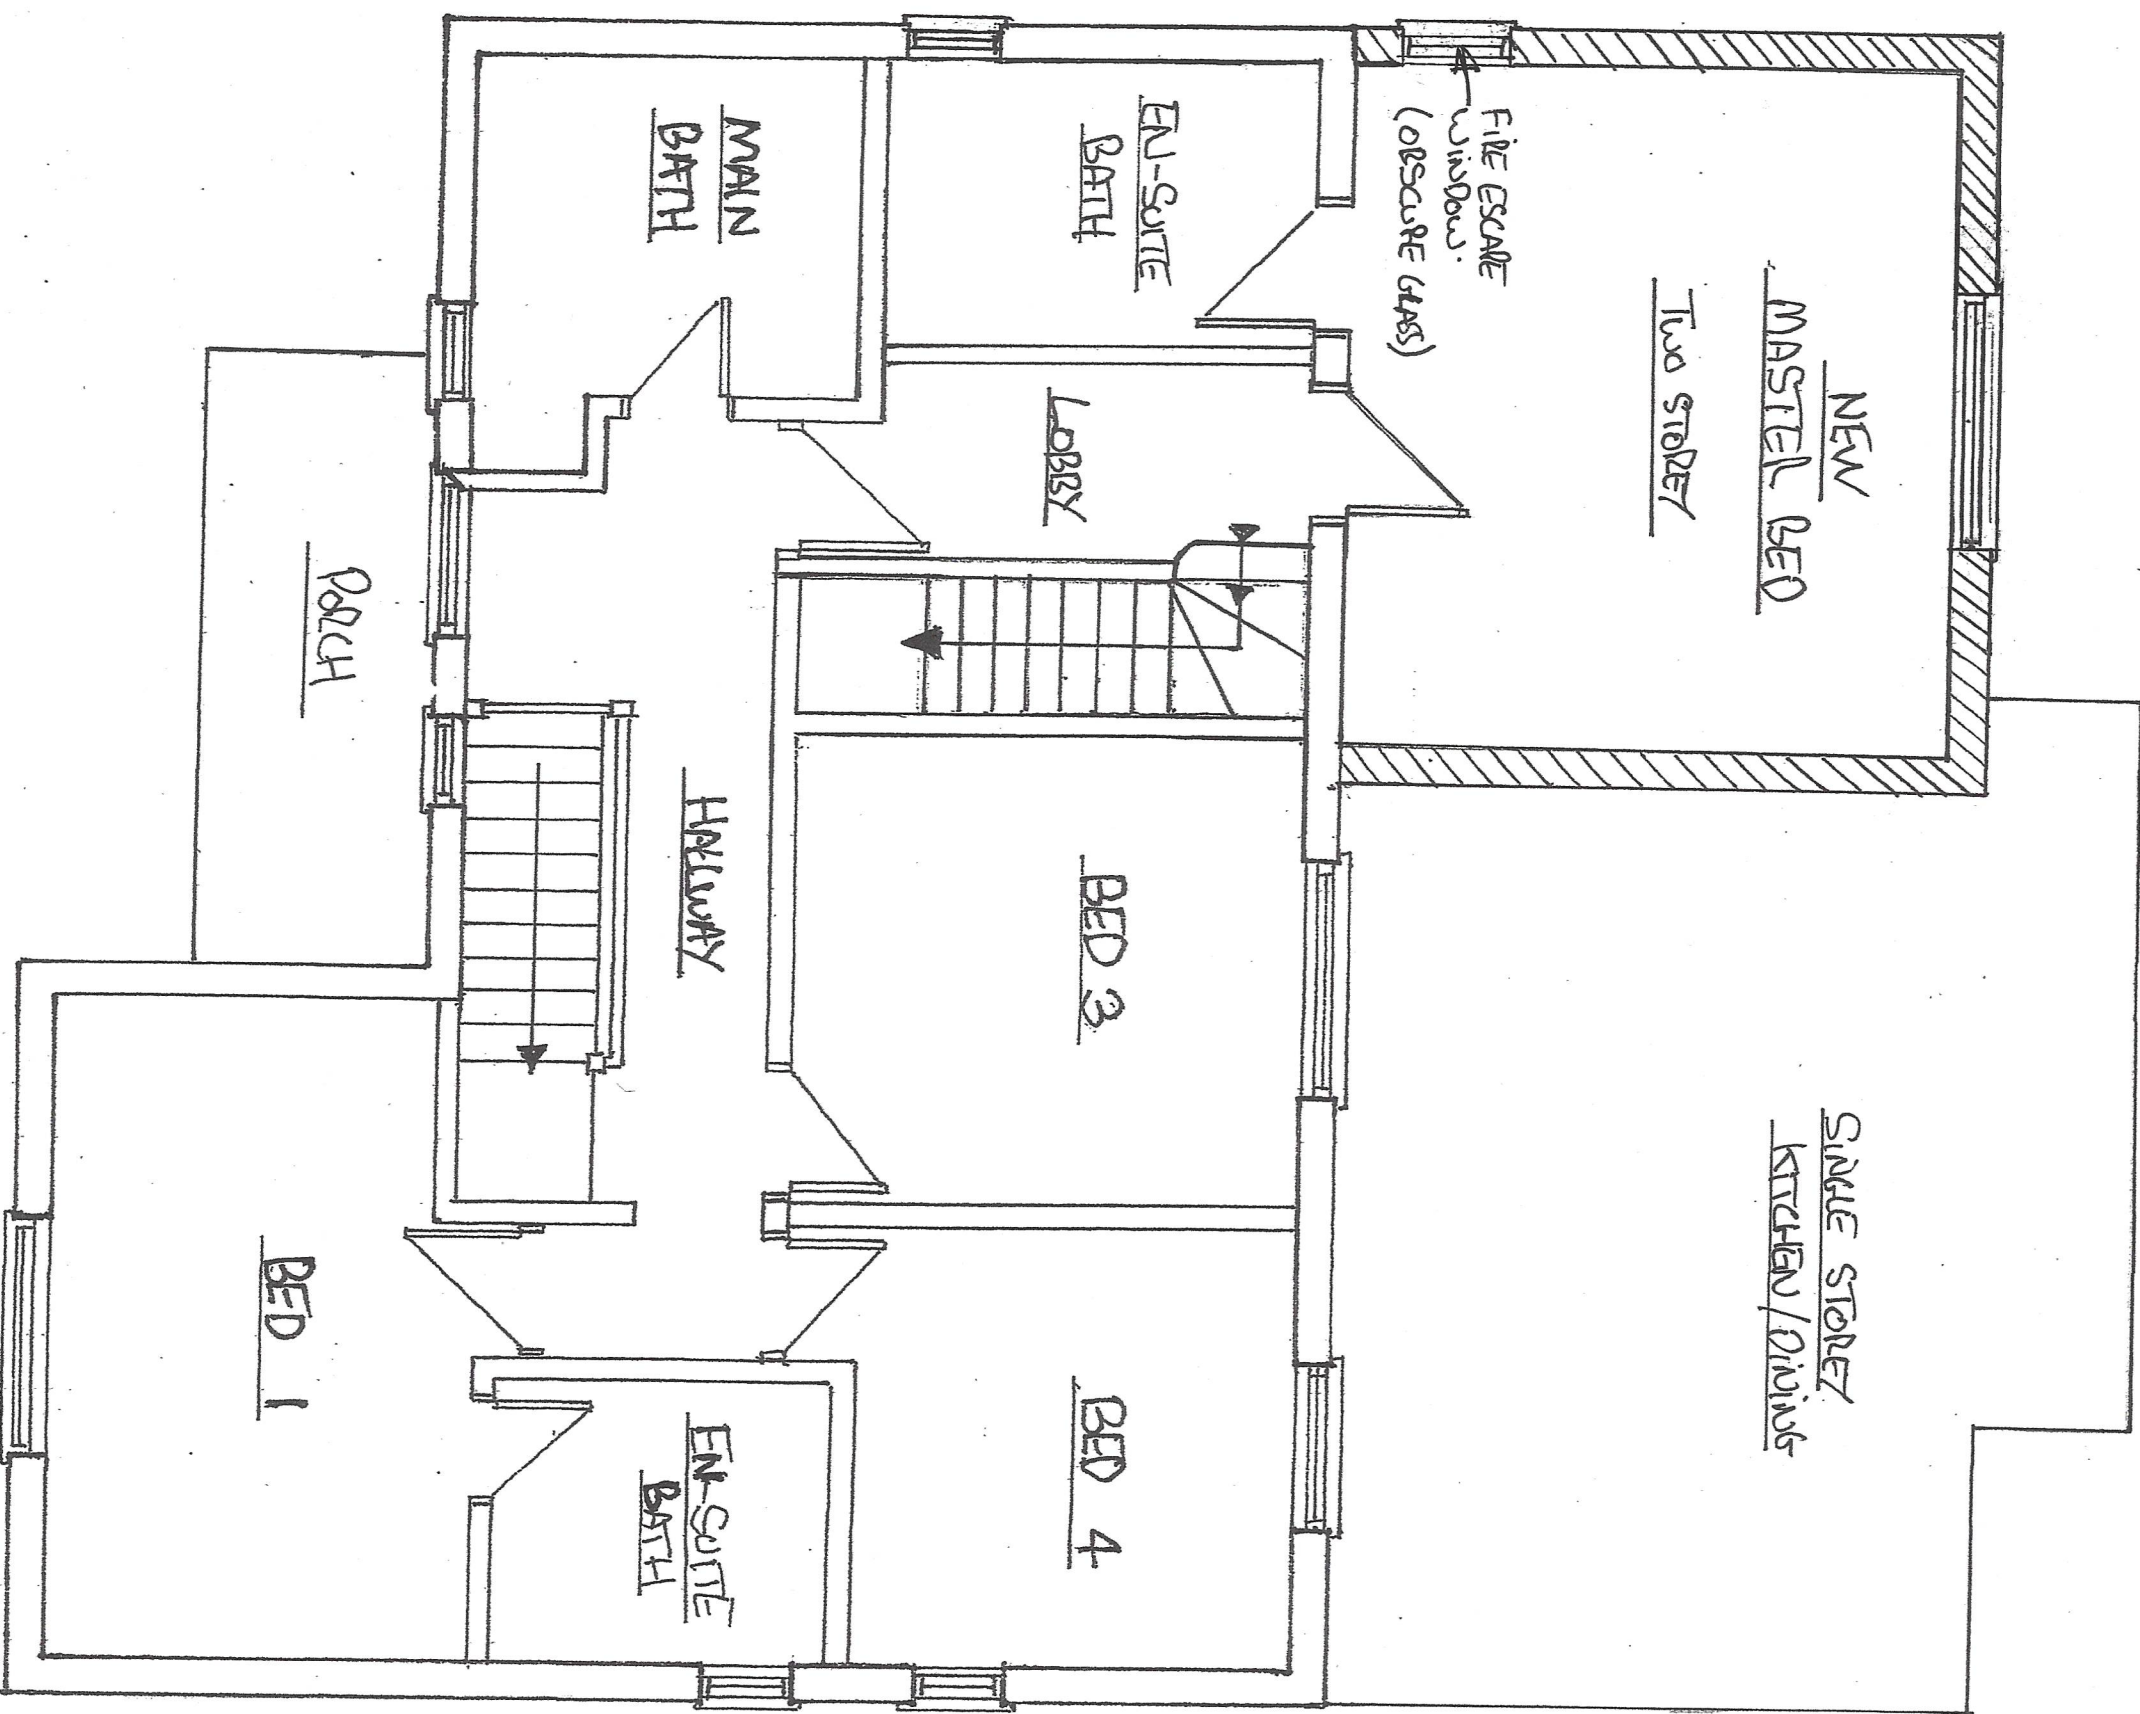

Client	Miss S Curtis
Project	1 Munition Road, Ardingly
Drawing	13/B
Date	10.12.25
Scale	1:50 @ A3
Title	Floor plans first (as proposed)

Do not scale – use figured drawings only

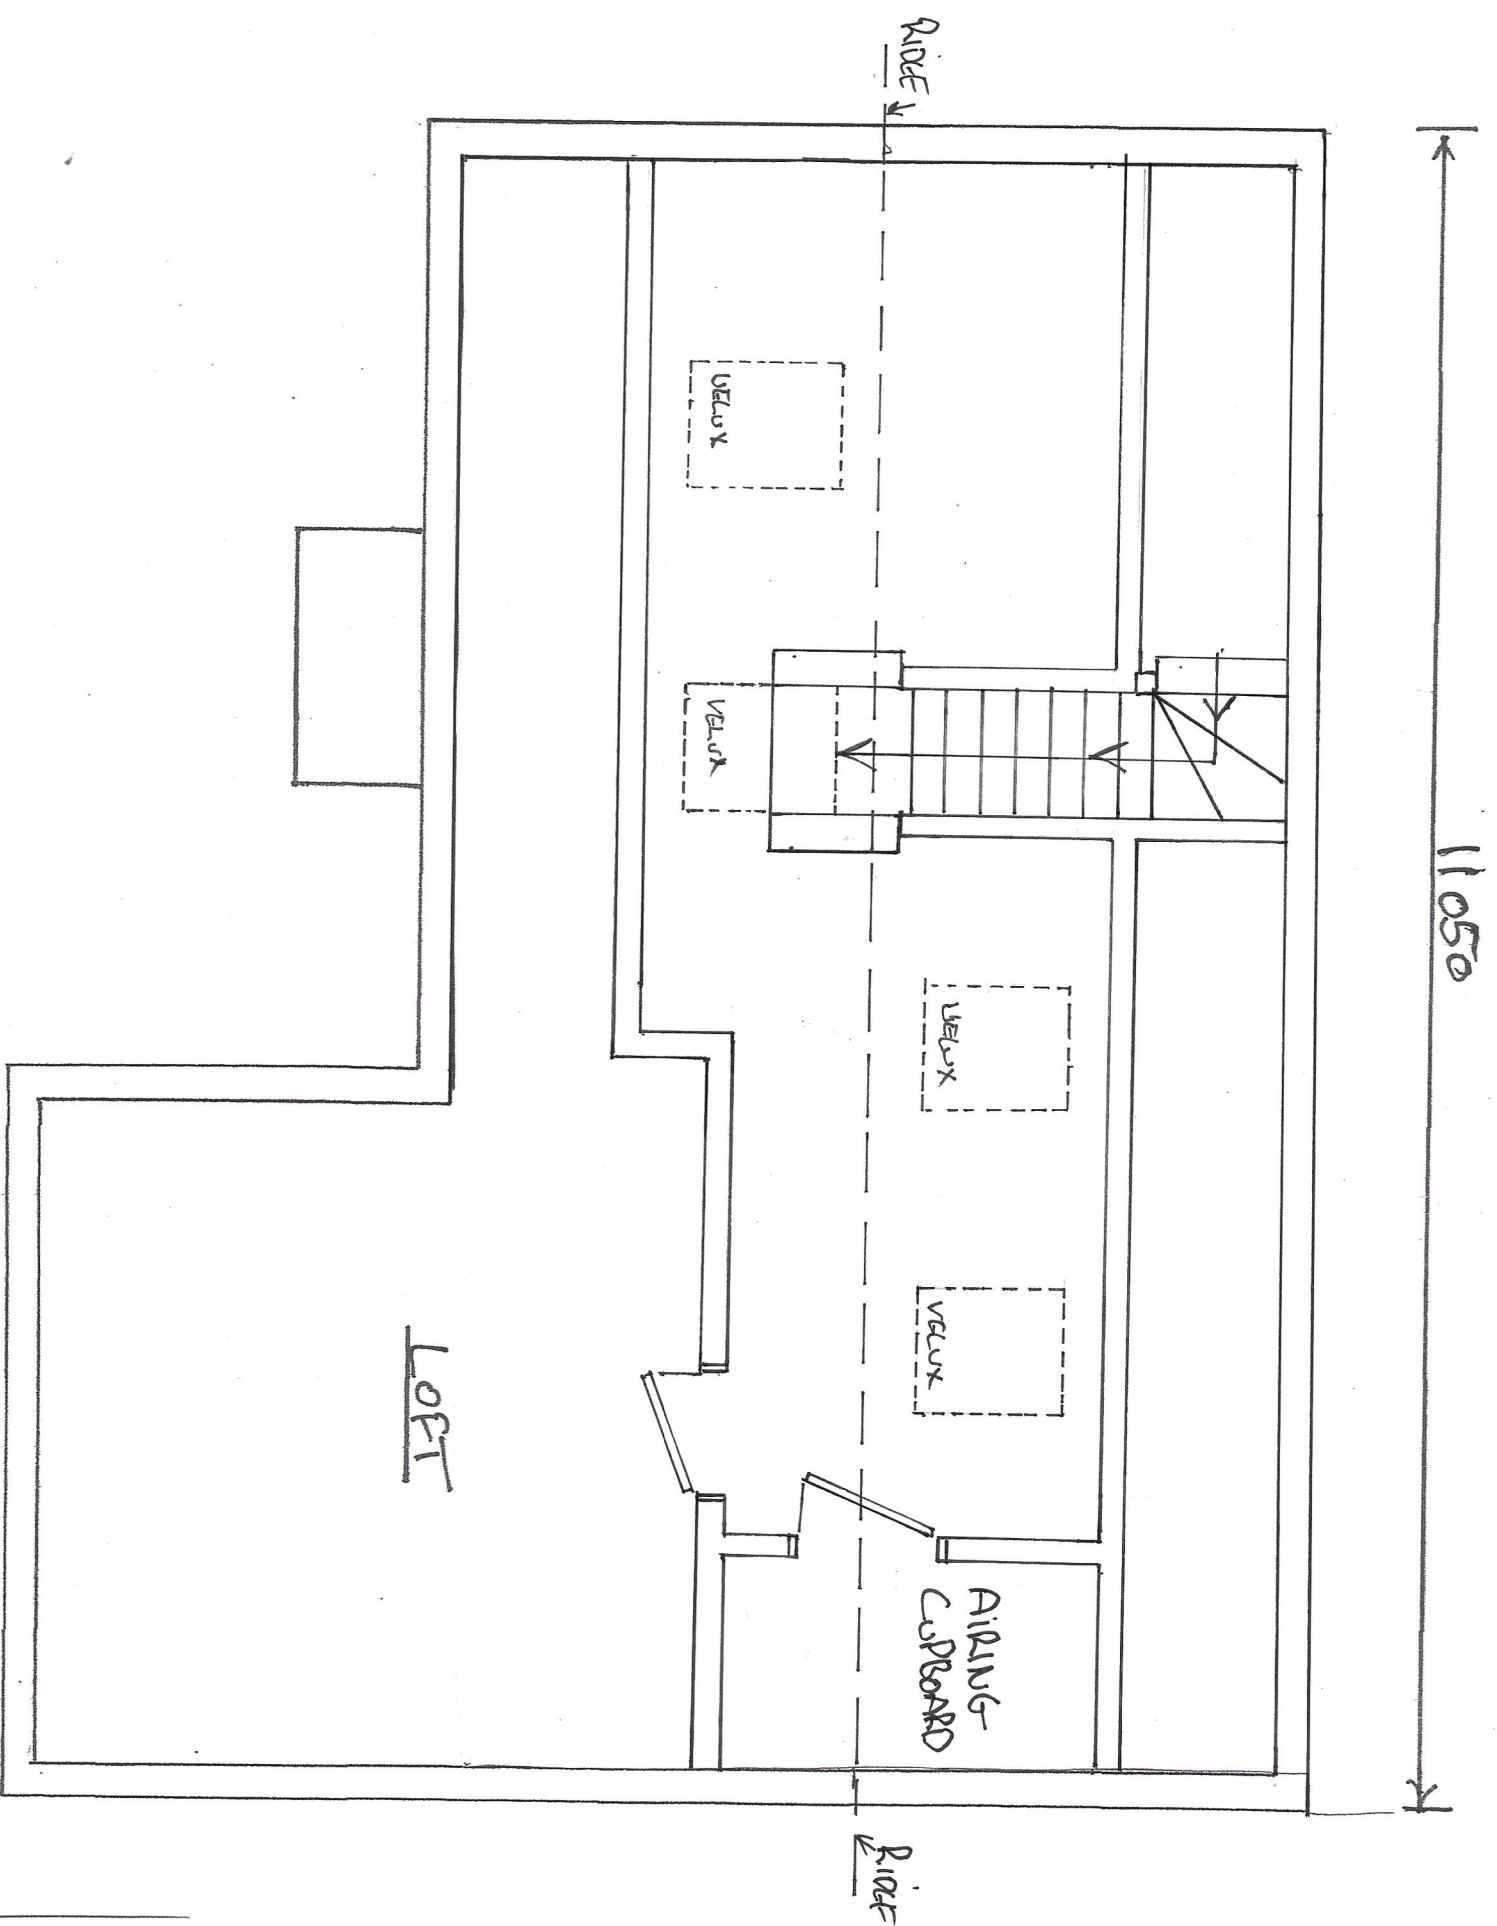

Client	Miss S Curtis
Project	1 Munnion Road, Ardingly
Drawing	13/C
Date	10.12.25
Scale	1:50 @ A3
Title	Floor plan second/loft (as proposed)

Do not scale – use figured drawings only