

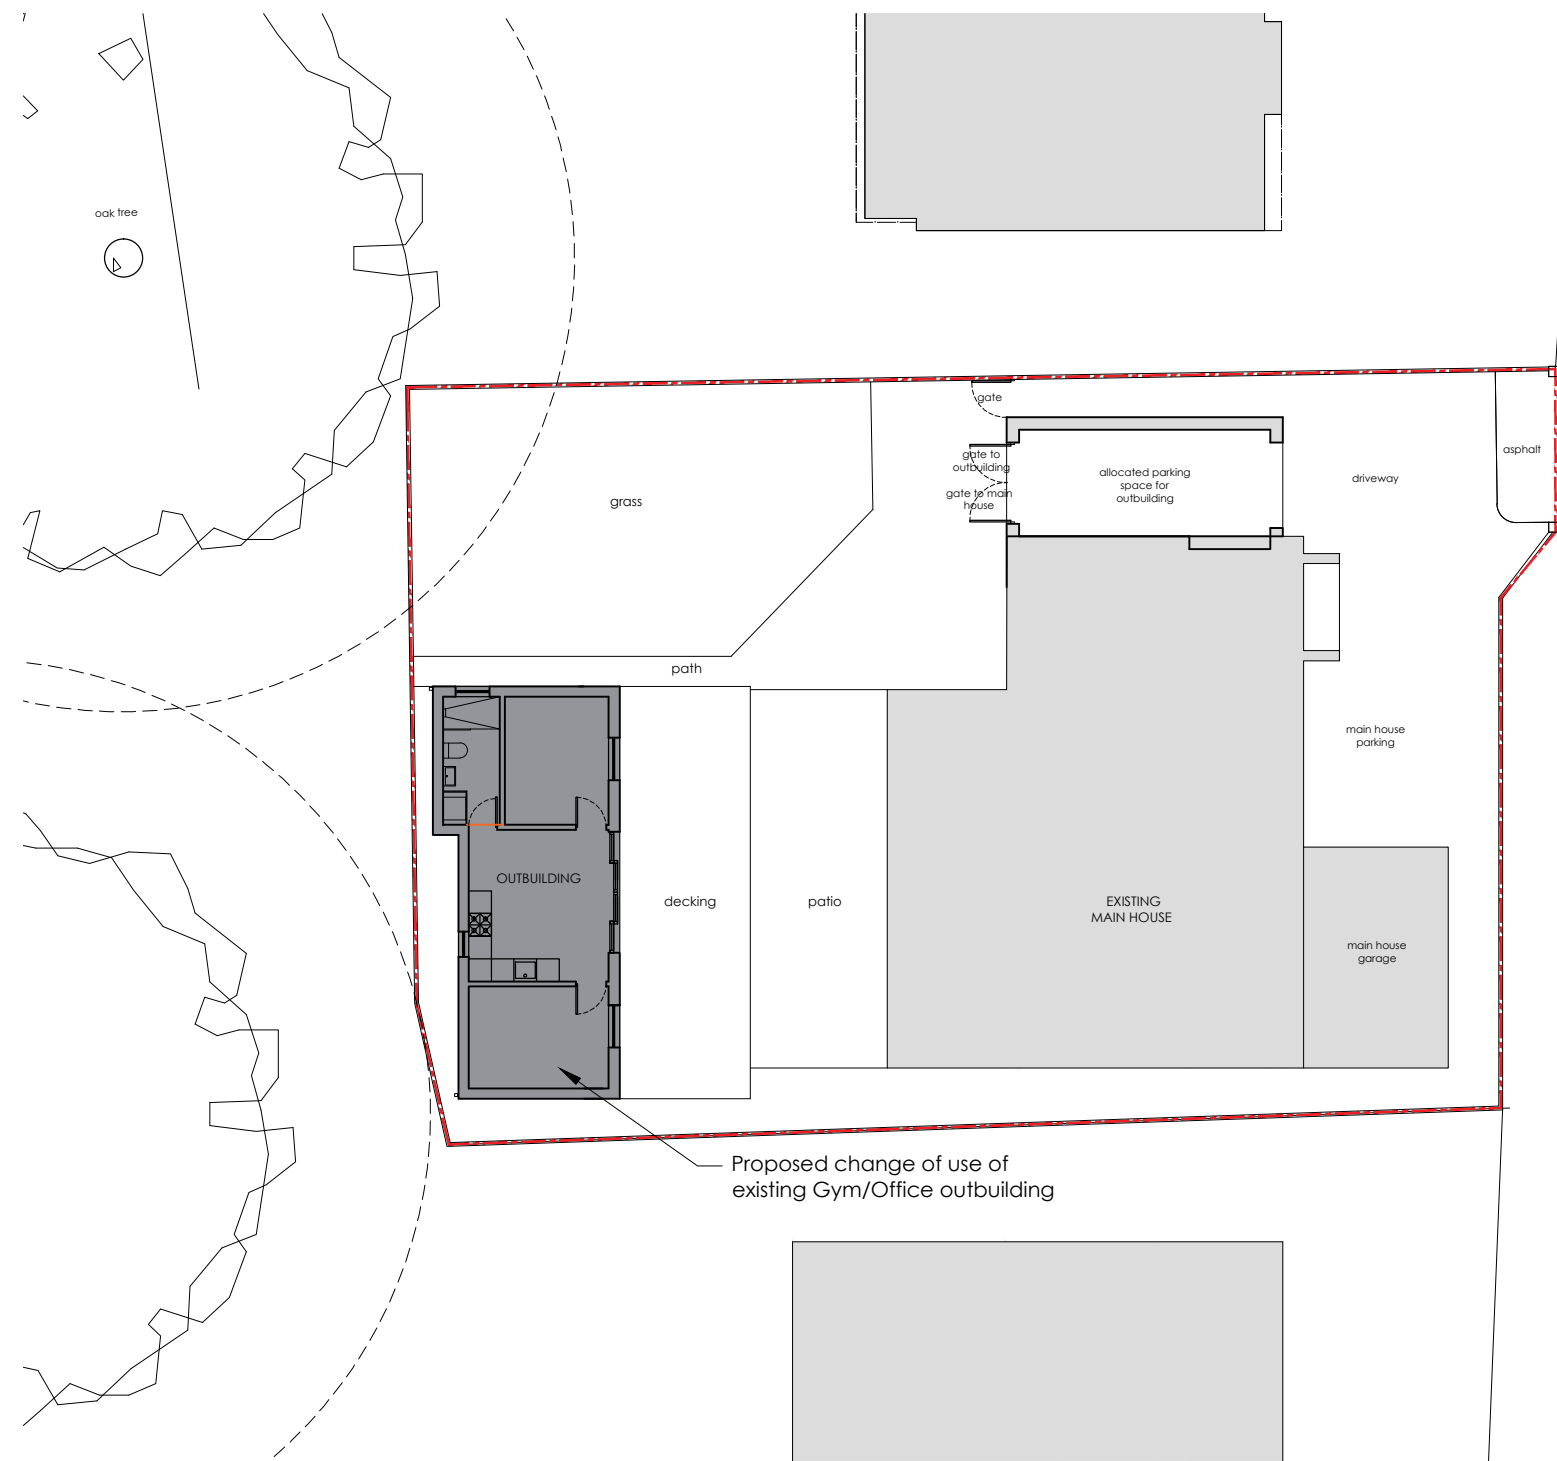


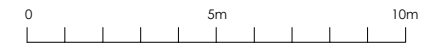

2 PROPOSED SITE BLOCK PLAN
SCALE 1:200

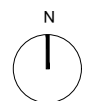

- EXISTING
- PROPOSED CHANGE OF USE

REVISIONS

STATUS		PROJECT	
PLANNING		WHITE OAKS LONDON ROAD	
TITLE			
PROPOSED SITE BLOCK PLAN			
SCALE	DATE	DRAWING NUMBER	REV
1:200	2023.09.08	100	*

VICTORIA MUSTARD ARCHITECT
135 Crawley Down Road, Felbridge, East Grinstead RH19 2PS
Mob 07779 245 093 vicki@victoriarmustardarchitects.com