
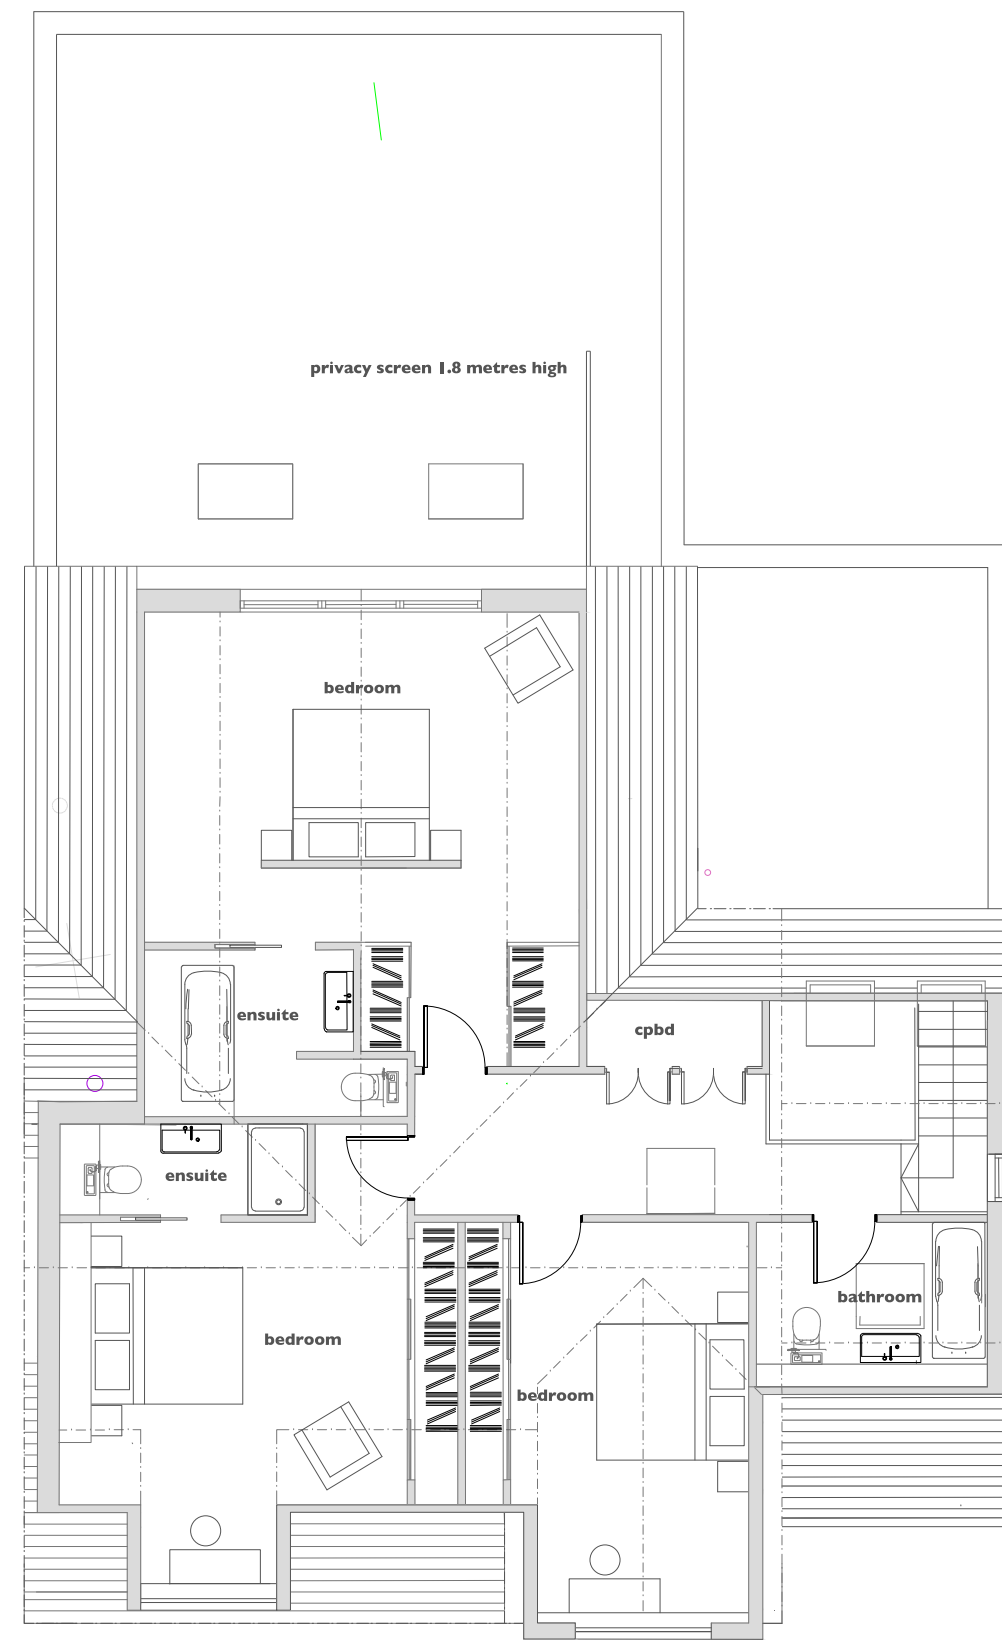


The Paddock, London Road, Hassocks

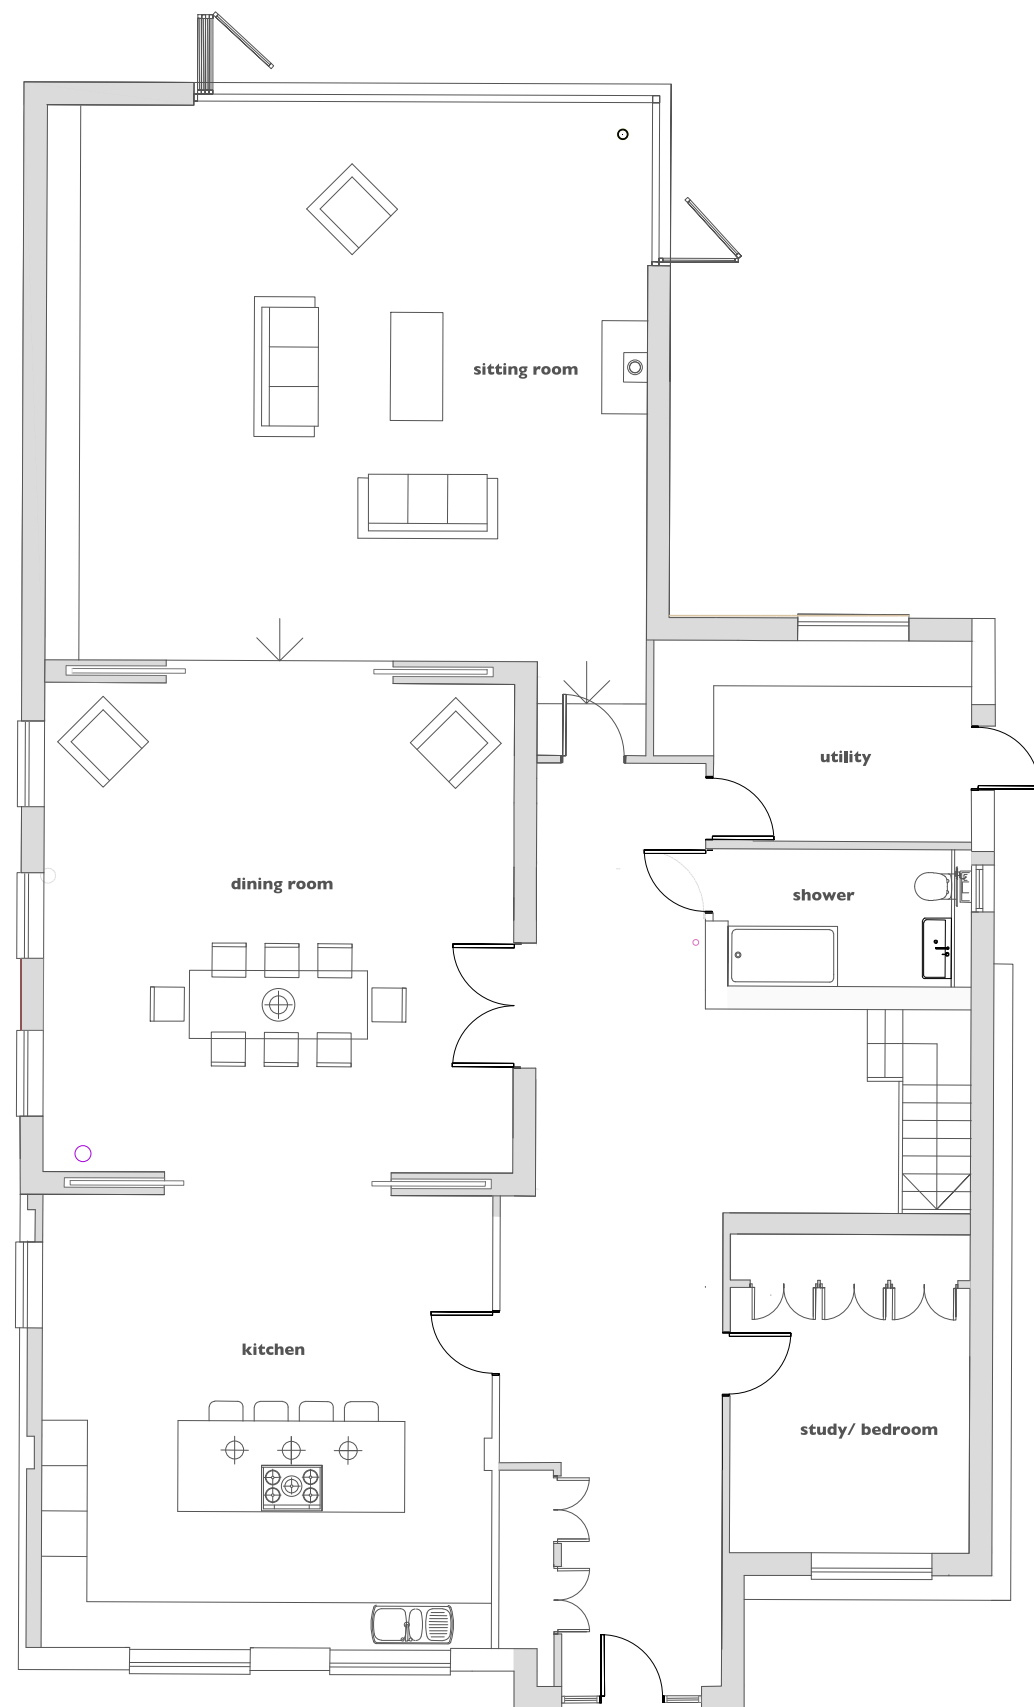

Proposed ground and first floor plan - North House

[illegible]