



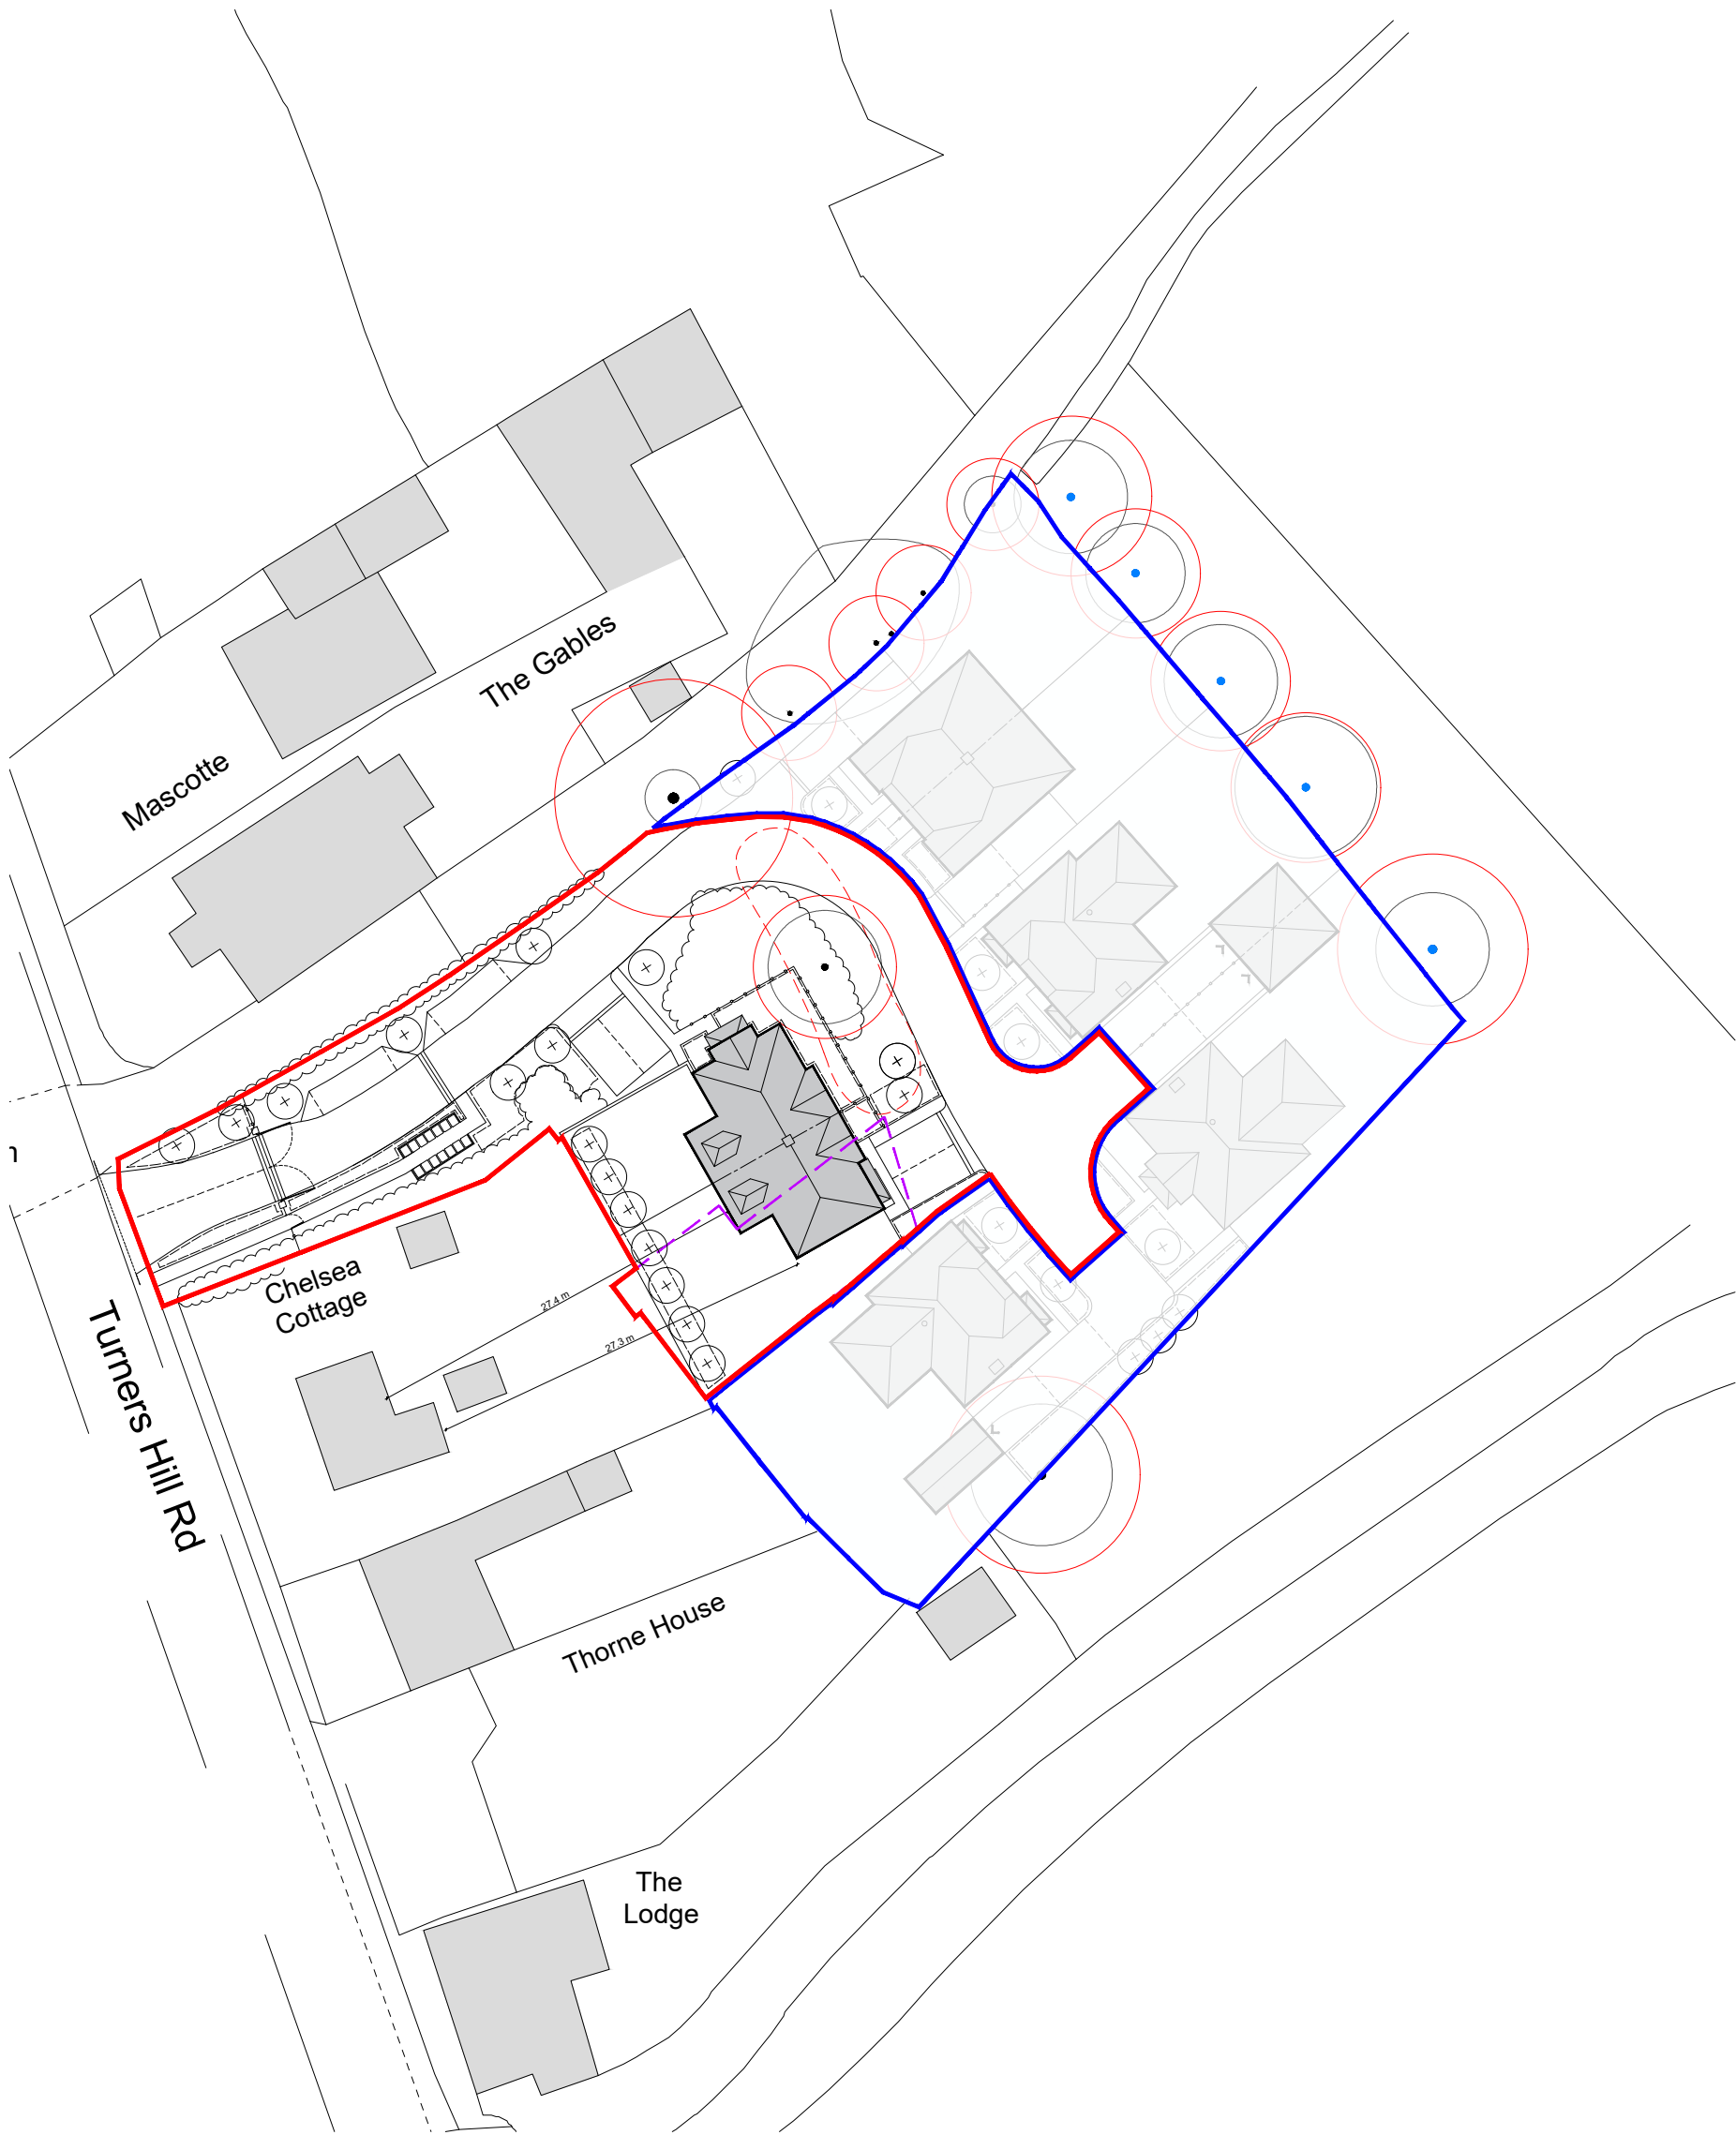

- Ownership Boundary
- Application Boundary
- Existing Building to be demolished

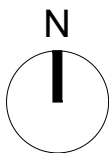

Client's Name
JW Stratton

Job Title
Stetton Works, Turners Hill Road,
Crawley Down

Drawing Title
Block Plan

Scale
1:500 @ A3
metres 5 10 15 20

Drawn AX Checked AK Date 01.07.25

Job No 7504A Drawing No PL-02 Rev D

Status

APPROVAL

D	27.02.26	Planning Submission Updates	AX	KP
C	12.12.25	Planning Submission Updates	AX	KP
B	19.11.25	Planning Submission	AX	KP
A	24.07.25	Updated to client comments	AX	KP

Rev	Date	Revision Details	Dr	Ch
-----	------	------------------	----	----



London: 76 Great Suffolk Street
London, SE1 0BL
T 0207 928 2773 E london@ecearchitecture.com
Sussex: 64 - 68 Brighton Road, Worthing
West Sussex, BN11 2EN
T 01903 248777 E sussex@ecearchitecture.com
Bristol: Westworks, Beacon Tower
Coleston Street, Bristol, BS1 4XE
T 0117 214 1101 E bristol@ecwestworks.com
ECE Architecture
www.ecearchitecture.com