



South (Front) Elevation 1:100




North (Rear) Elevation 1:100




East (Side) Elevation 1:100

NOTES:

1. All dimensions are in mm and must be checked on site.
2. Drawings are to be read in conjunction with accompanying documents.
3. Any errors or inaccuracies should be brought to the attention of Grumitt Wade Mason.

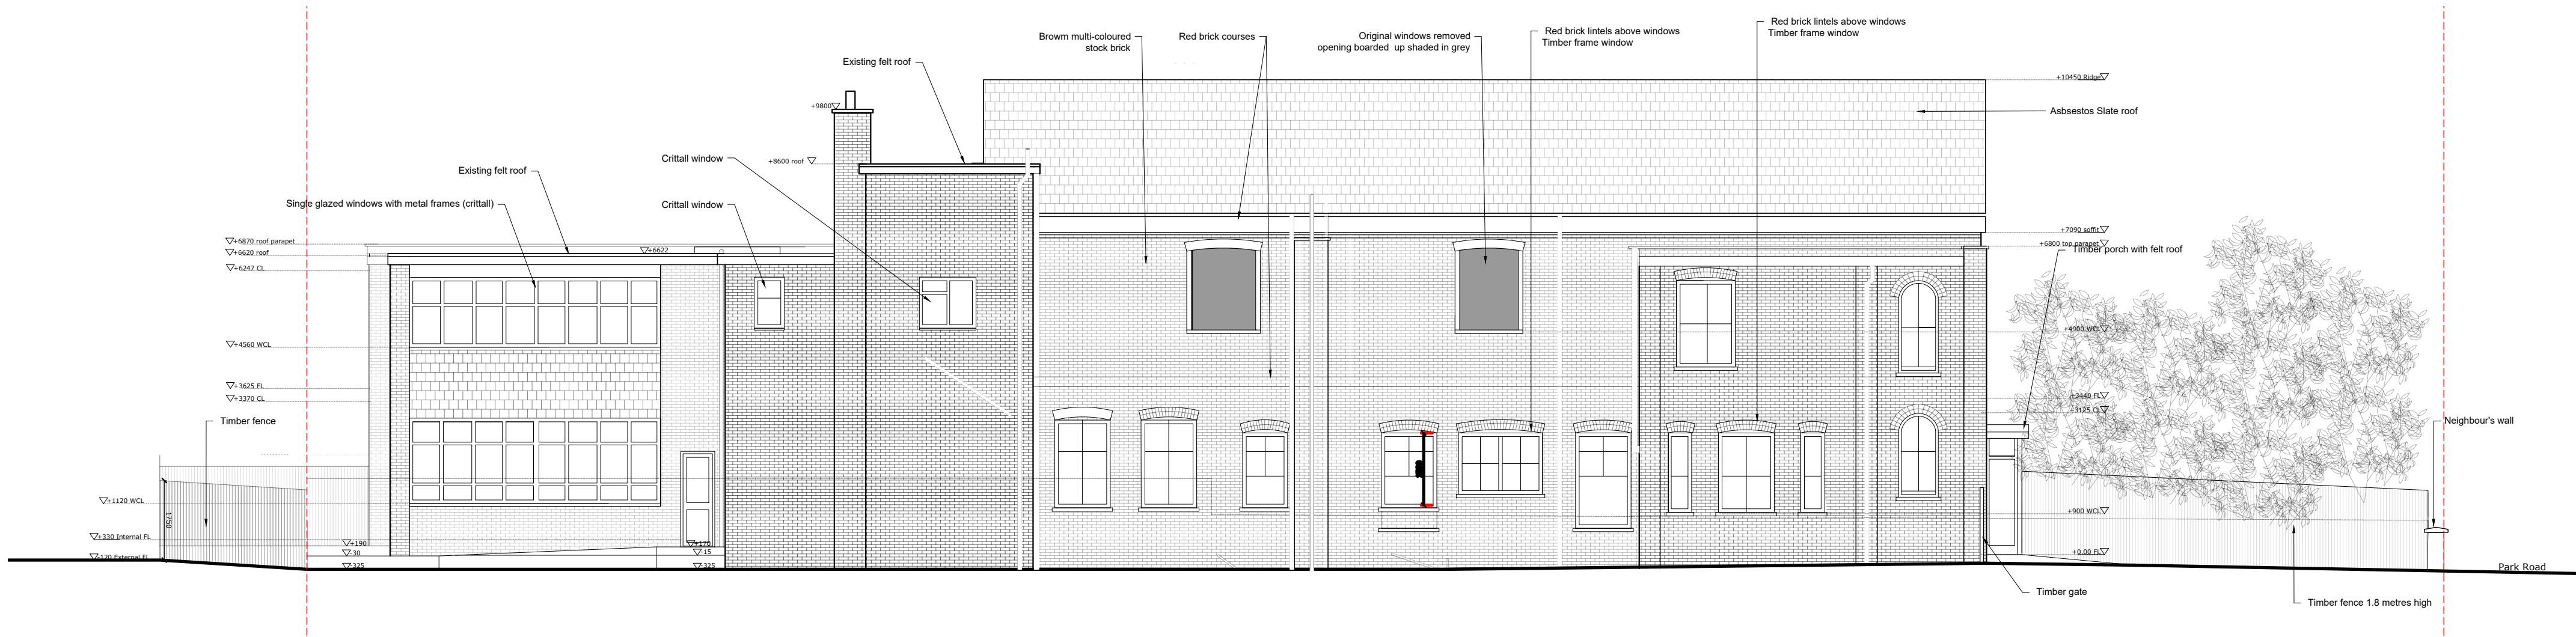

West (Side) Elevation 1:100

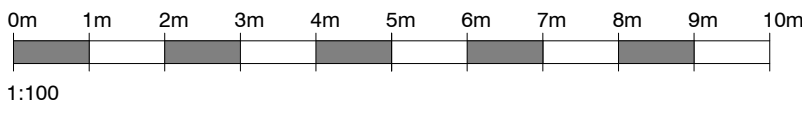

Contact Information	
Unit 3, Tungsten Building, George Street, Portlade, Brighton, BN41 1RA	Tel: 01273 410836 Email: mark@grumittwademason.com
grumittwademason chartered surveyors & architectural consultants CIAT CHARTERED PRACTICE RICS	
Client Name Park Centre Burgess Hill CIO	
Address 60 Park Road, Burgess Hill RH15 8ET	
Drawing Title Existing Elevations	
Drawing Reference DT/PARKCENTRE60/ 05	
Date 08/5/25	
Scale 1: 100	Paper A1
Drawn By DT	Revision -
Direction	