

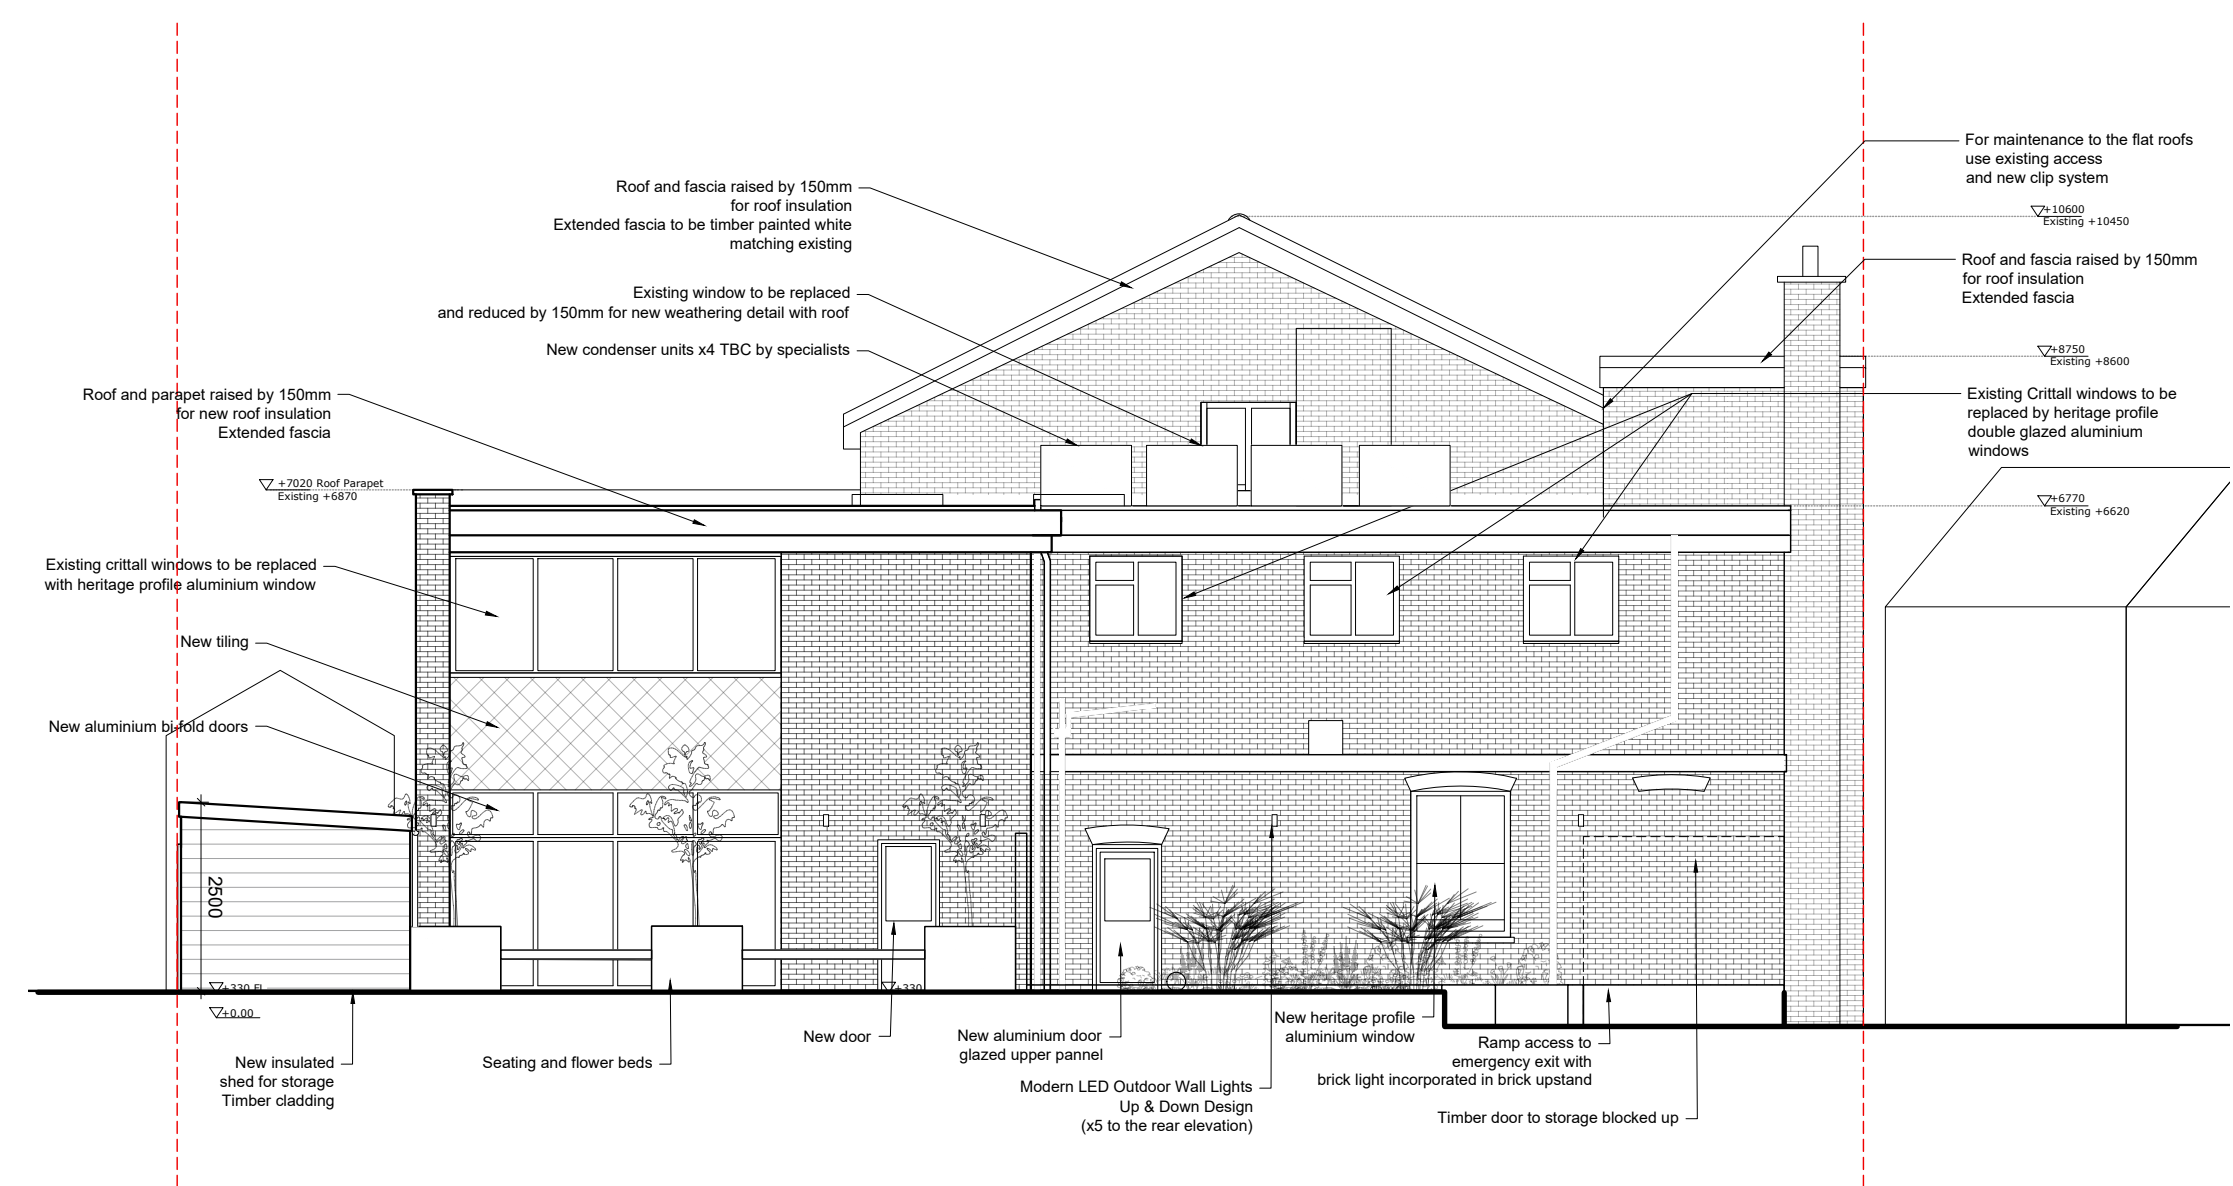


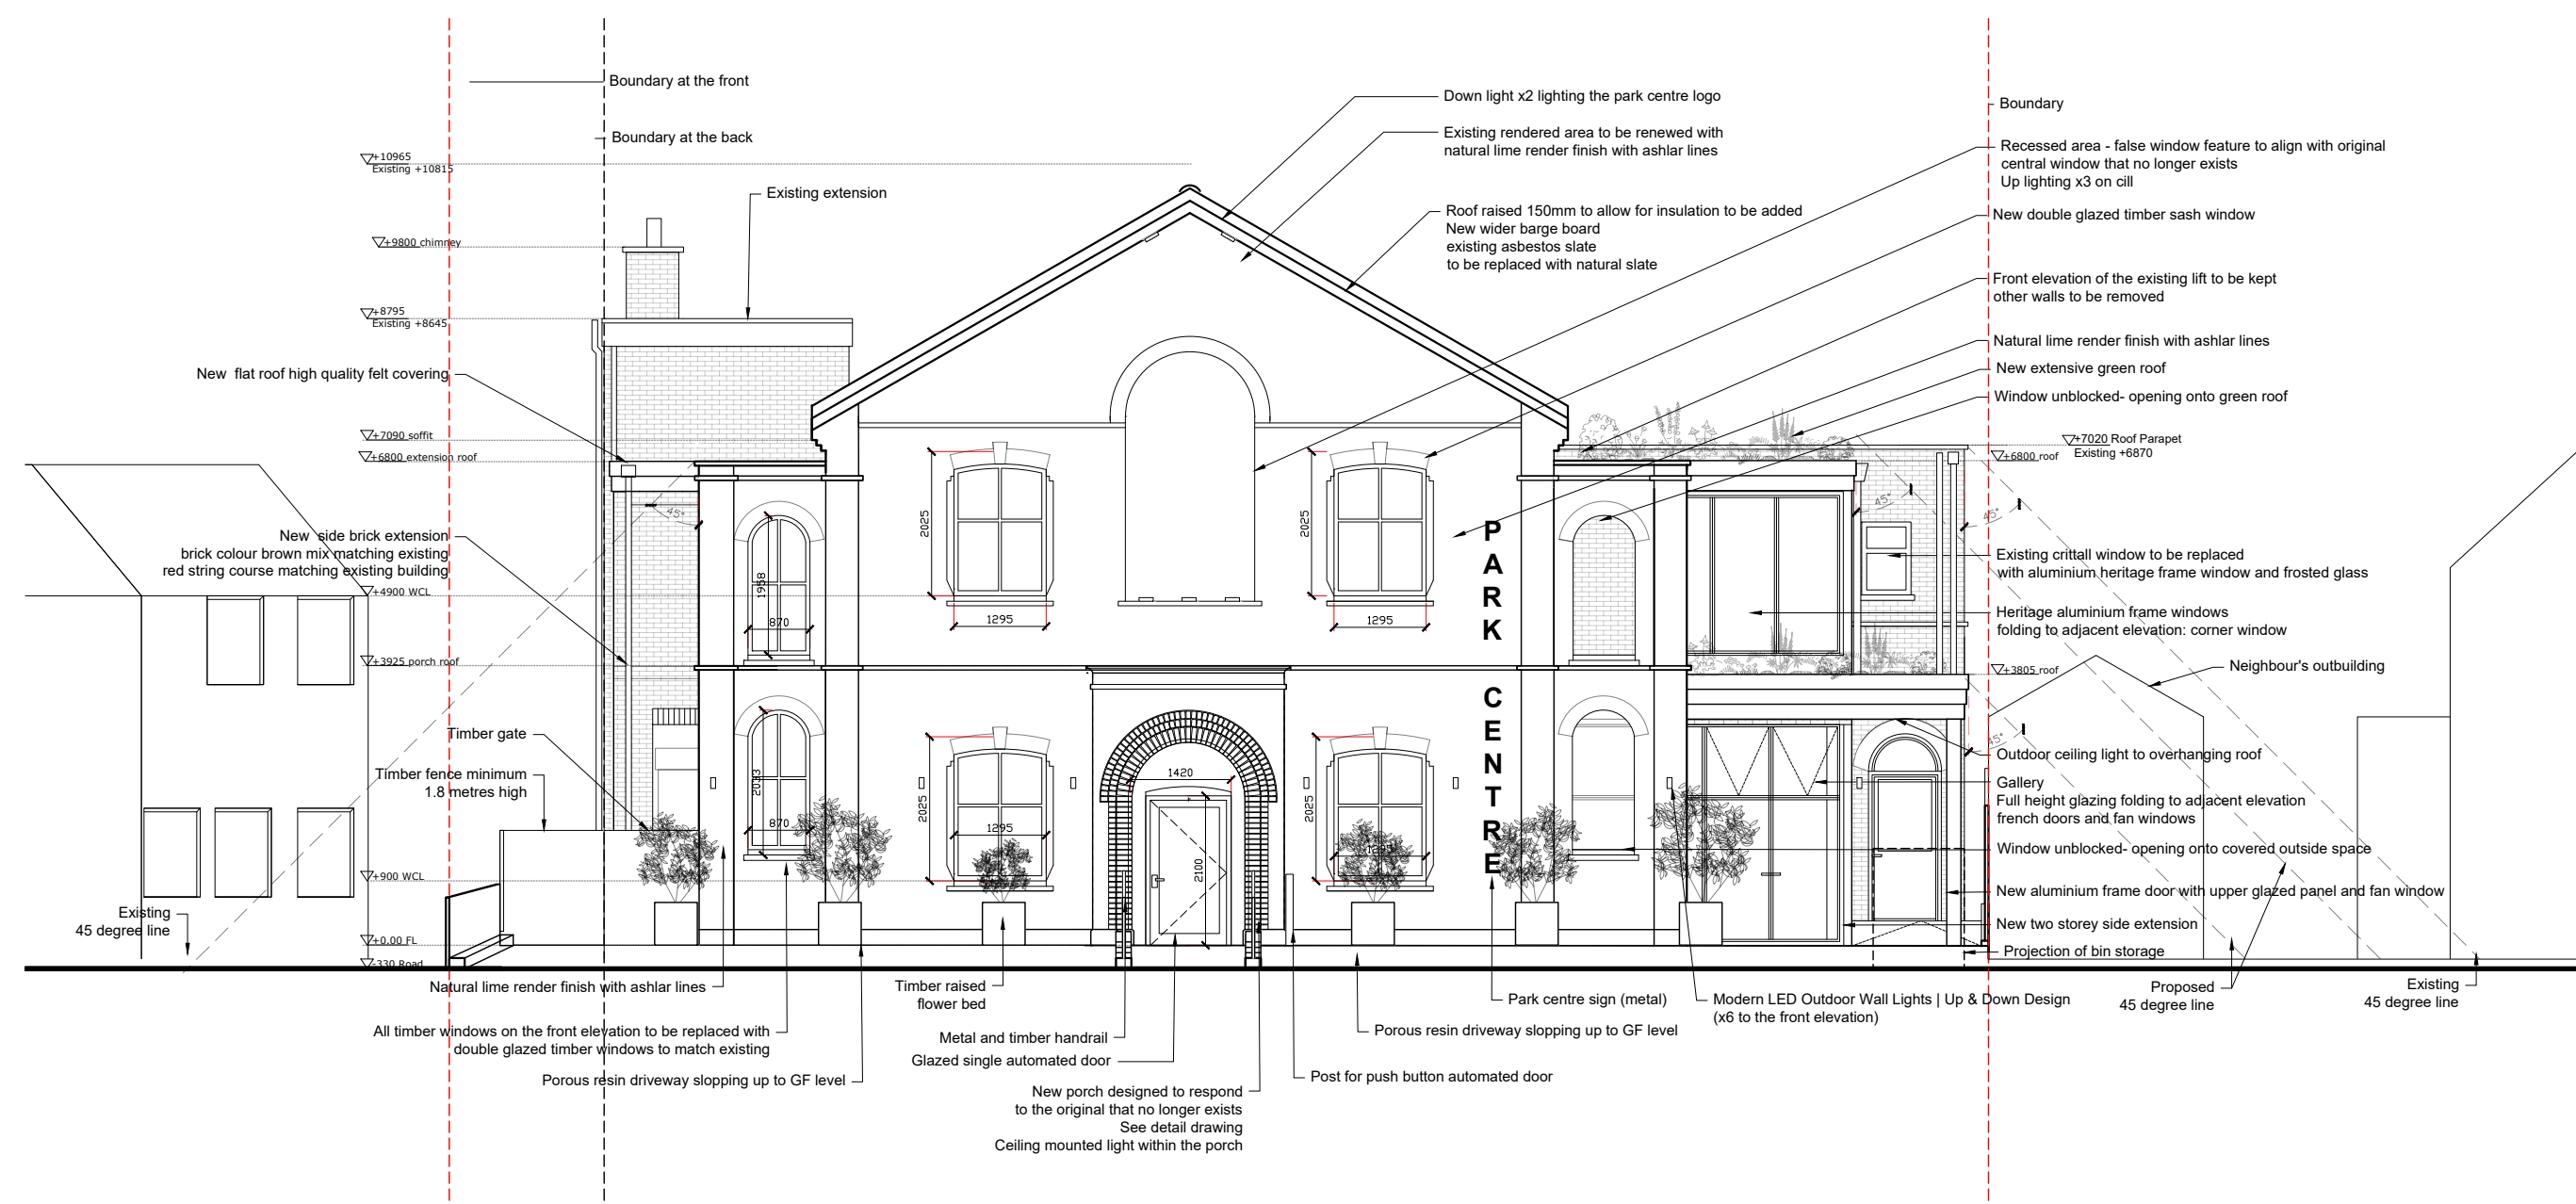

East (Side) Elevation 1:100

North (Rear) Elevation 1:100

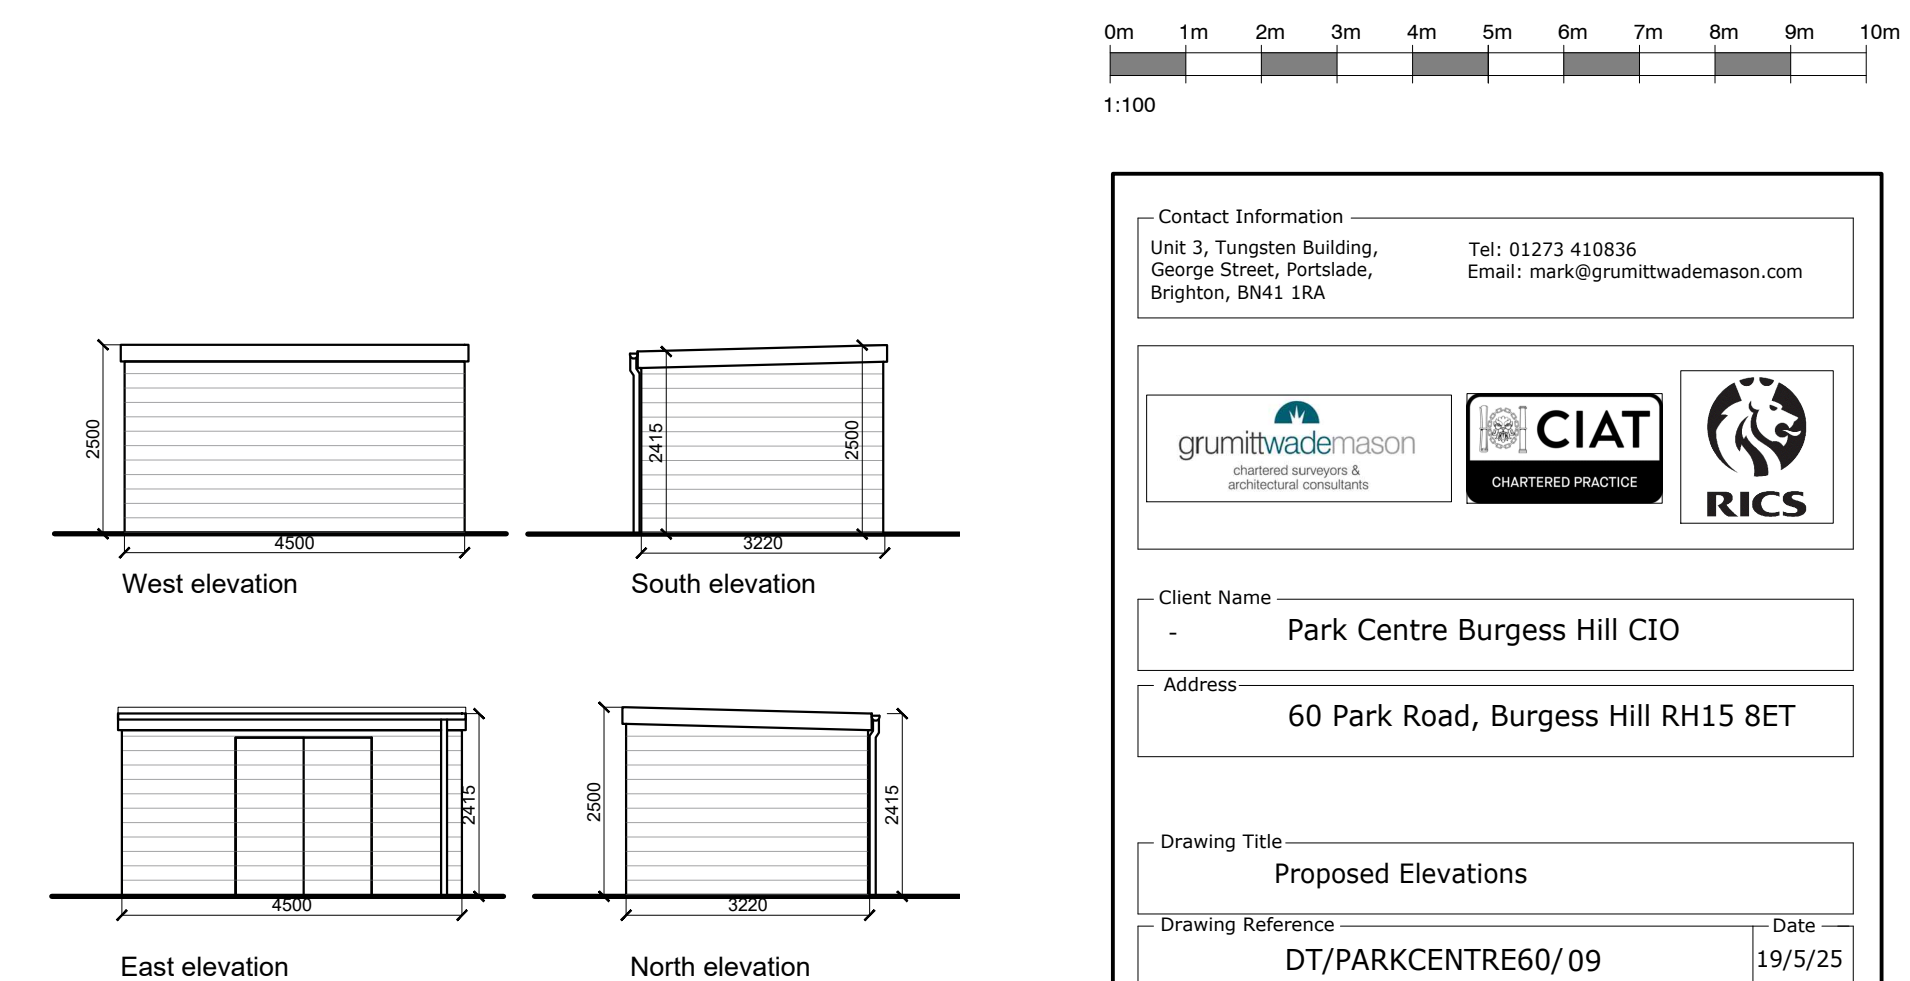

West (Side) Elevation 1:100

Storage Elevations 1:100

Contact Information Unit 3, Tunstons Building, George Street, Torridge, Brighton, BN41 1RA		Tel: 01273 418836 Email: mark@grumittwademason.com	
			
			
Client Name - Park Centre Burgess Hill CIO			
Address 60 Park Road, Burgess Hill RH15 8ET			