


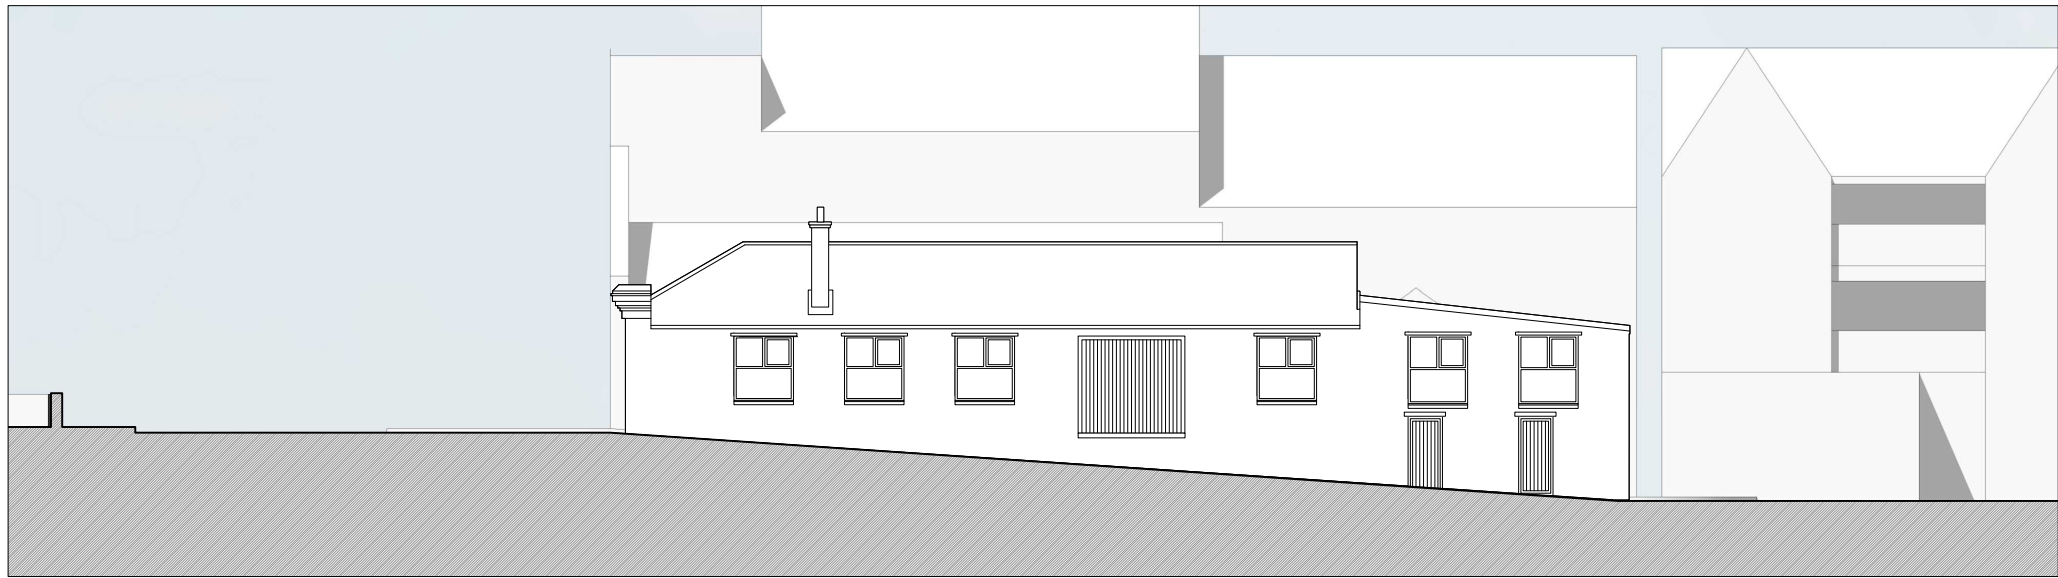

Existing East Elevation



Existing South Elevation



Existing North Elevation

