
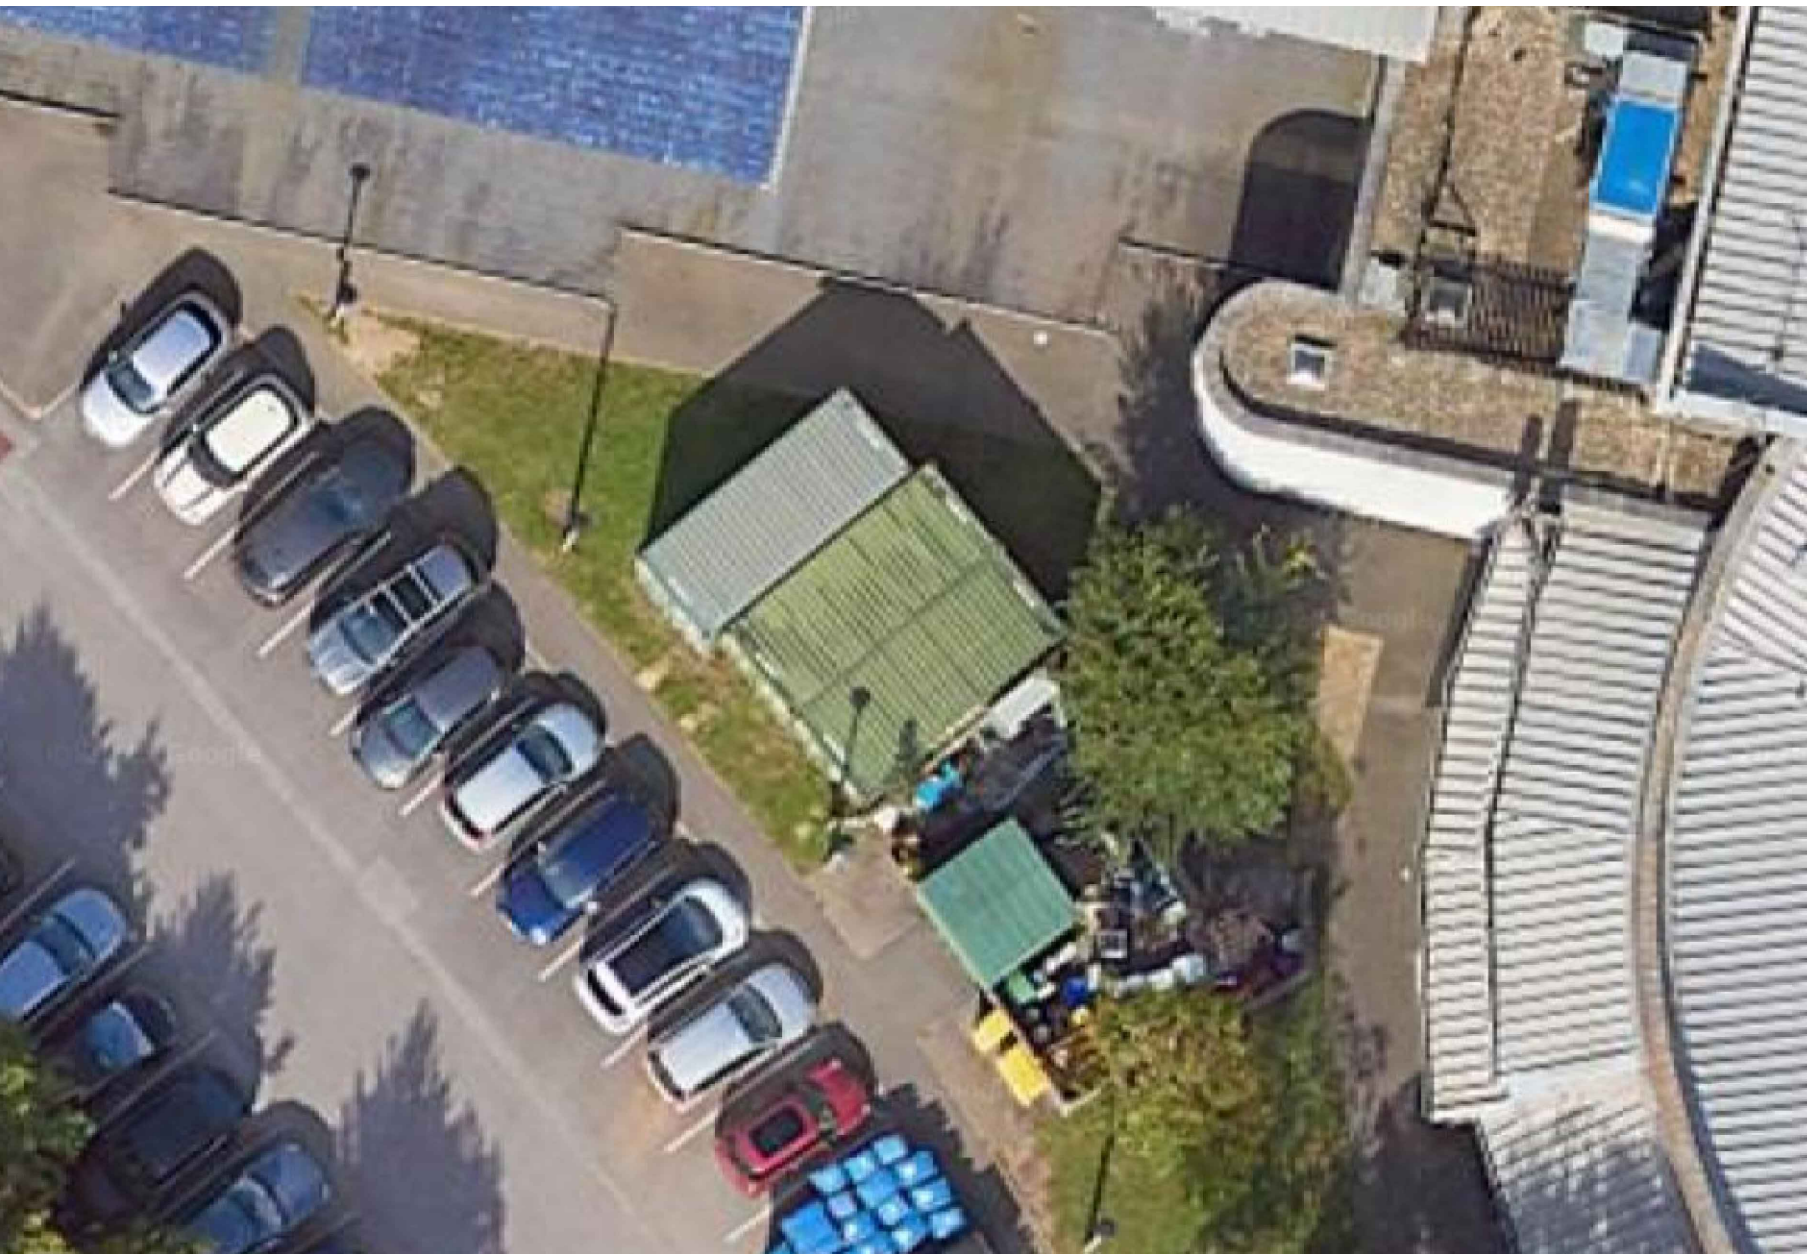


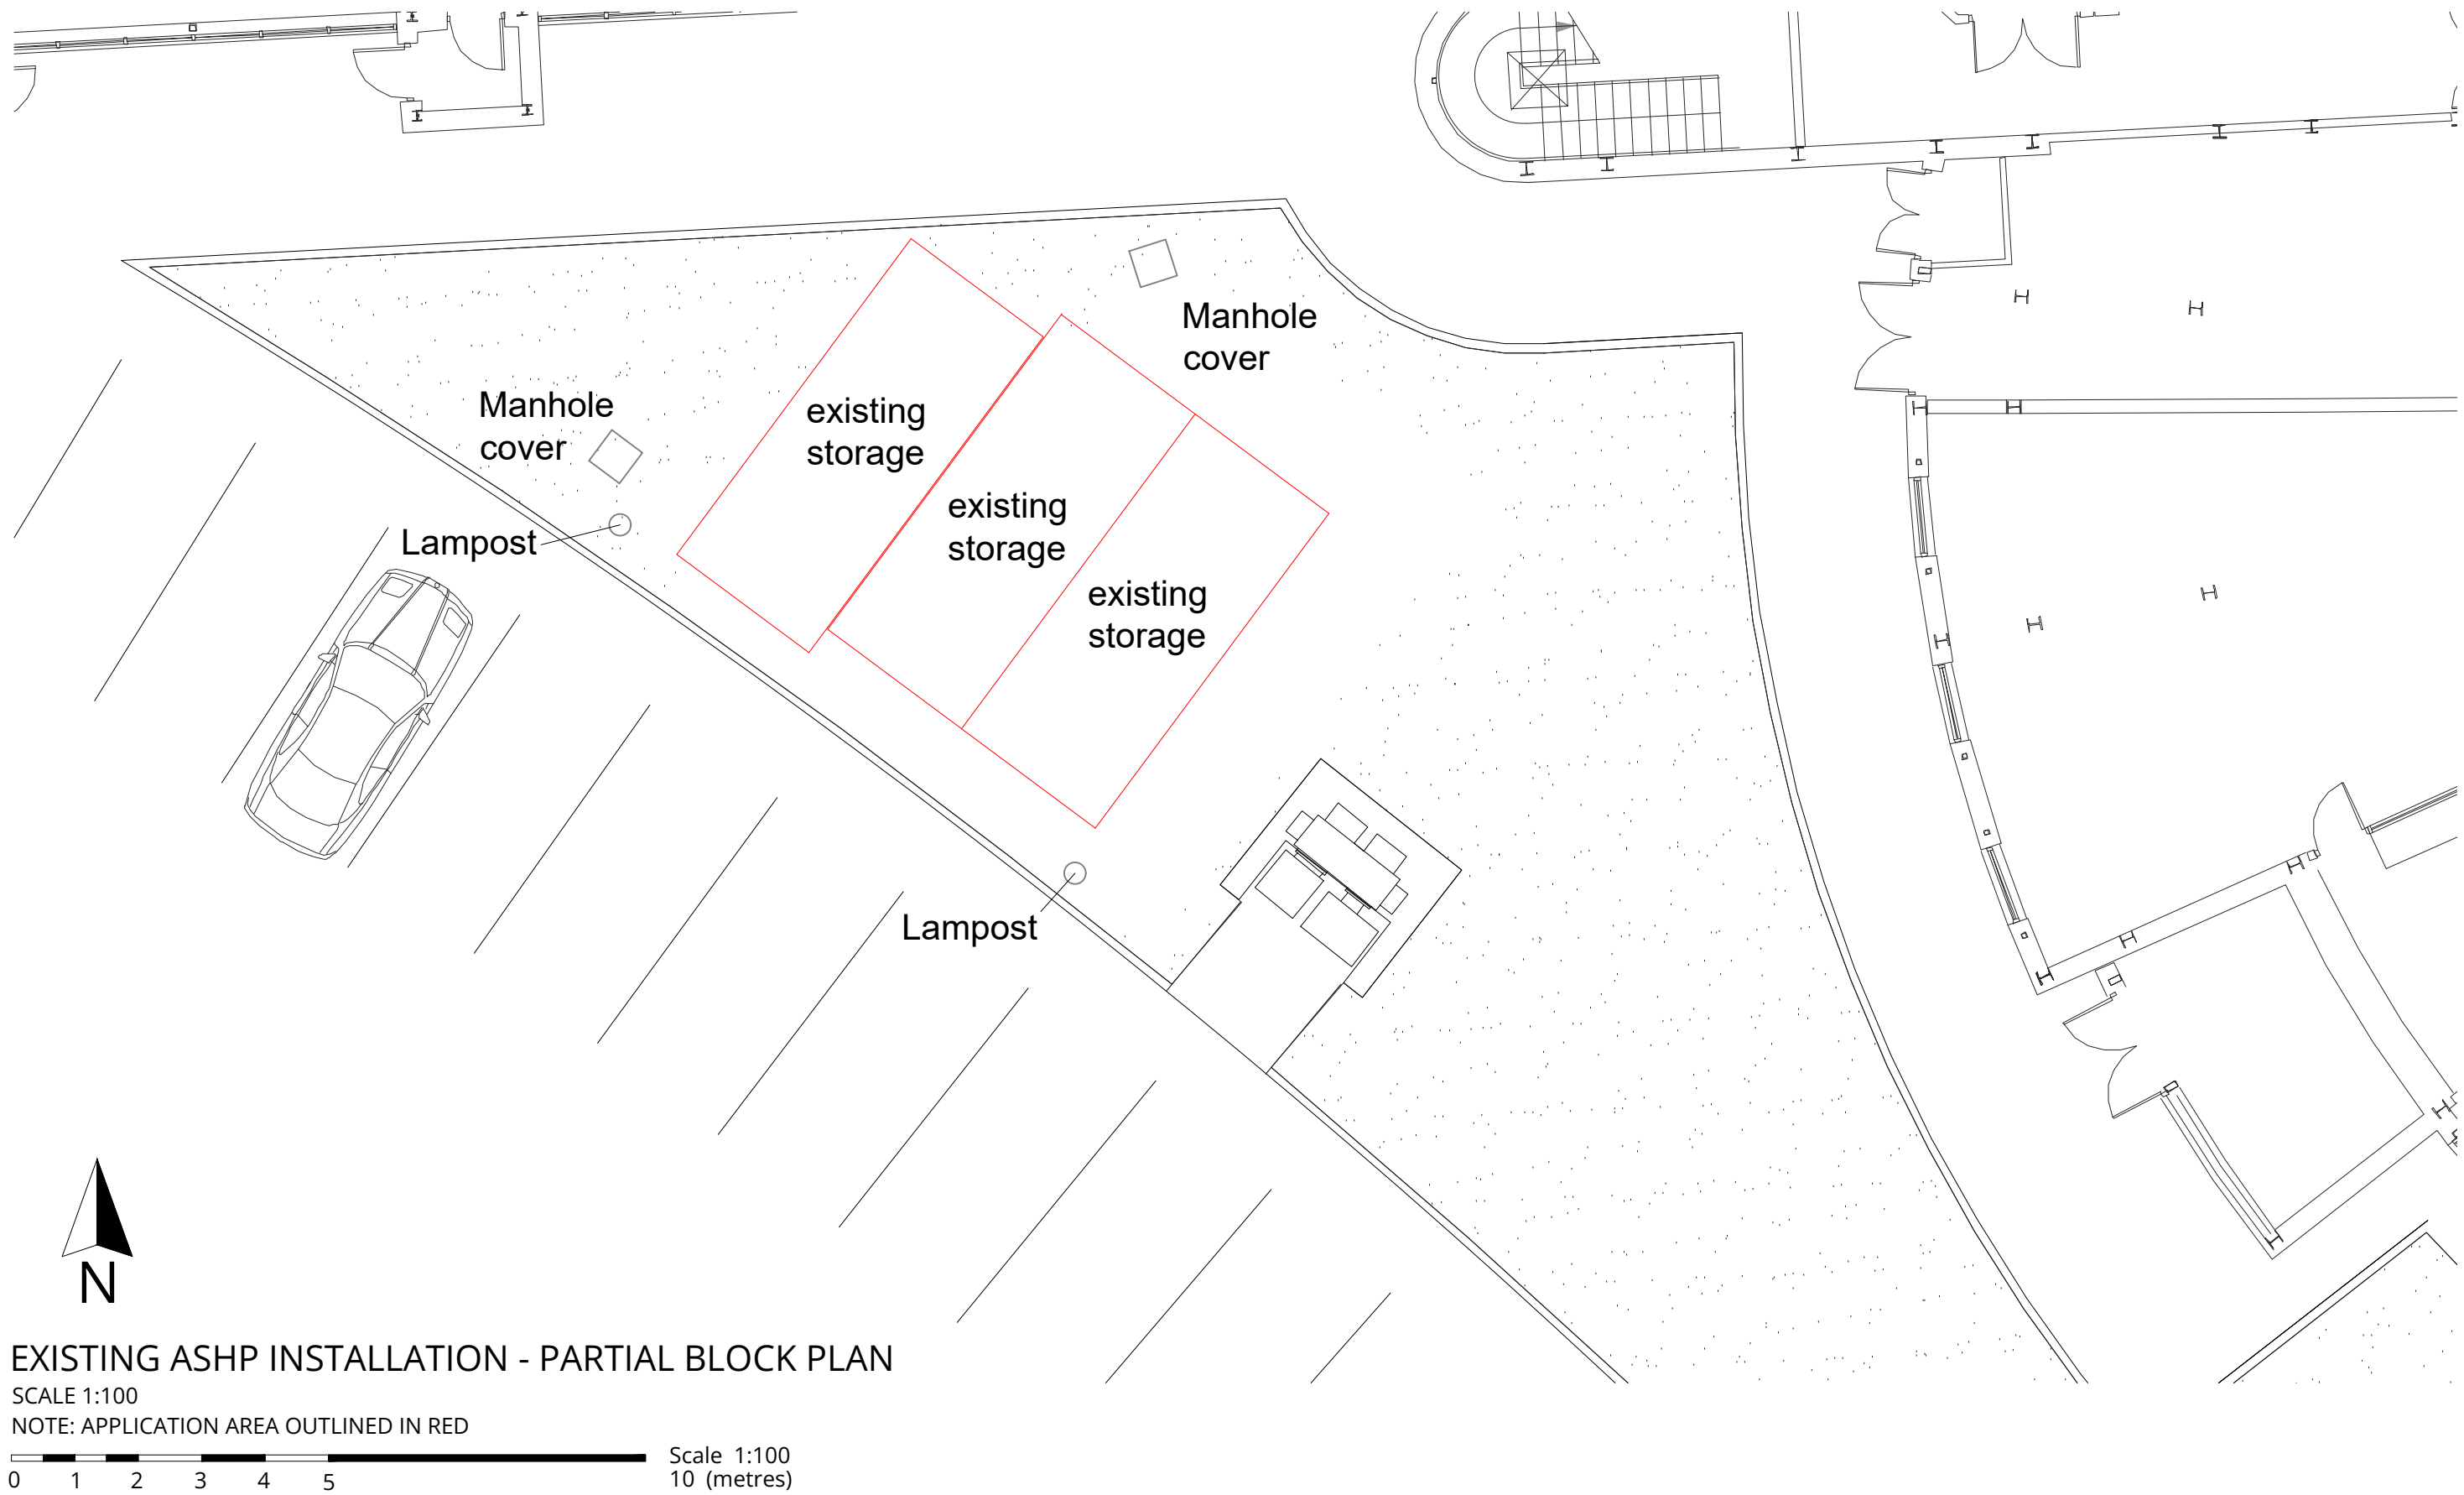

Aerial view of existing area showing storage containers to be removed

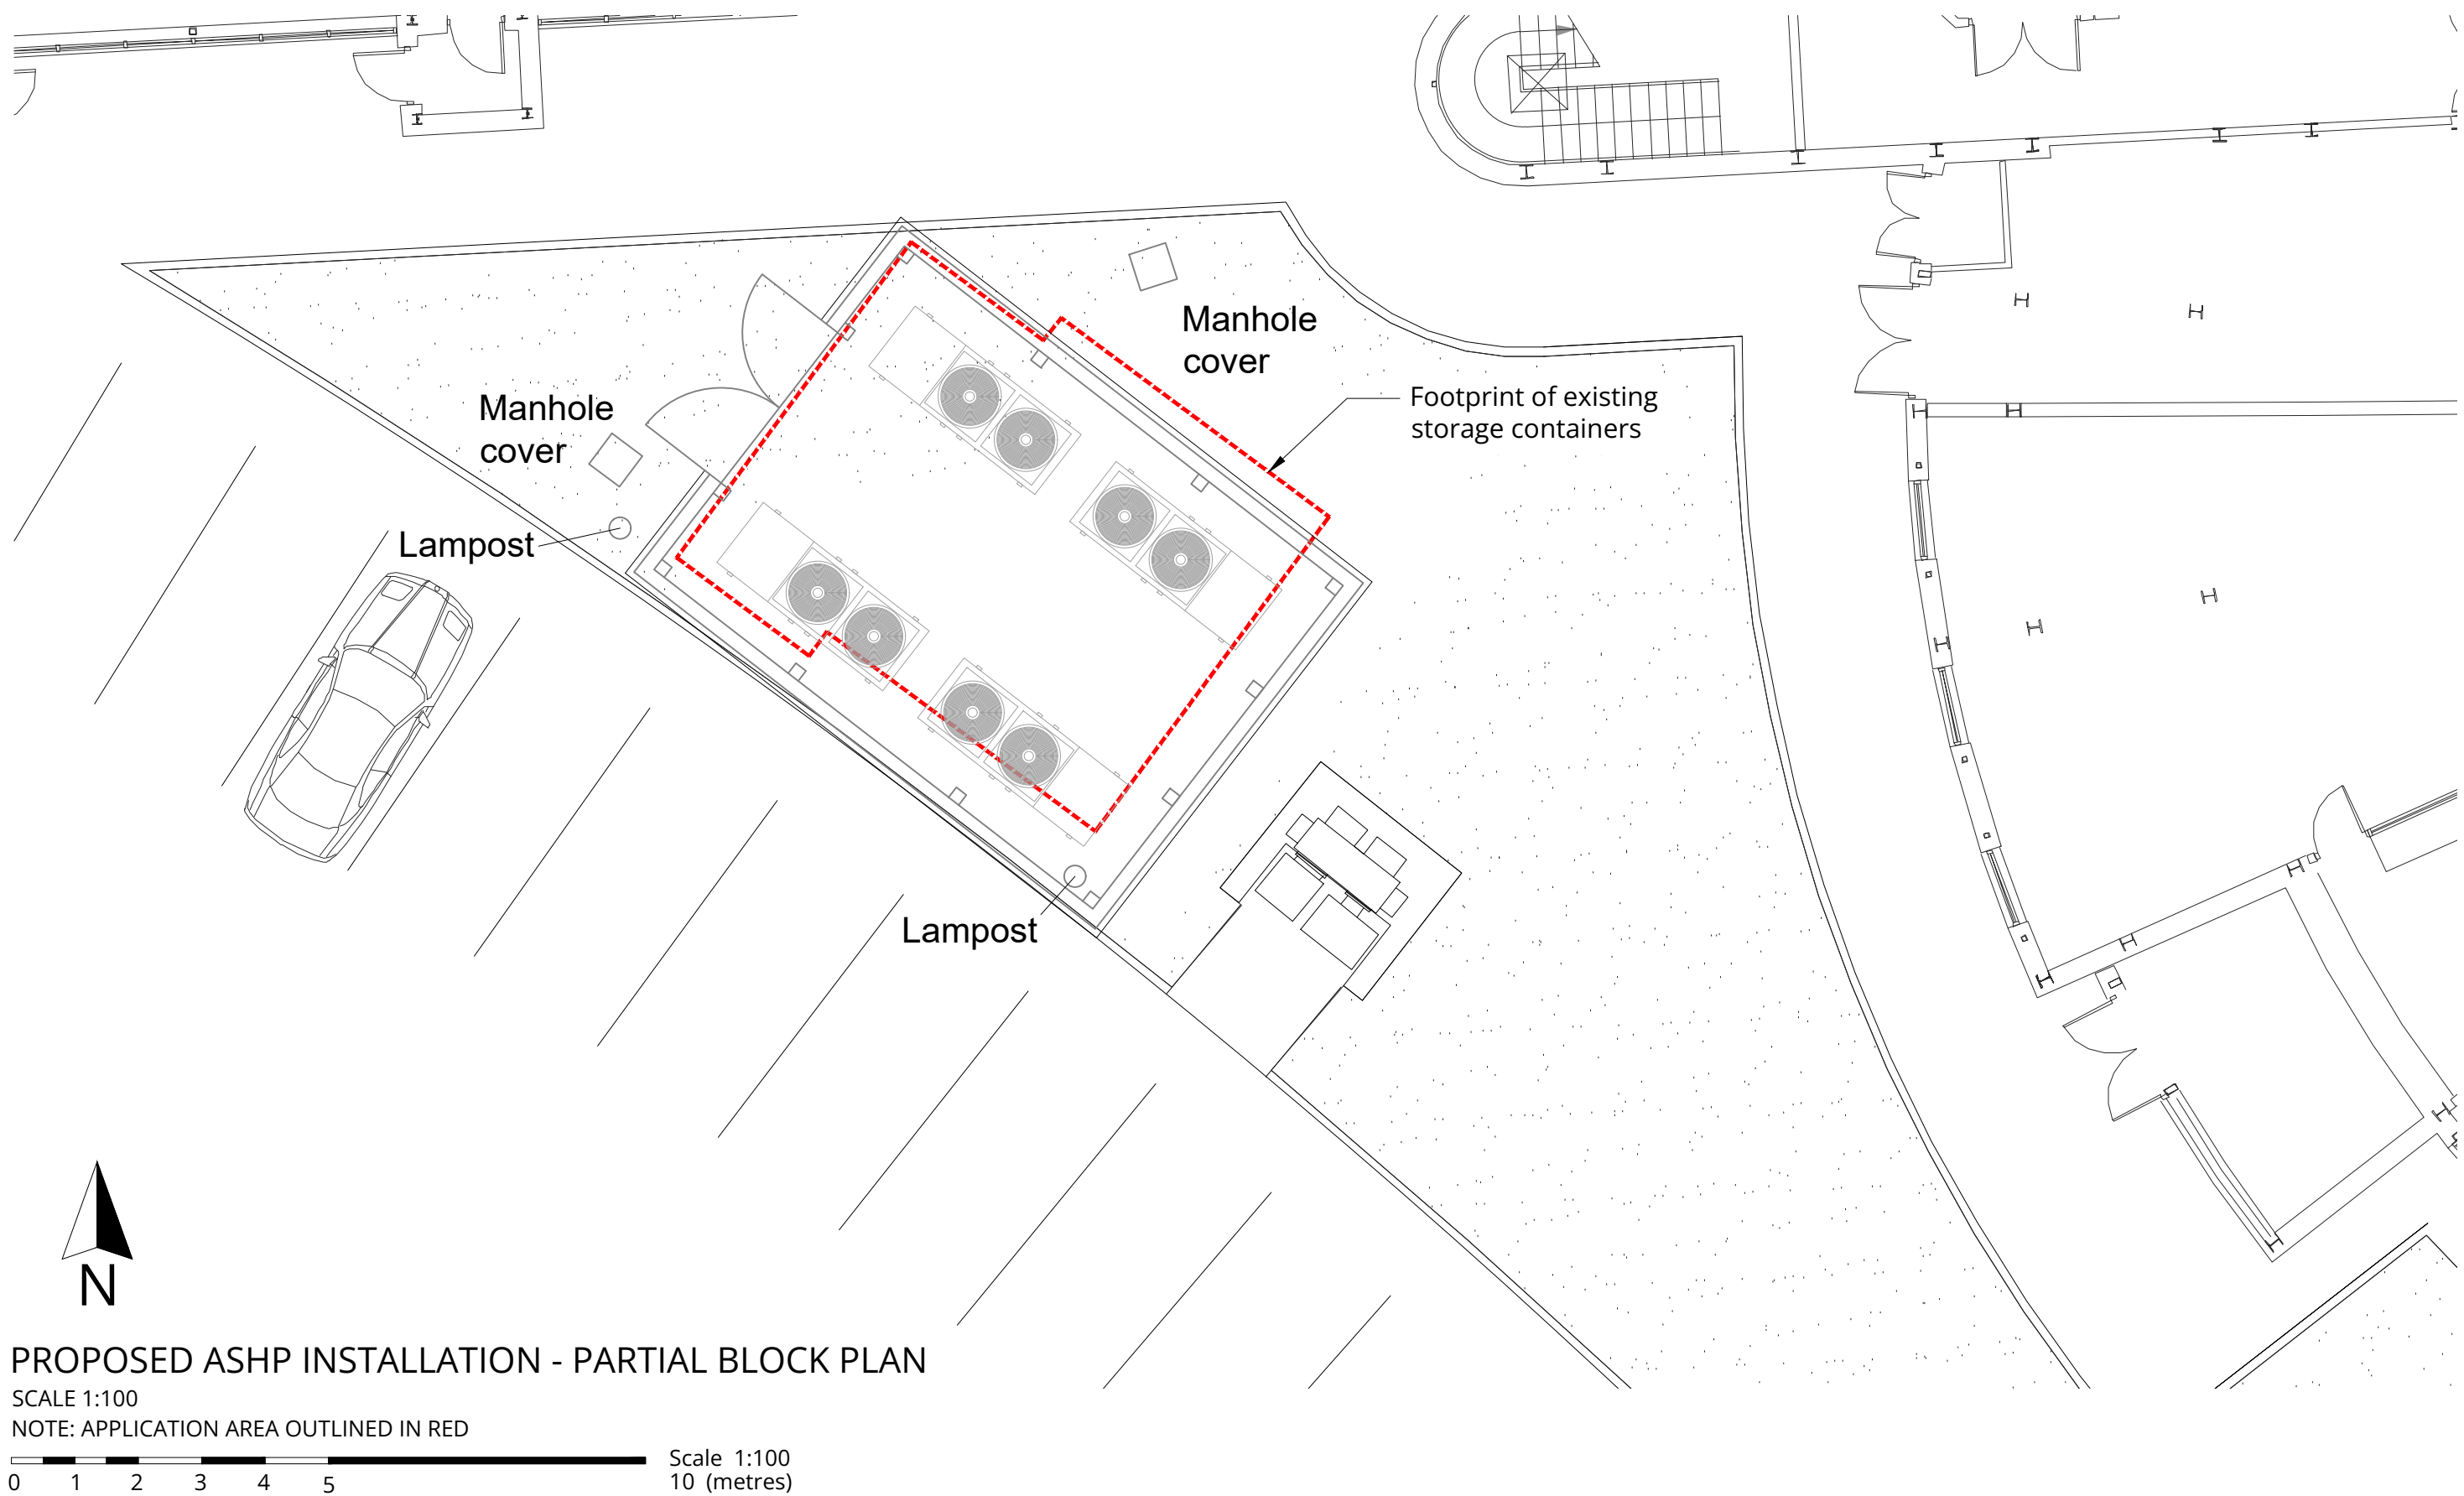


Image to proposed location, adjacent to plant room and Sub Station

© THIS DRAWING IS A COPYRIGHT OF BARKER ASSOCIATES.
NOTES:
ALL LEVELS, ANGLES AND DIMENSIONS TO BE CHECKED
ON SITE PRIOR TO COMMENCEMENT OF WORKS.

THIS DRAWING IS TO BE READ IN CONJUNCTION WITH
ALL RELEVANT STRUCTURAL ENGINEERS AND
MECHANICAL AND ELECTRICAL ENGINEERS DRAWINGS,
DETAILS AND SPECIFICATIONS.

Drawing Status:			
PLANNING			
P01	ISSUED FOR PLANNING	15/04/25	JM
Rev	Description	Date	By
Barker MAJESTY HOUSE, AVENUE WEST SKYLINE 120, BRAINTREE ESSEX, CM77 7AA T: 01279 647111 W: www.barker-associates.co.uk E: mail@barker-associates.co.uk			
Client The Headteacher & Governors St Paul's Catholic College			
Project Title AIR SOURCE HEAT PUMP INSTALLATION at ST PAUL'S CATHOLIC COLLEGE JANE MURRAY WAY, BURGESS HILL, RH15 8GA			
Drawing Title EXISTING AND PROPOSED PARTIAL BLOCK PLAN			
Drawn JM	Checked CO	Scale 1:100 @ A1	Date 15/04/25
ARCHITECTURAL			
Drawing Number P231441-BA-A1-XX-DR-A-2003		Status S4	Revision P01