
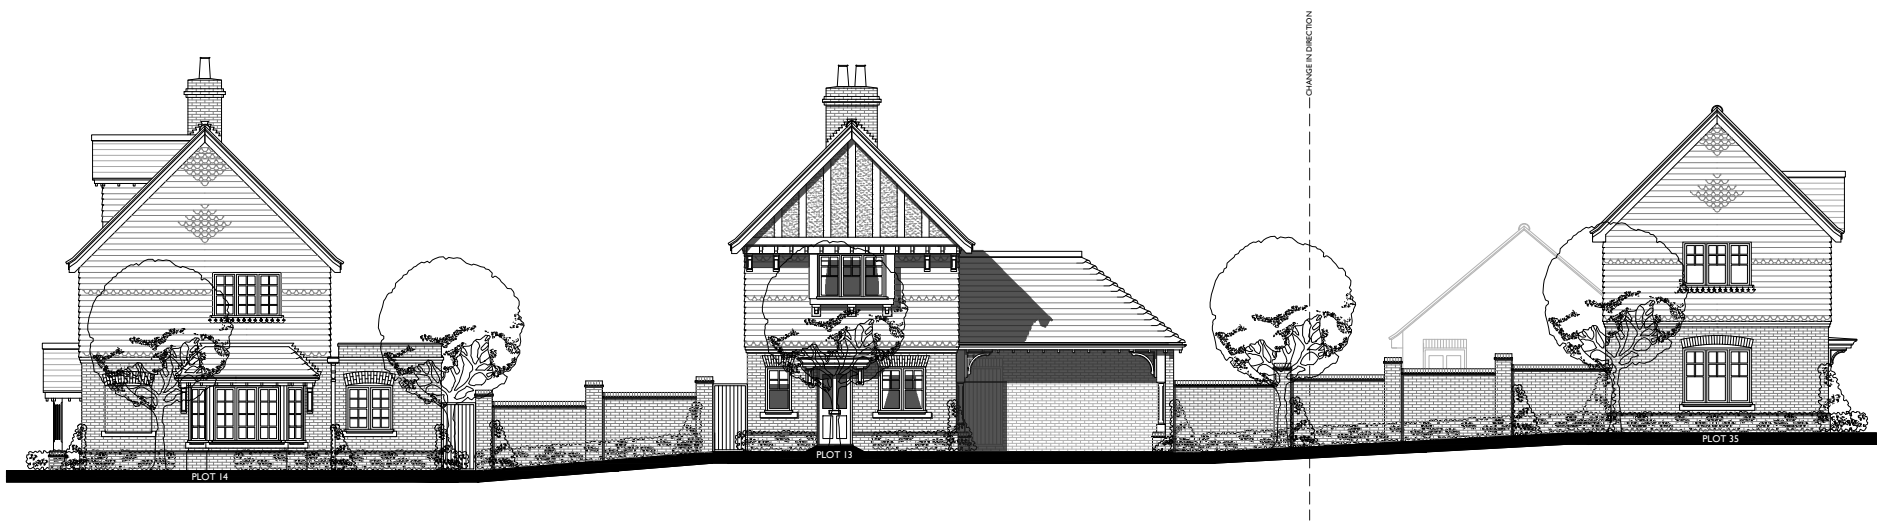


notes

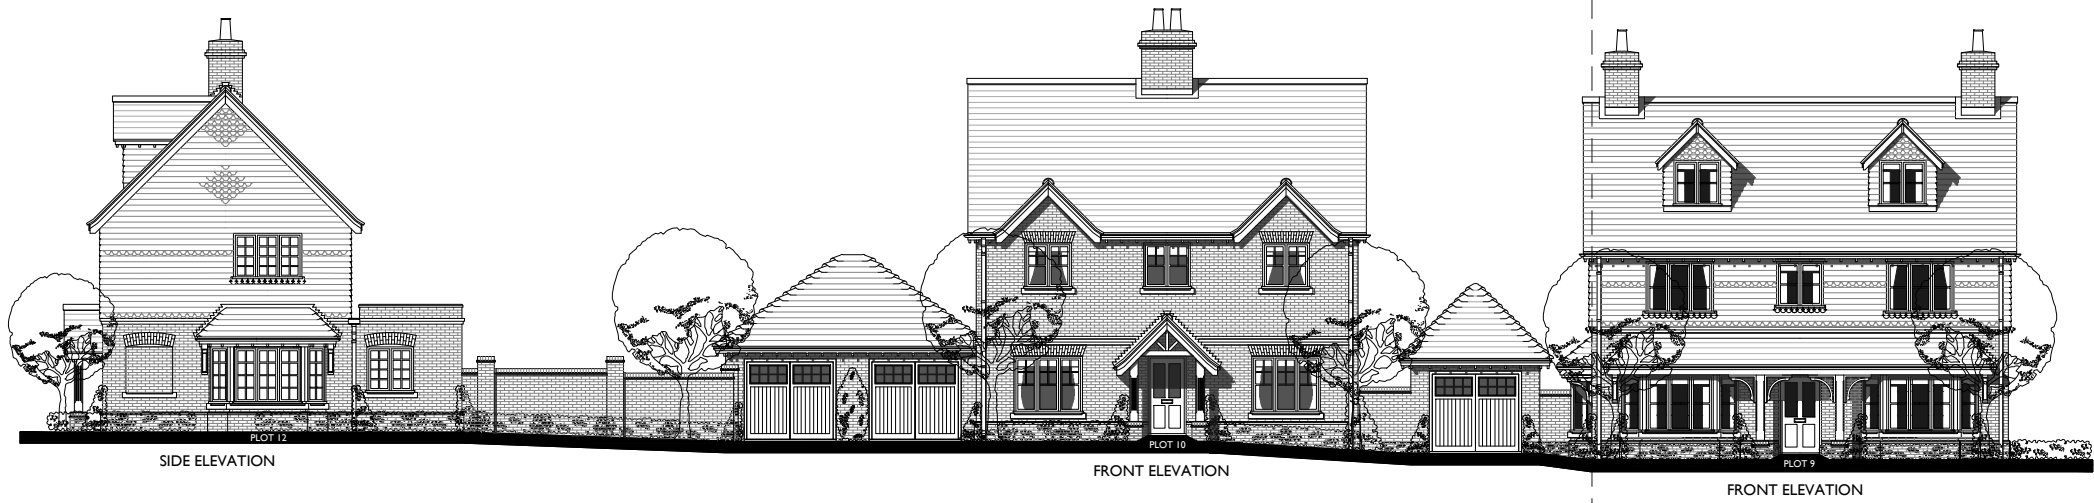

revision	date	prepared	description
----------	------	----------	-------------

ANTLER HOMES
Knightway House
Park Street
Bagshot
Surrey
GU19 5AQ
T : 01276 538941
www.antlerhomes.co.uk

project
SELSFIELD ROAD, ARINGLY

drawing
STREET SCENES -
SHEET 1 OF 2

date	scale	drawn
27.02.26	1:200 @ A1	MJ

drawing number	revision
AH314 - PL.28	*