


GB-Sol PV Slate
E11729 - Stephen Manning
Main House
13.05.2025 - (Rev -)

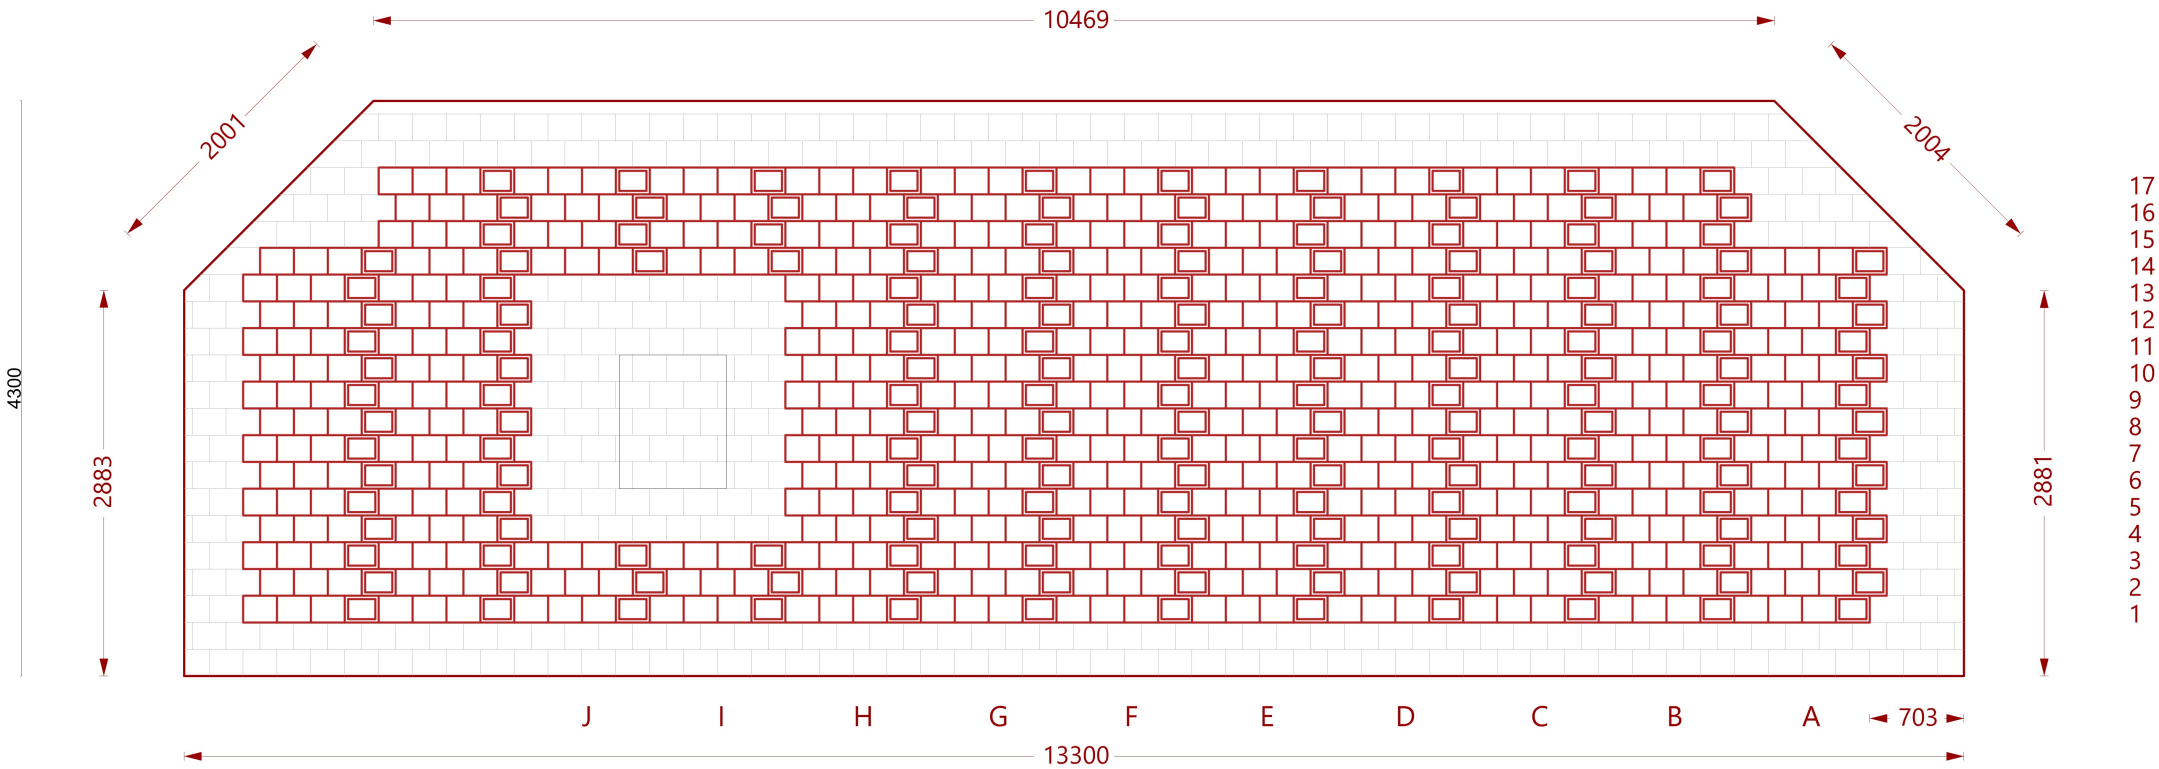

	Roof Hook	57
	Large Flashing	22
	Small Flashing	05

No. PV Slate (500x250)	178
kW System	4.984
M2 (Area PV Slate)	90