


FOR PLANNING
PURPOSES ONLY

NOT FOR CONSTRUCTION

TO BE READ IN CONJUNCTION WITH
STRUCTURAL ENGINEER'S DRAWINGS, DETAILS
AND SPECIFICATIONS

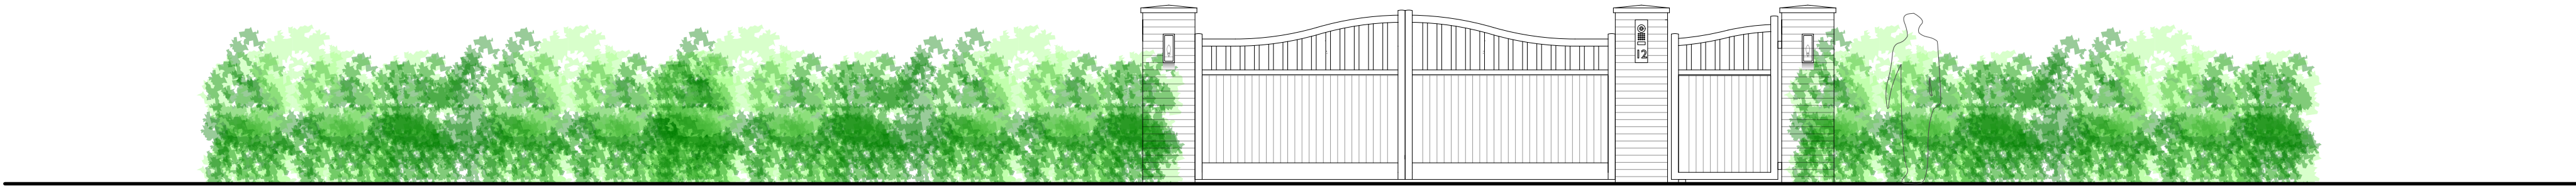

12 BROOK LANE - ENTRANCE GATES AS PROPOSED

SCALE 1:50 ON AN A1 SHEET

A	10.10.25	MC	Remove car port		
REV.	DATE.	BY.	AMENDMENT.		CHK.

PLANNING



2 Lucastes Mews, Paddockhall Road,
Haywards Heath,
West Sussex, RH16 1HE
[01444] 452604
hb@gouldbaxter.co.uk
www.gouldbaxter.co.uk

NOTES:
DO NOT SCALE OFF THIS DRAWING UNLESS FOR PLANNING PURPOSES.
CHECK ALL DIMENSIONS ON SITE BEFORE ANY WORK IS COMMENCED.
ALL GOODS MATERIALS AND WORKMANSHIP MUST CONFORM WITH
CURRENT BUILDING REGULATIONS, BRITISH STANDARDS AND CODES OF
PRACTICE.

COPYRIGHT OF THIS DRAWING IS RETAINED BY GOULD BAXTER AND IT MUST
NOT BE REPRODUCED WITHOUT WRITTEN CONSENT.

CLIENT
MR. & MRS. J NICHOLAS
PROJECT
12 BROOK LANE LINDFIELD RH16 1SG

DRAWING
12 BROOK LANE - ENTRANCE
GATES AS PROPOSED

DATE. 05.09.25	SCALE AT A1. AS NOTED	DRAWN BY. MC
		CHECKED BY.

JOB NO. GH815	DRAWING NO. PL.004	REV. A
------------------	-----------------------	-----------



SCALE 1:50 ON AN A1 SHEET